

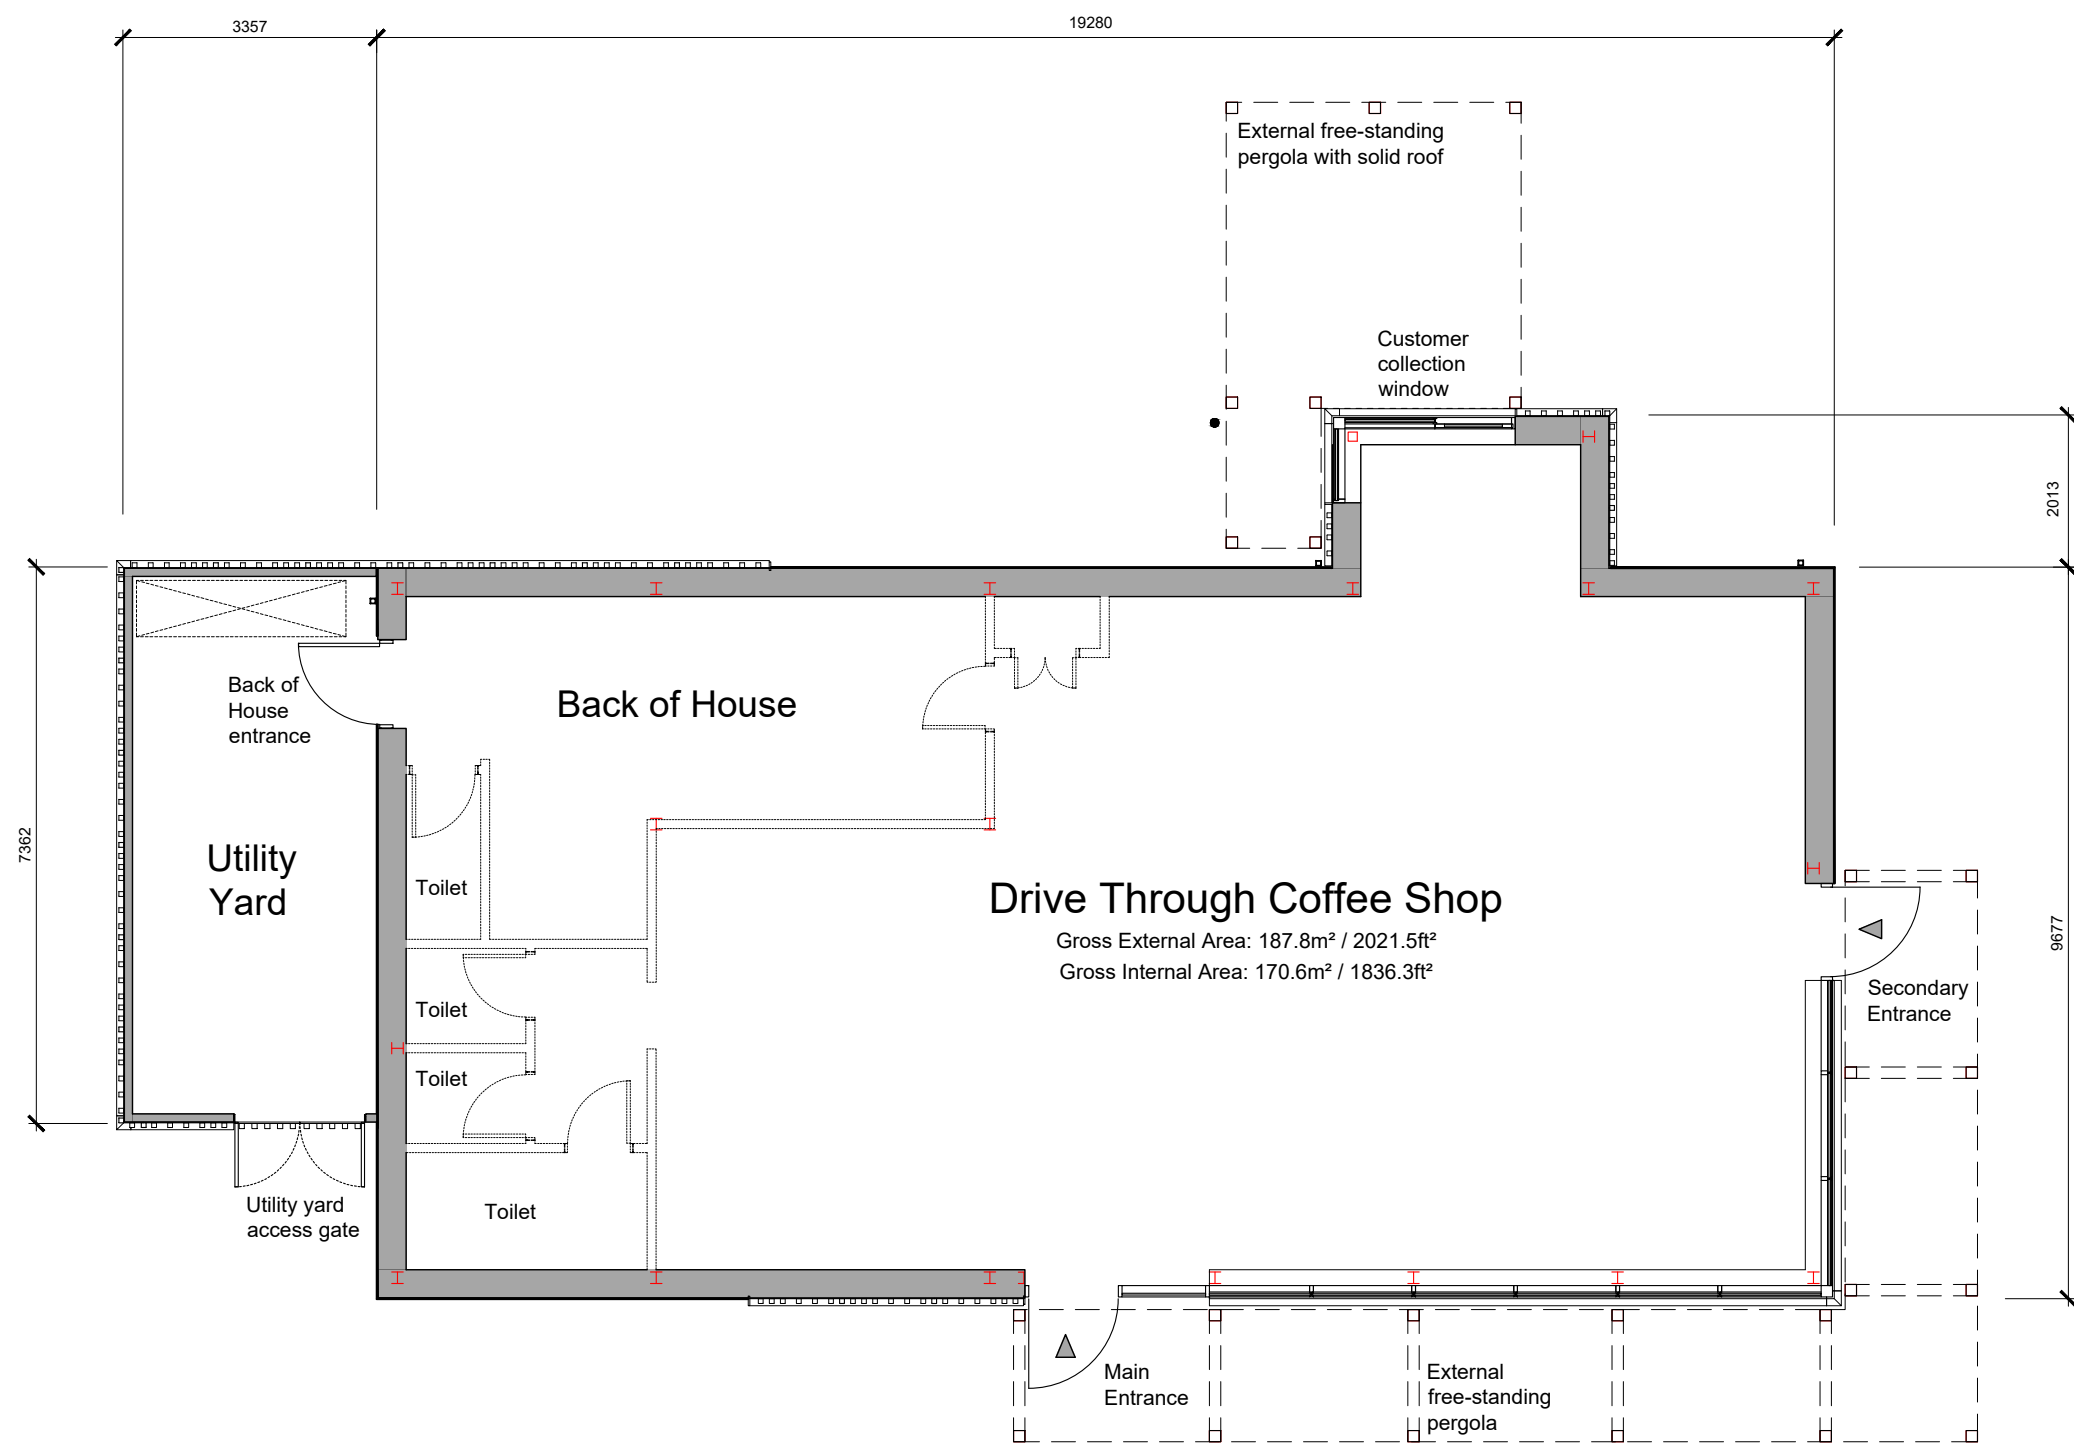


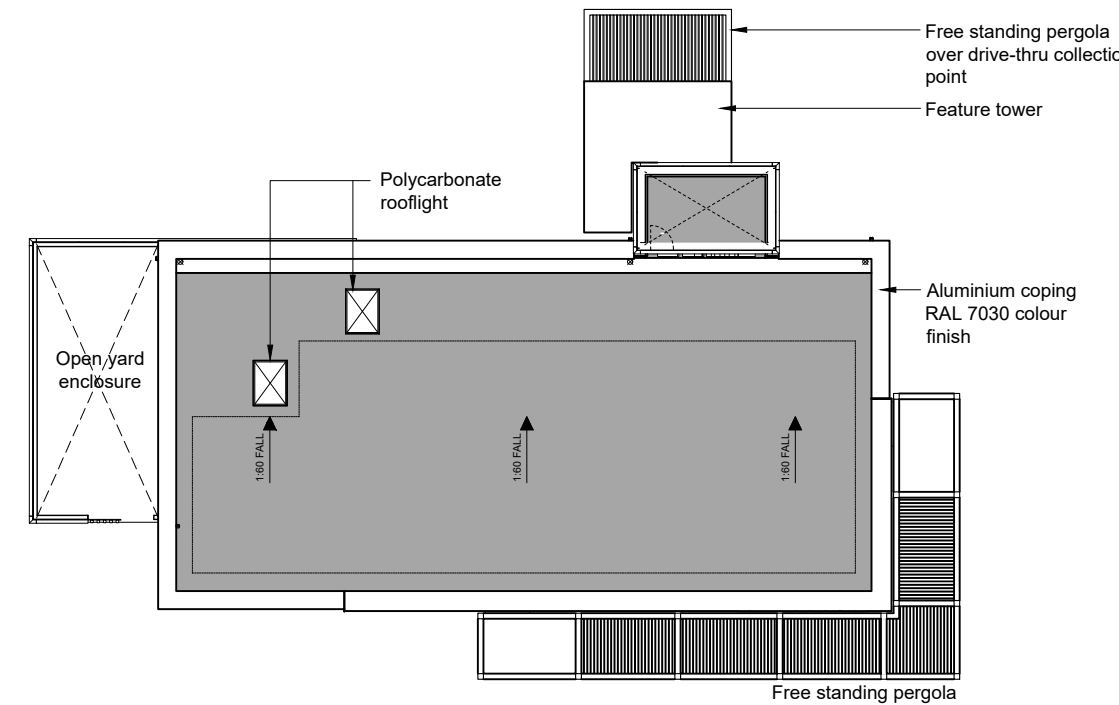


Building Plan

Scale 1:100

 


Roof Plan

Scale 1:200

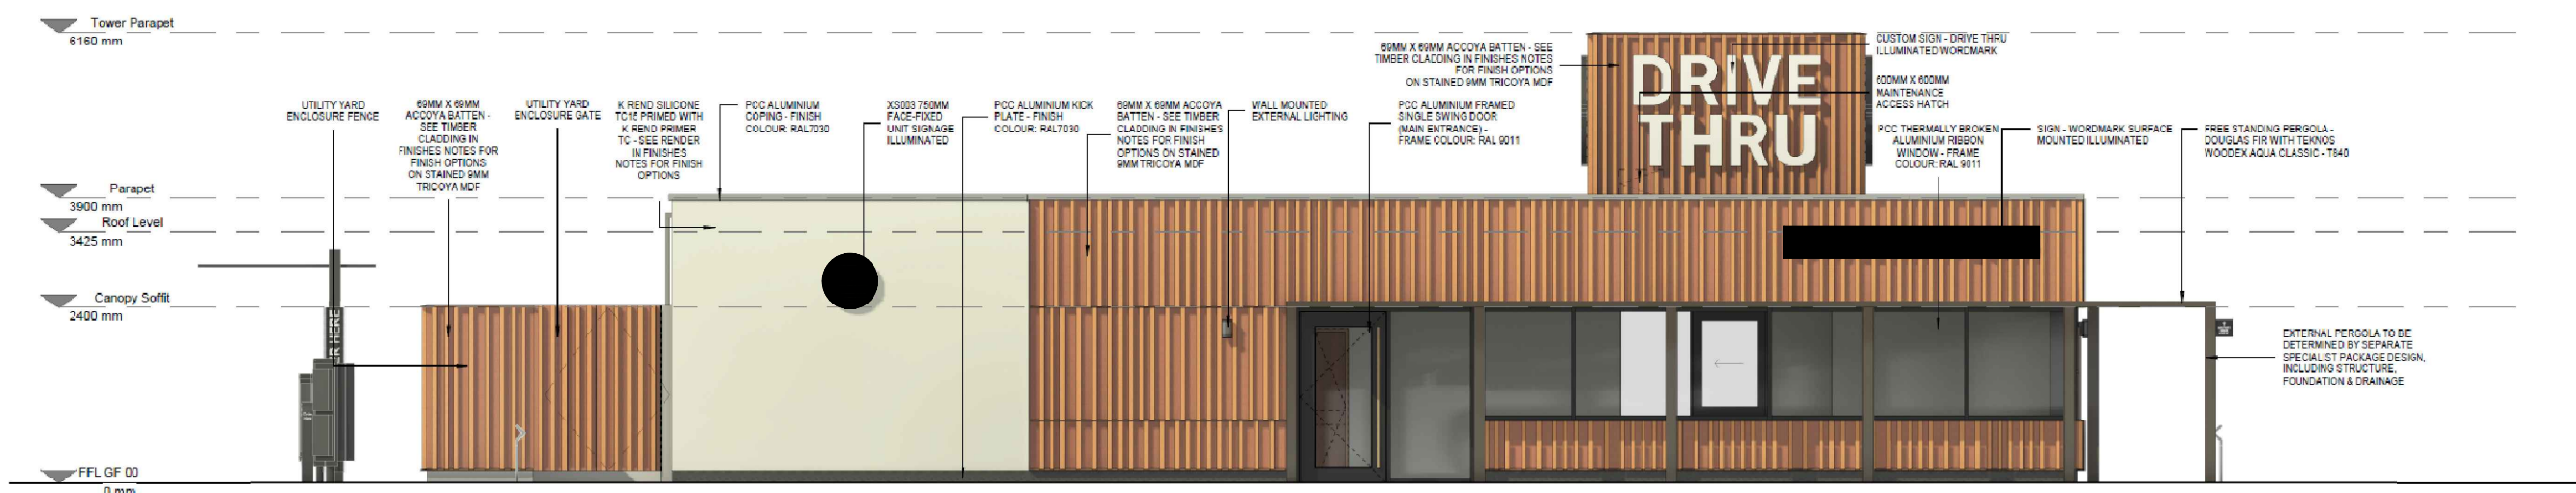


North East (Main Entrance) Elevation

Scale 1:100

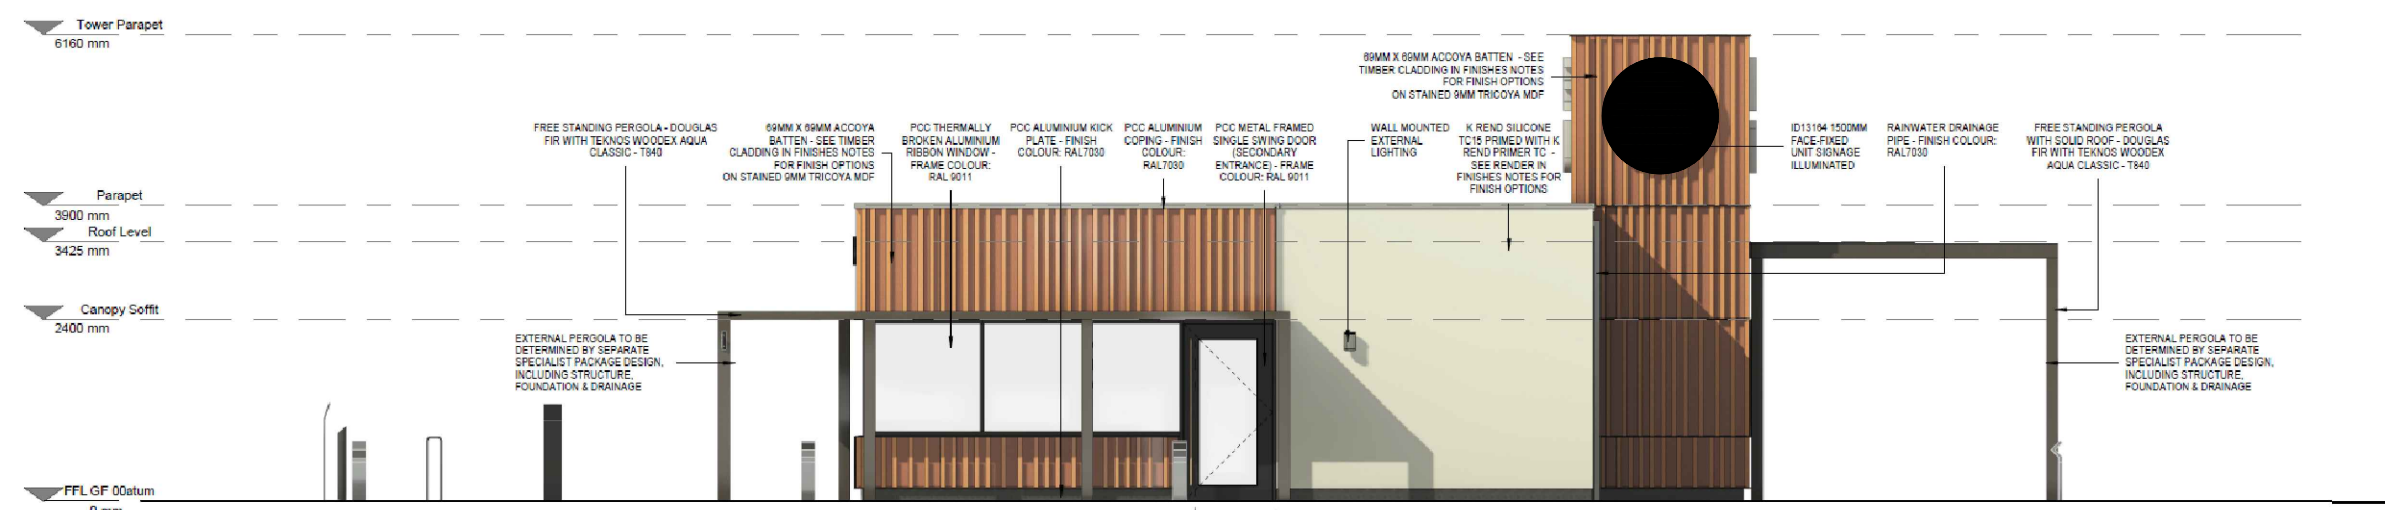


North West (Side Entrance) Elevation

Scale 1:100

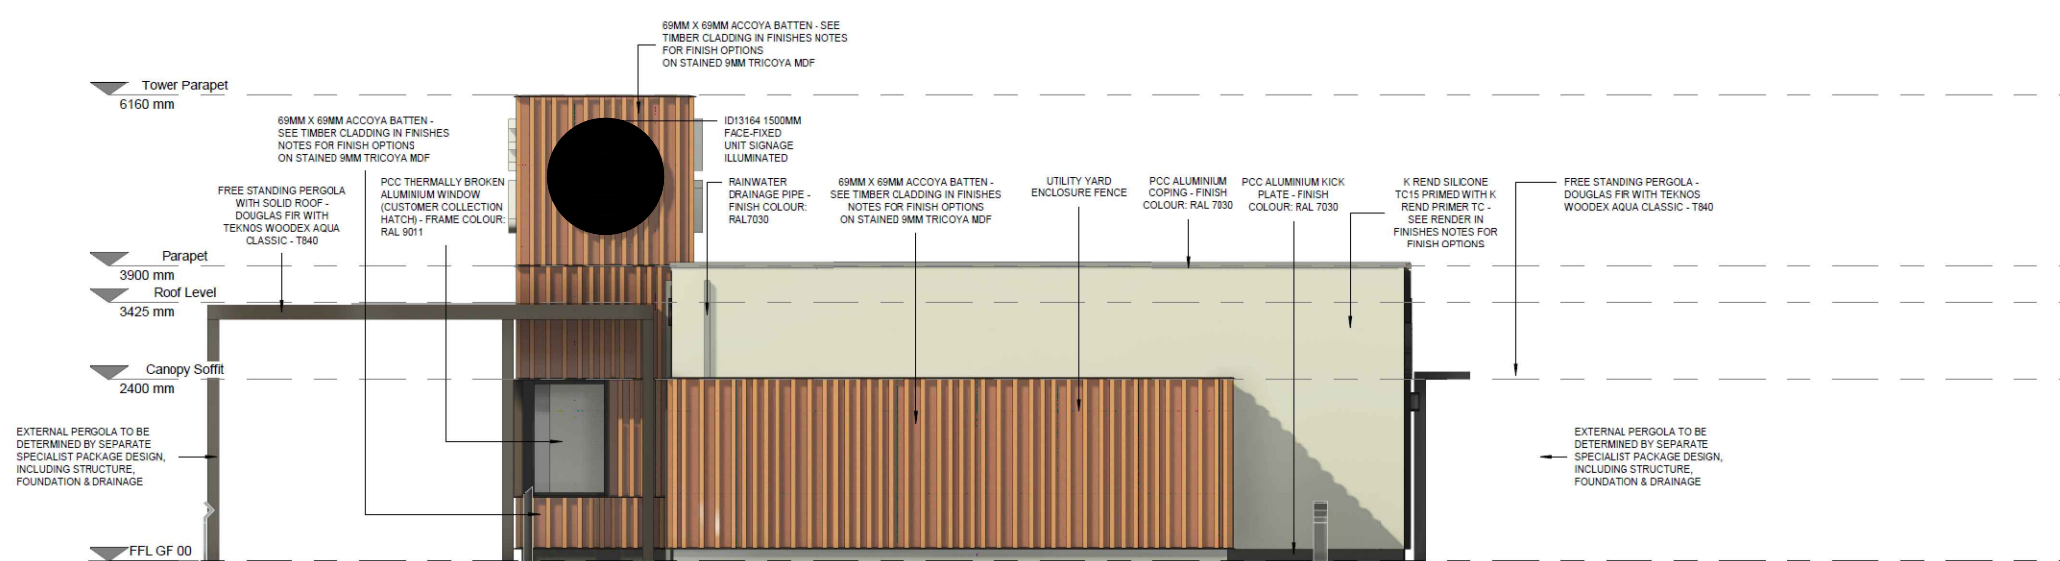

South East (Side) Elevation

Scale 1:100

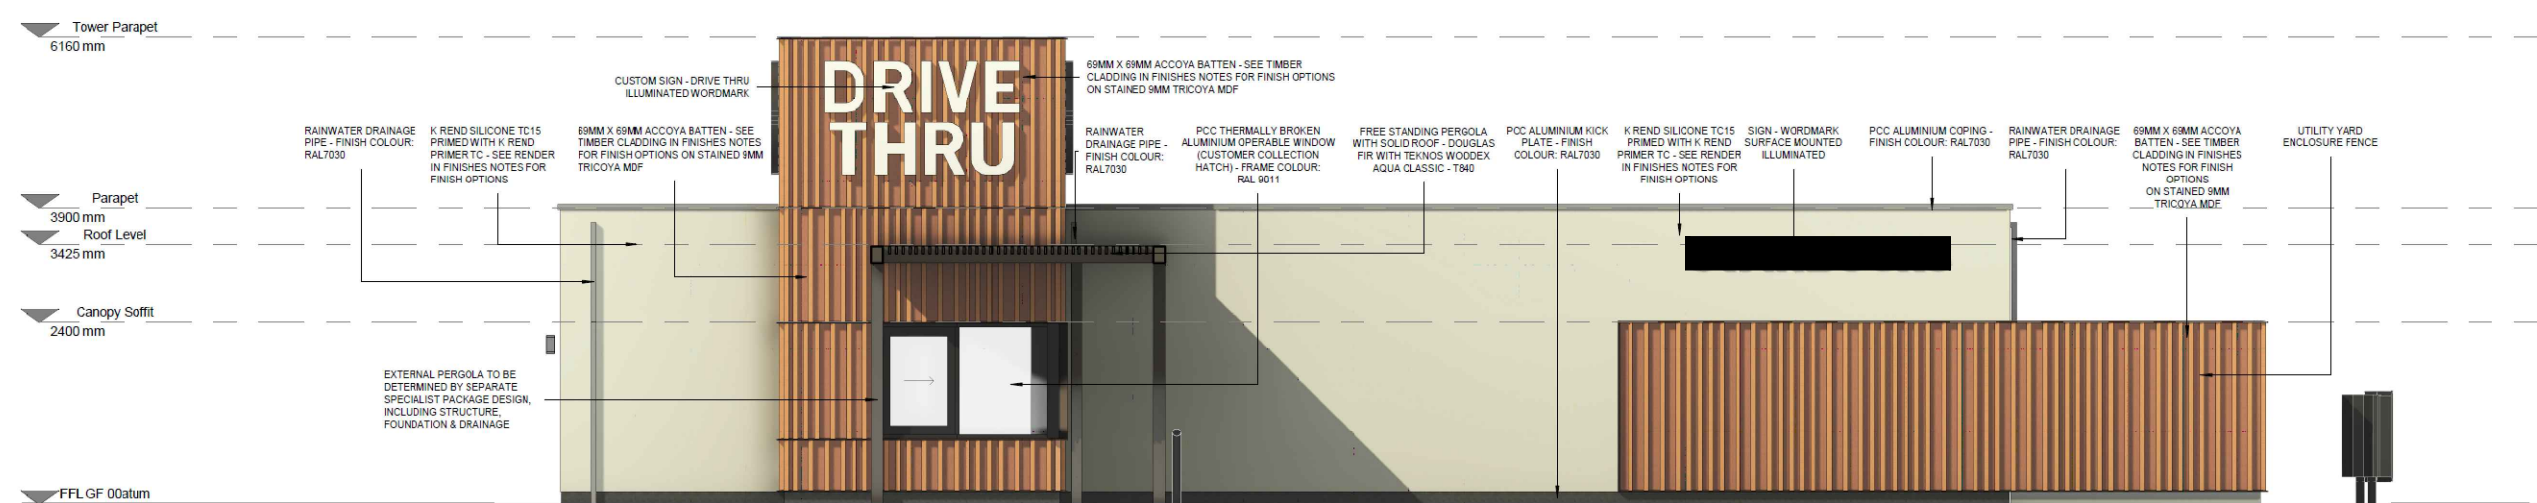

South West (Rear / Order Point) Elevation

Scale 1:100

REVISIONS	^
CLIENT	WELCOME BREAK
PROJECT	WELCOME BREAK LAND OFF THE A5 HINCKLEY
TITLE	DRIVE THROUGH COFFEE SHOP PLANS & ELEVATIONS
DATE	29.06.23
SCALE	1:100 1:200 @ A1
JOB ID	1415
DWG	27