


0 1 2 3 4 5m

DWG No QC/2025/010B

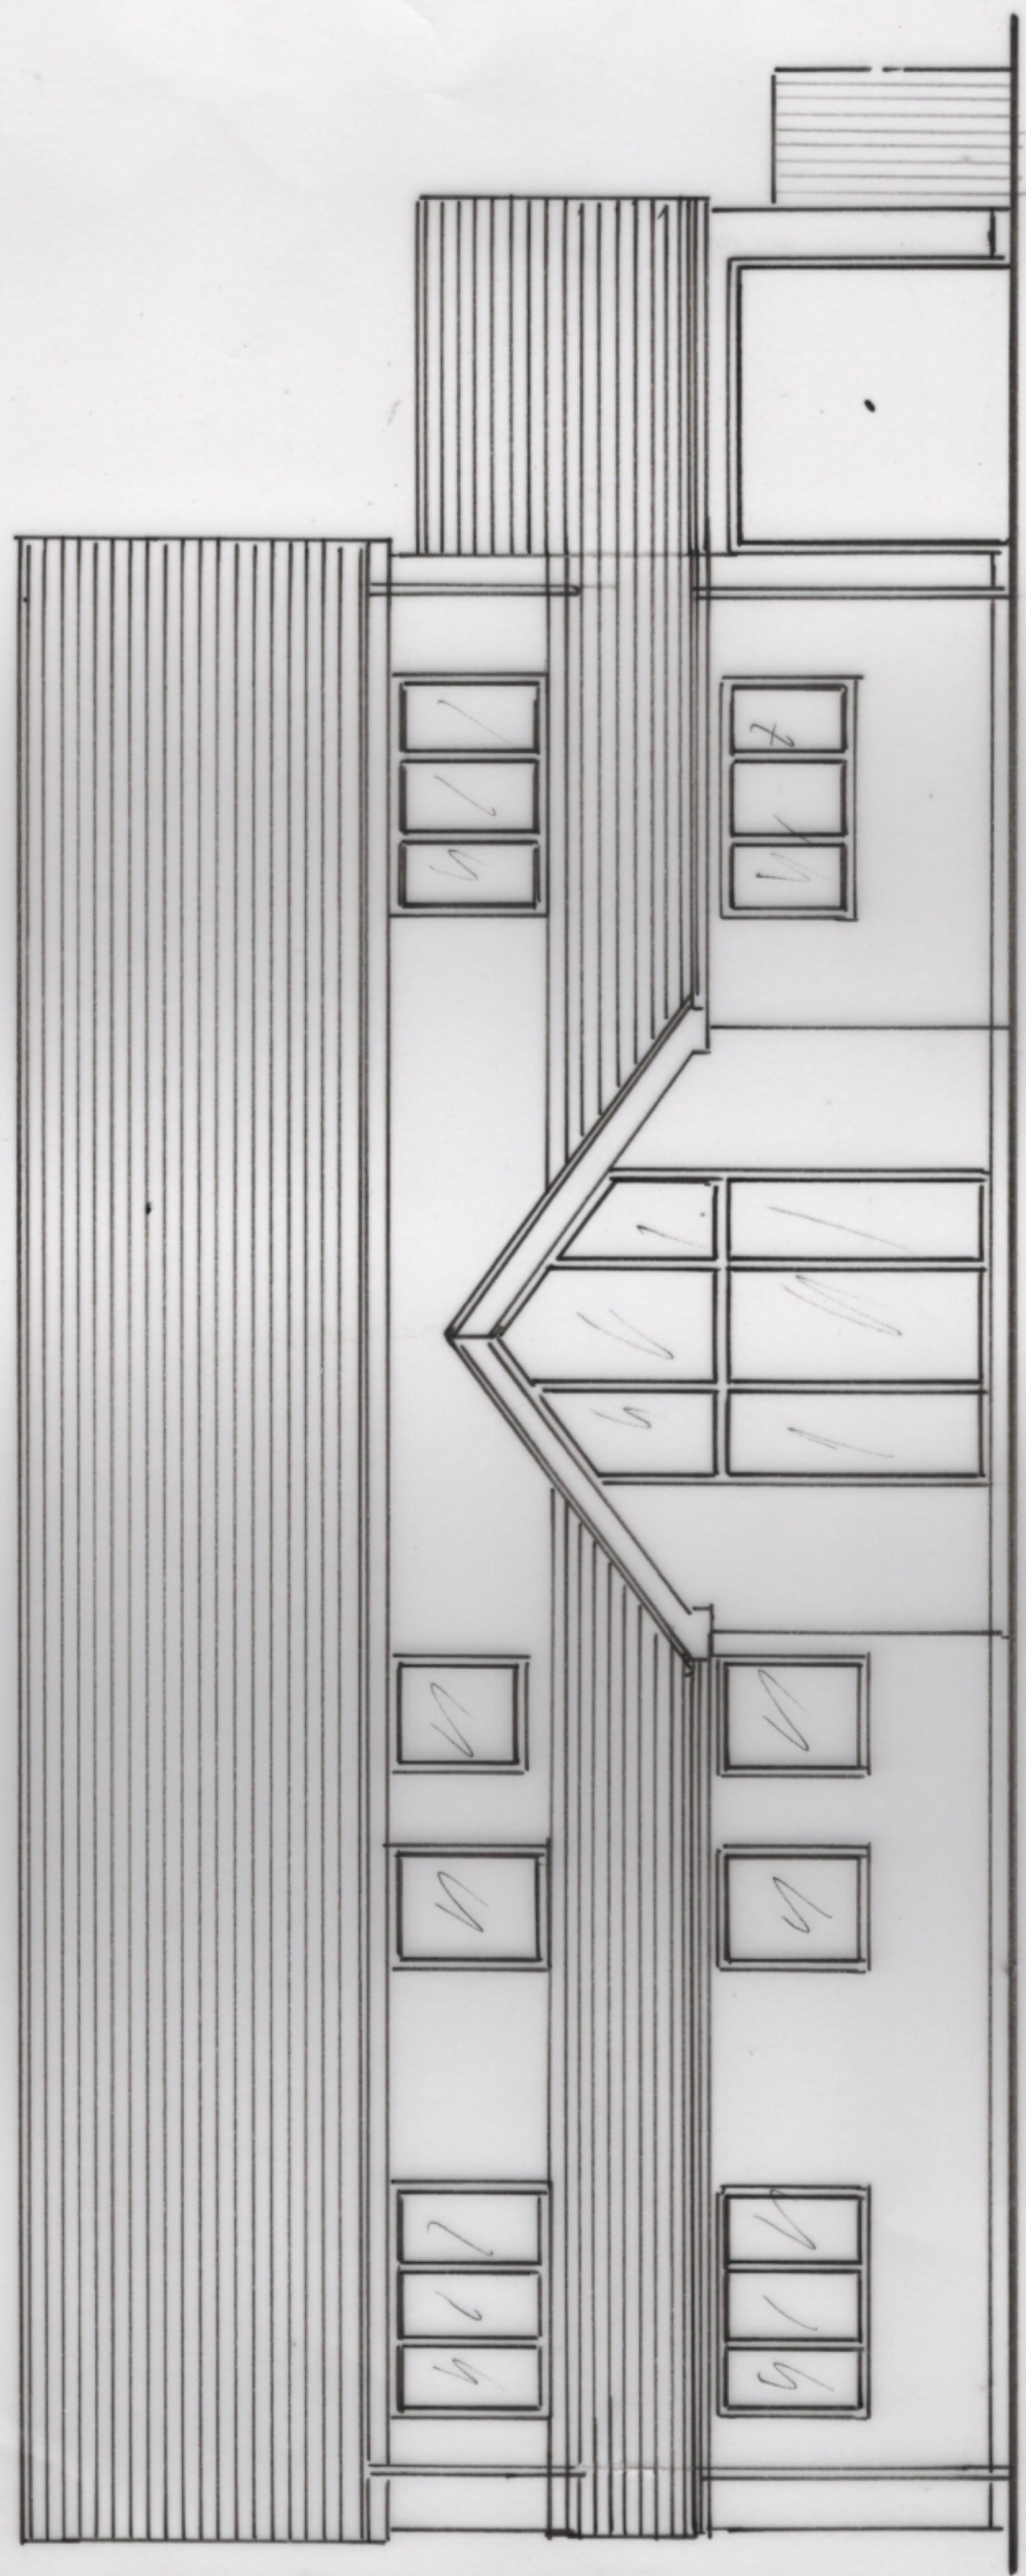

PROPOSED FRONT ELEVATION 1:50