



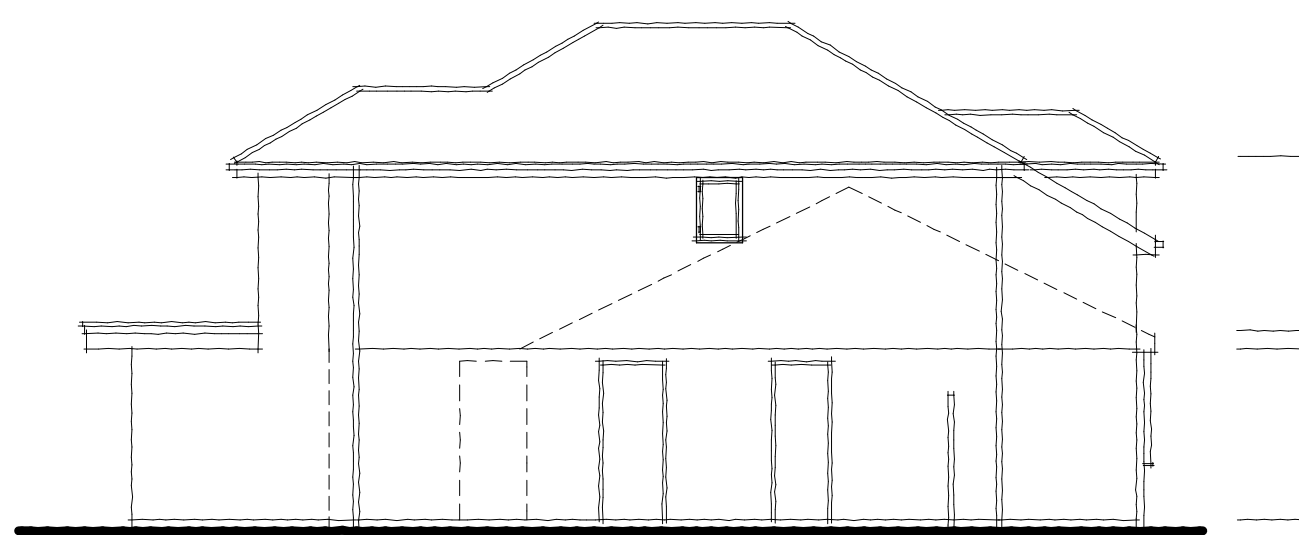

PROPOSED NORTH EAST ELEVATION

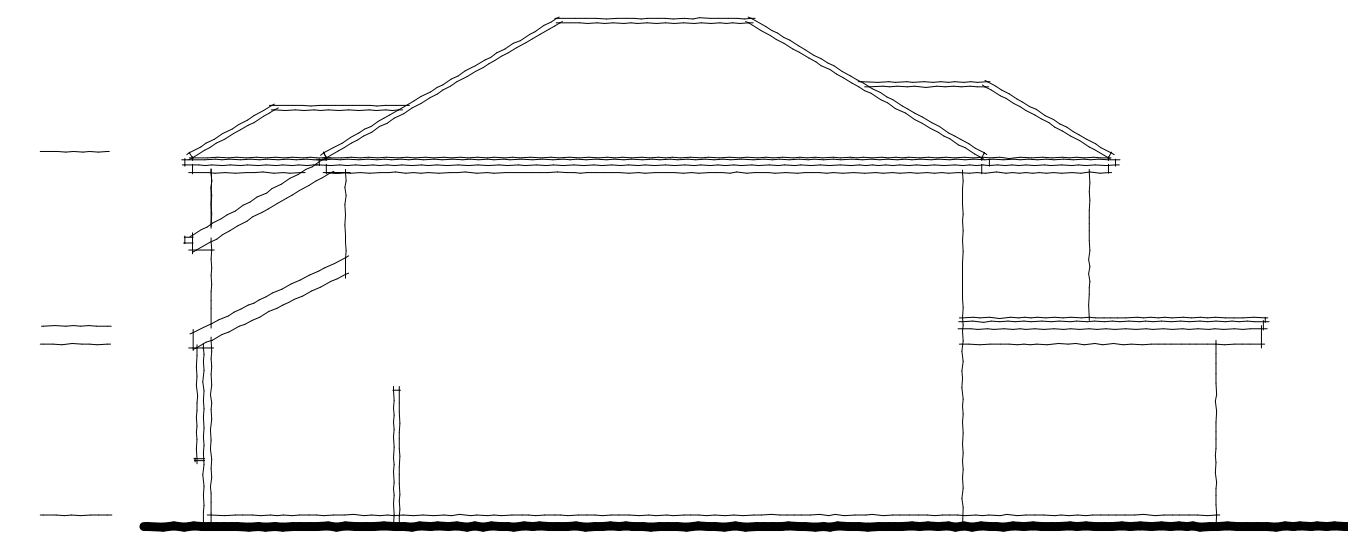


PROPOSED SOUTH EAST ELEVATION




PROPOSED NORTH WEST ELEVATION




PROPOSED SOUTH WEST ELEVATION

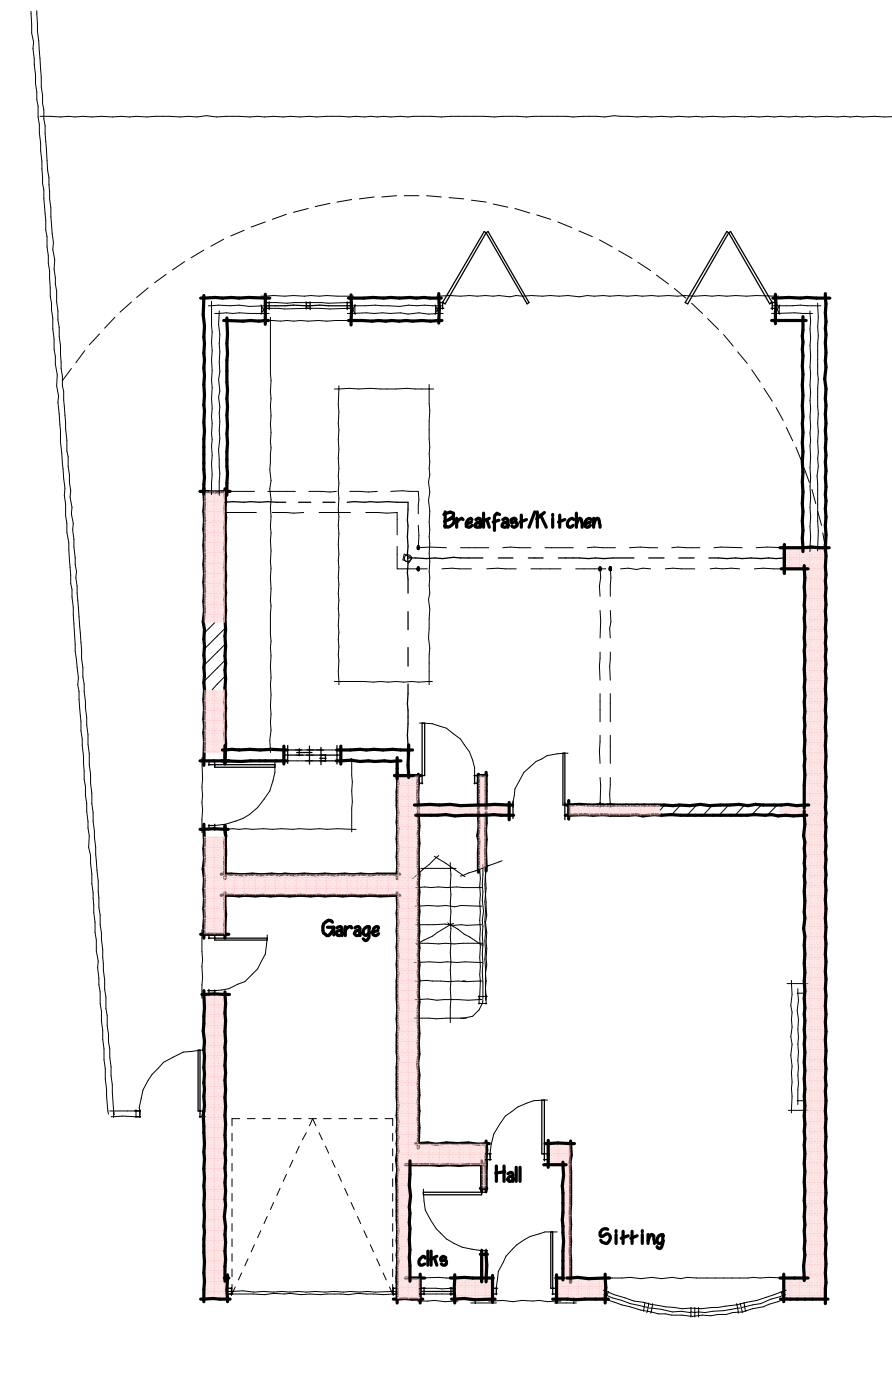

PROPOSED GROUND FLOOR LAYOUT

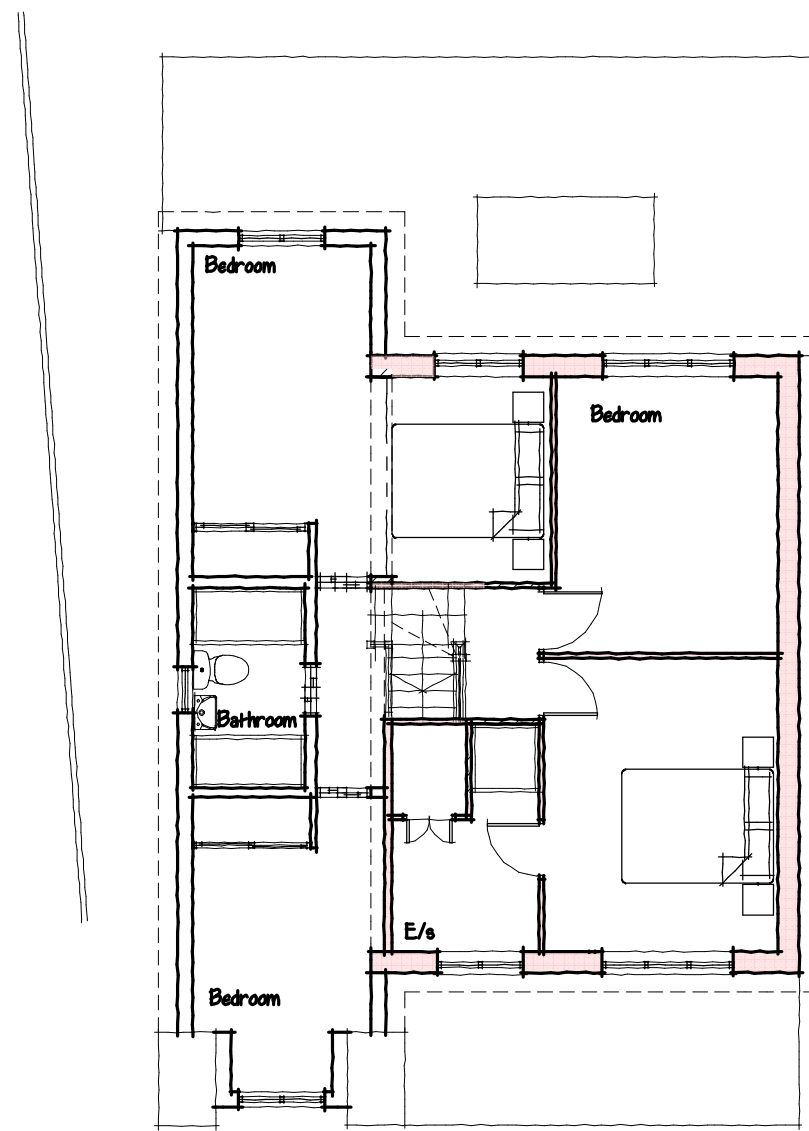

PROPOSED FIRST FLOOR LAYOUT

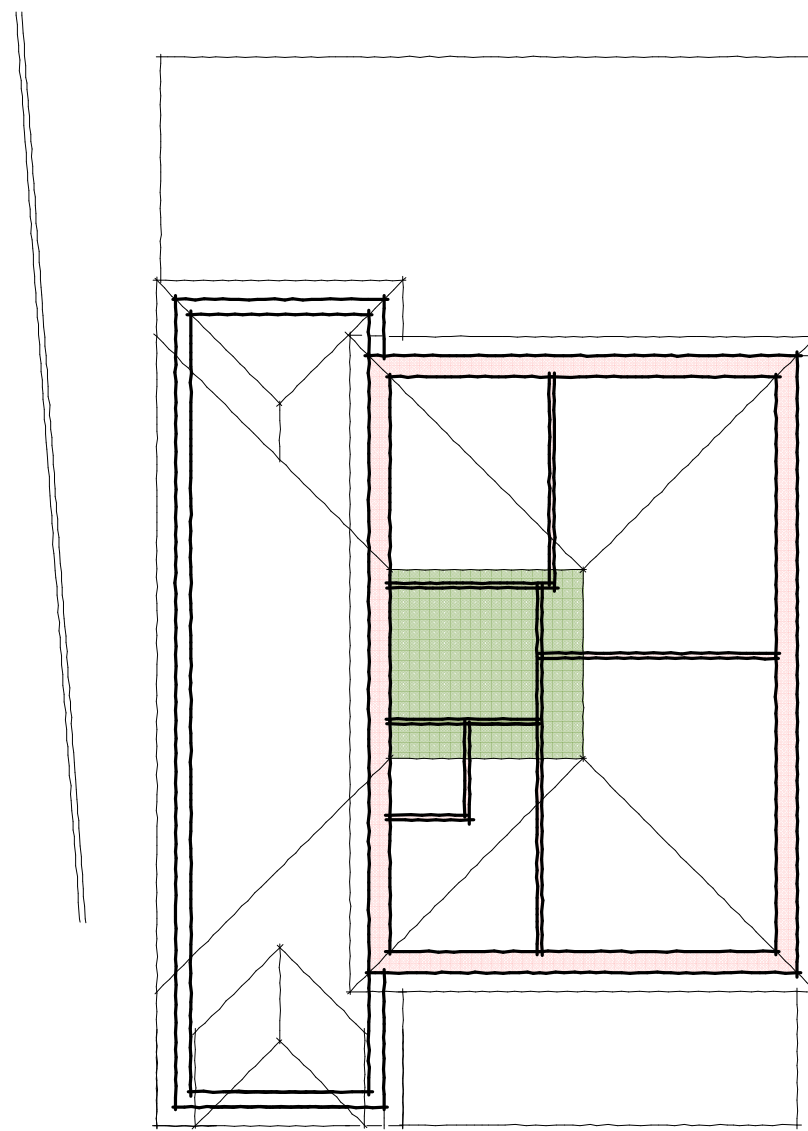

PROPOSED ROOF LAYOUT

This Drawing is the Copyright of J.E.D. Design (A.S.) Ltd
and is not to be reproduced without prior consent

REVISIONS

Rev	Description	Date	By
A	REV FOR PLANNING	22/01/26	TMB

NOTES

Job:
Proposed Extensions/Alterations
4, Lancaster Court,
Groby,
Leics.

For
MR & MRS R.SURTI

Title:
Planning

Scale: 1:100	Dwg No: 9994/2	Date: 04-25	Rev: A
-----------------	-------------------	----------------	-----------

J.E.D. Design
(Architectural Services) Ltd
Member of the Chartered Institute of Architectural Technologists
The Drawing Room, Gunpowder Close, Great Bowden, Leics, LE16 7HB
Email: jeddesign@yahoo.com Mobile: 07760 224851

