





Existing Front Elevation

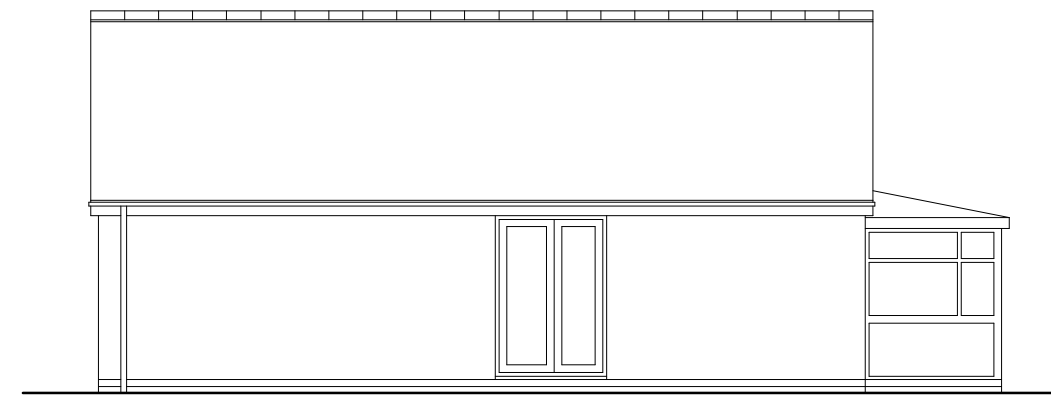

Existing Rear Elevation



Existing Elevation To No 66

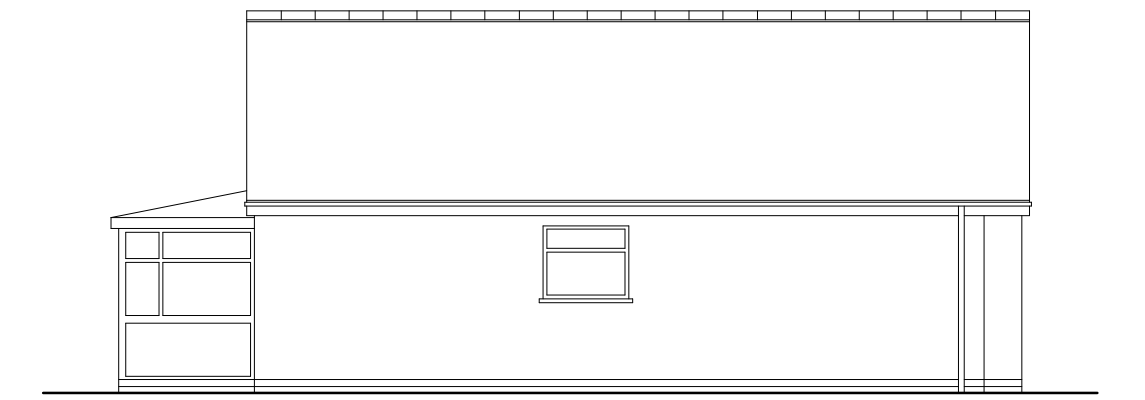


Existing Elevation To No 64




Proposed Front Elevation




Proposed Rear Elevation

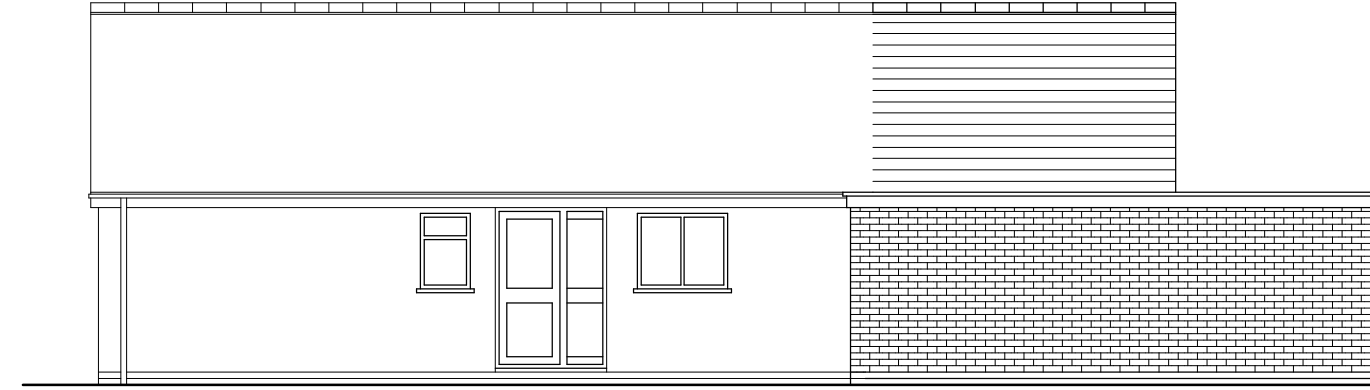



Proposed Elevation To No 66

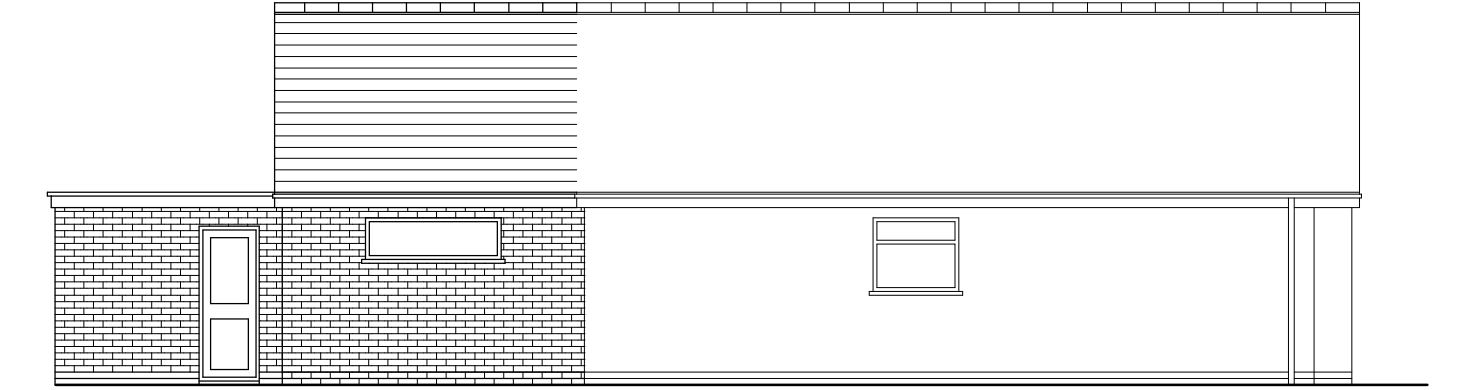

Proposed Elevation To No 64

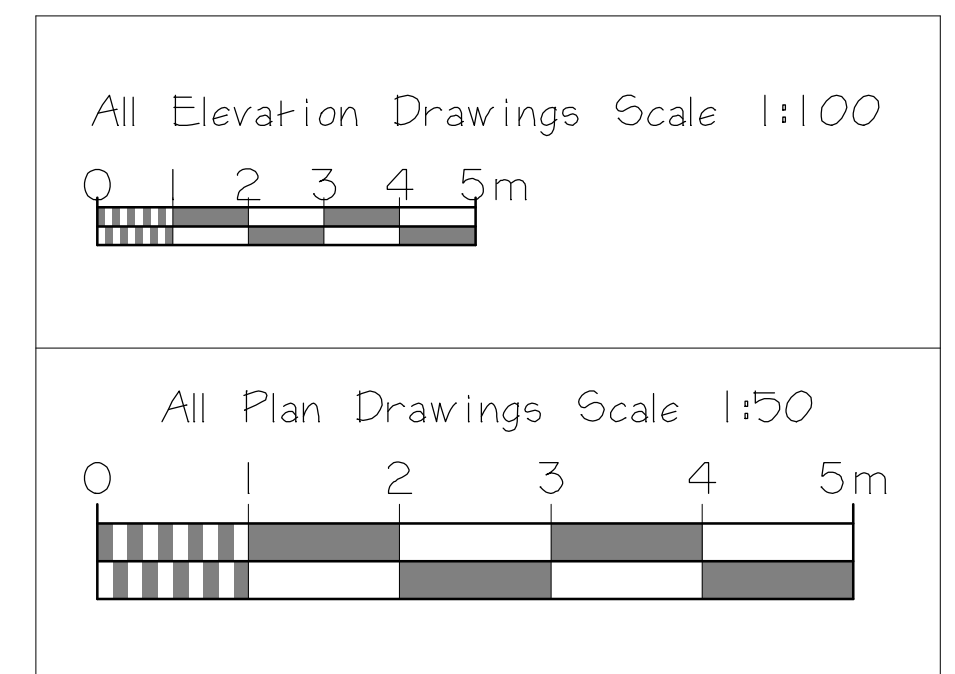

Scale Bars

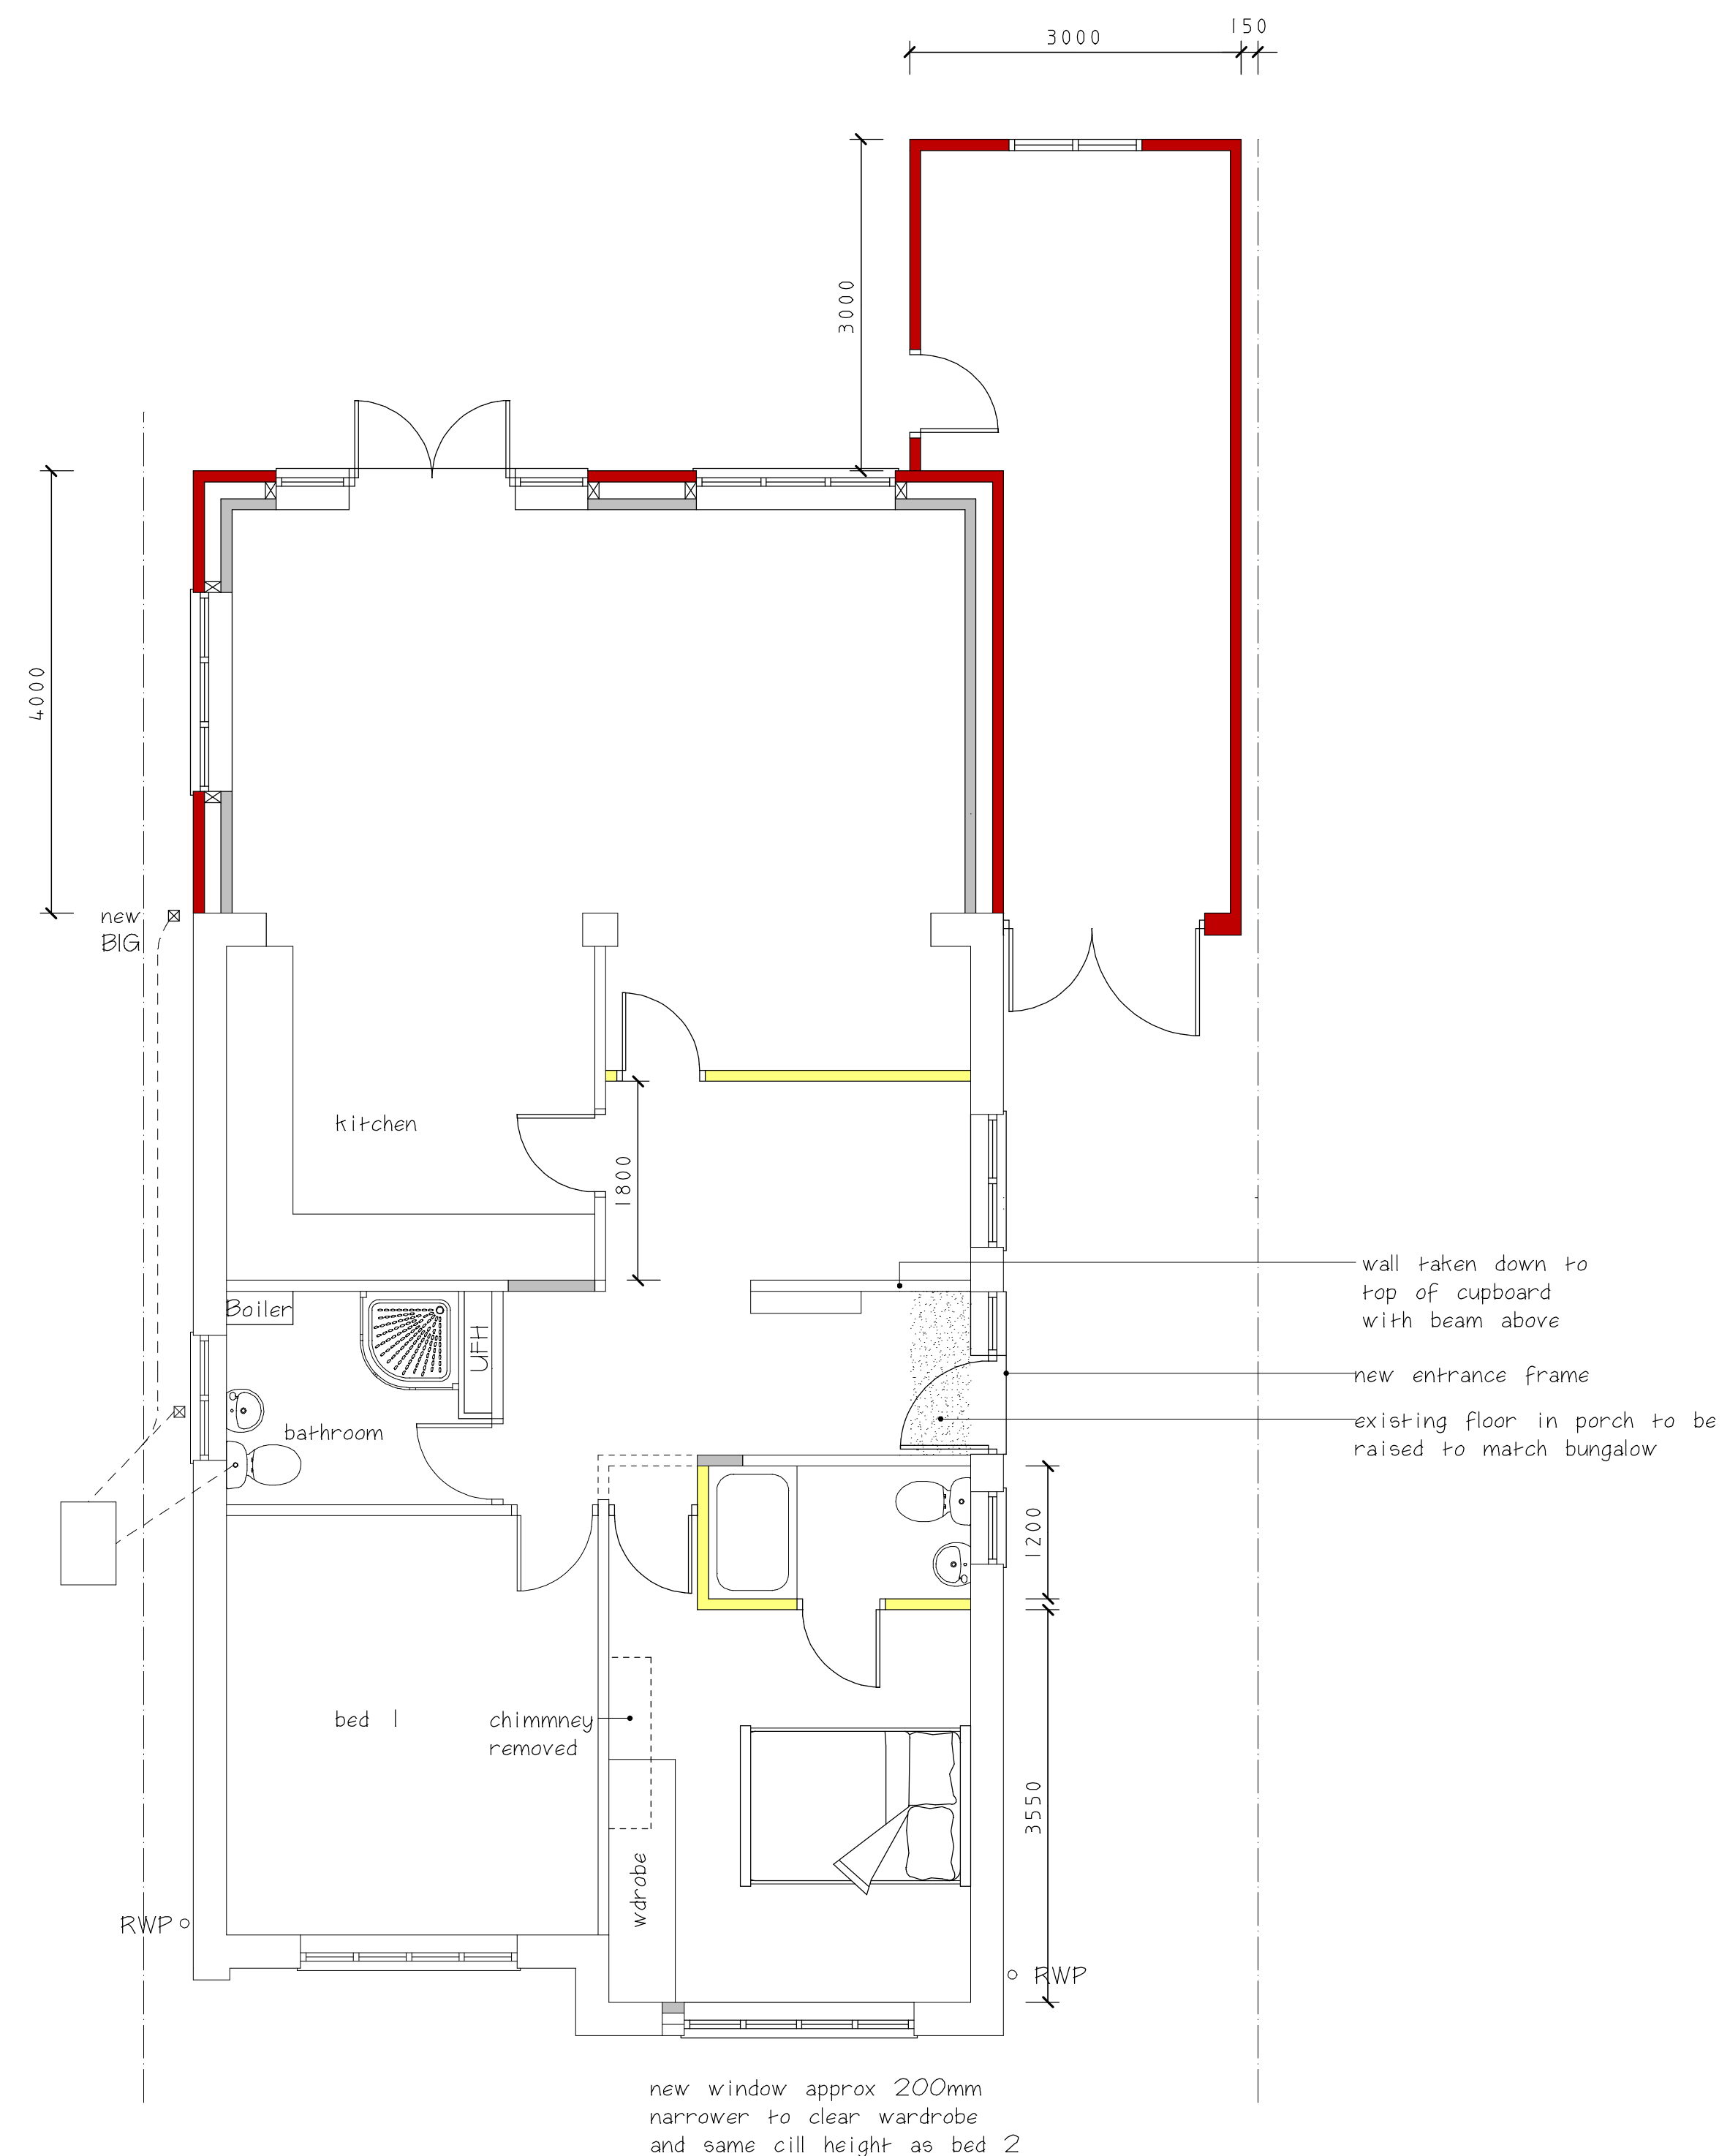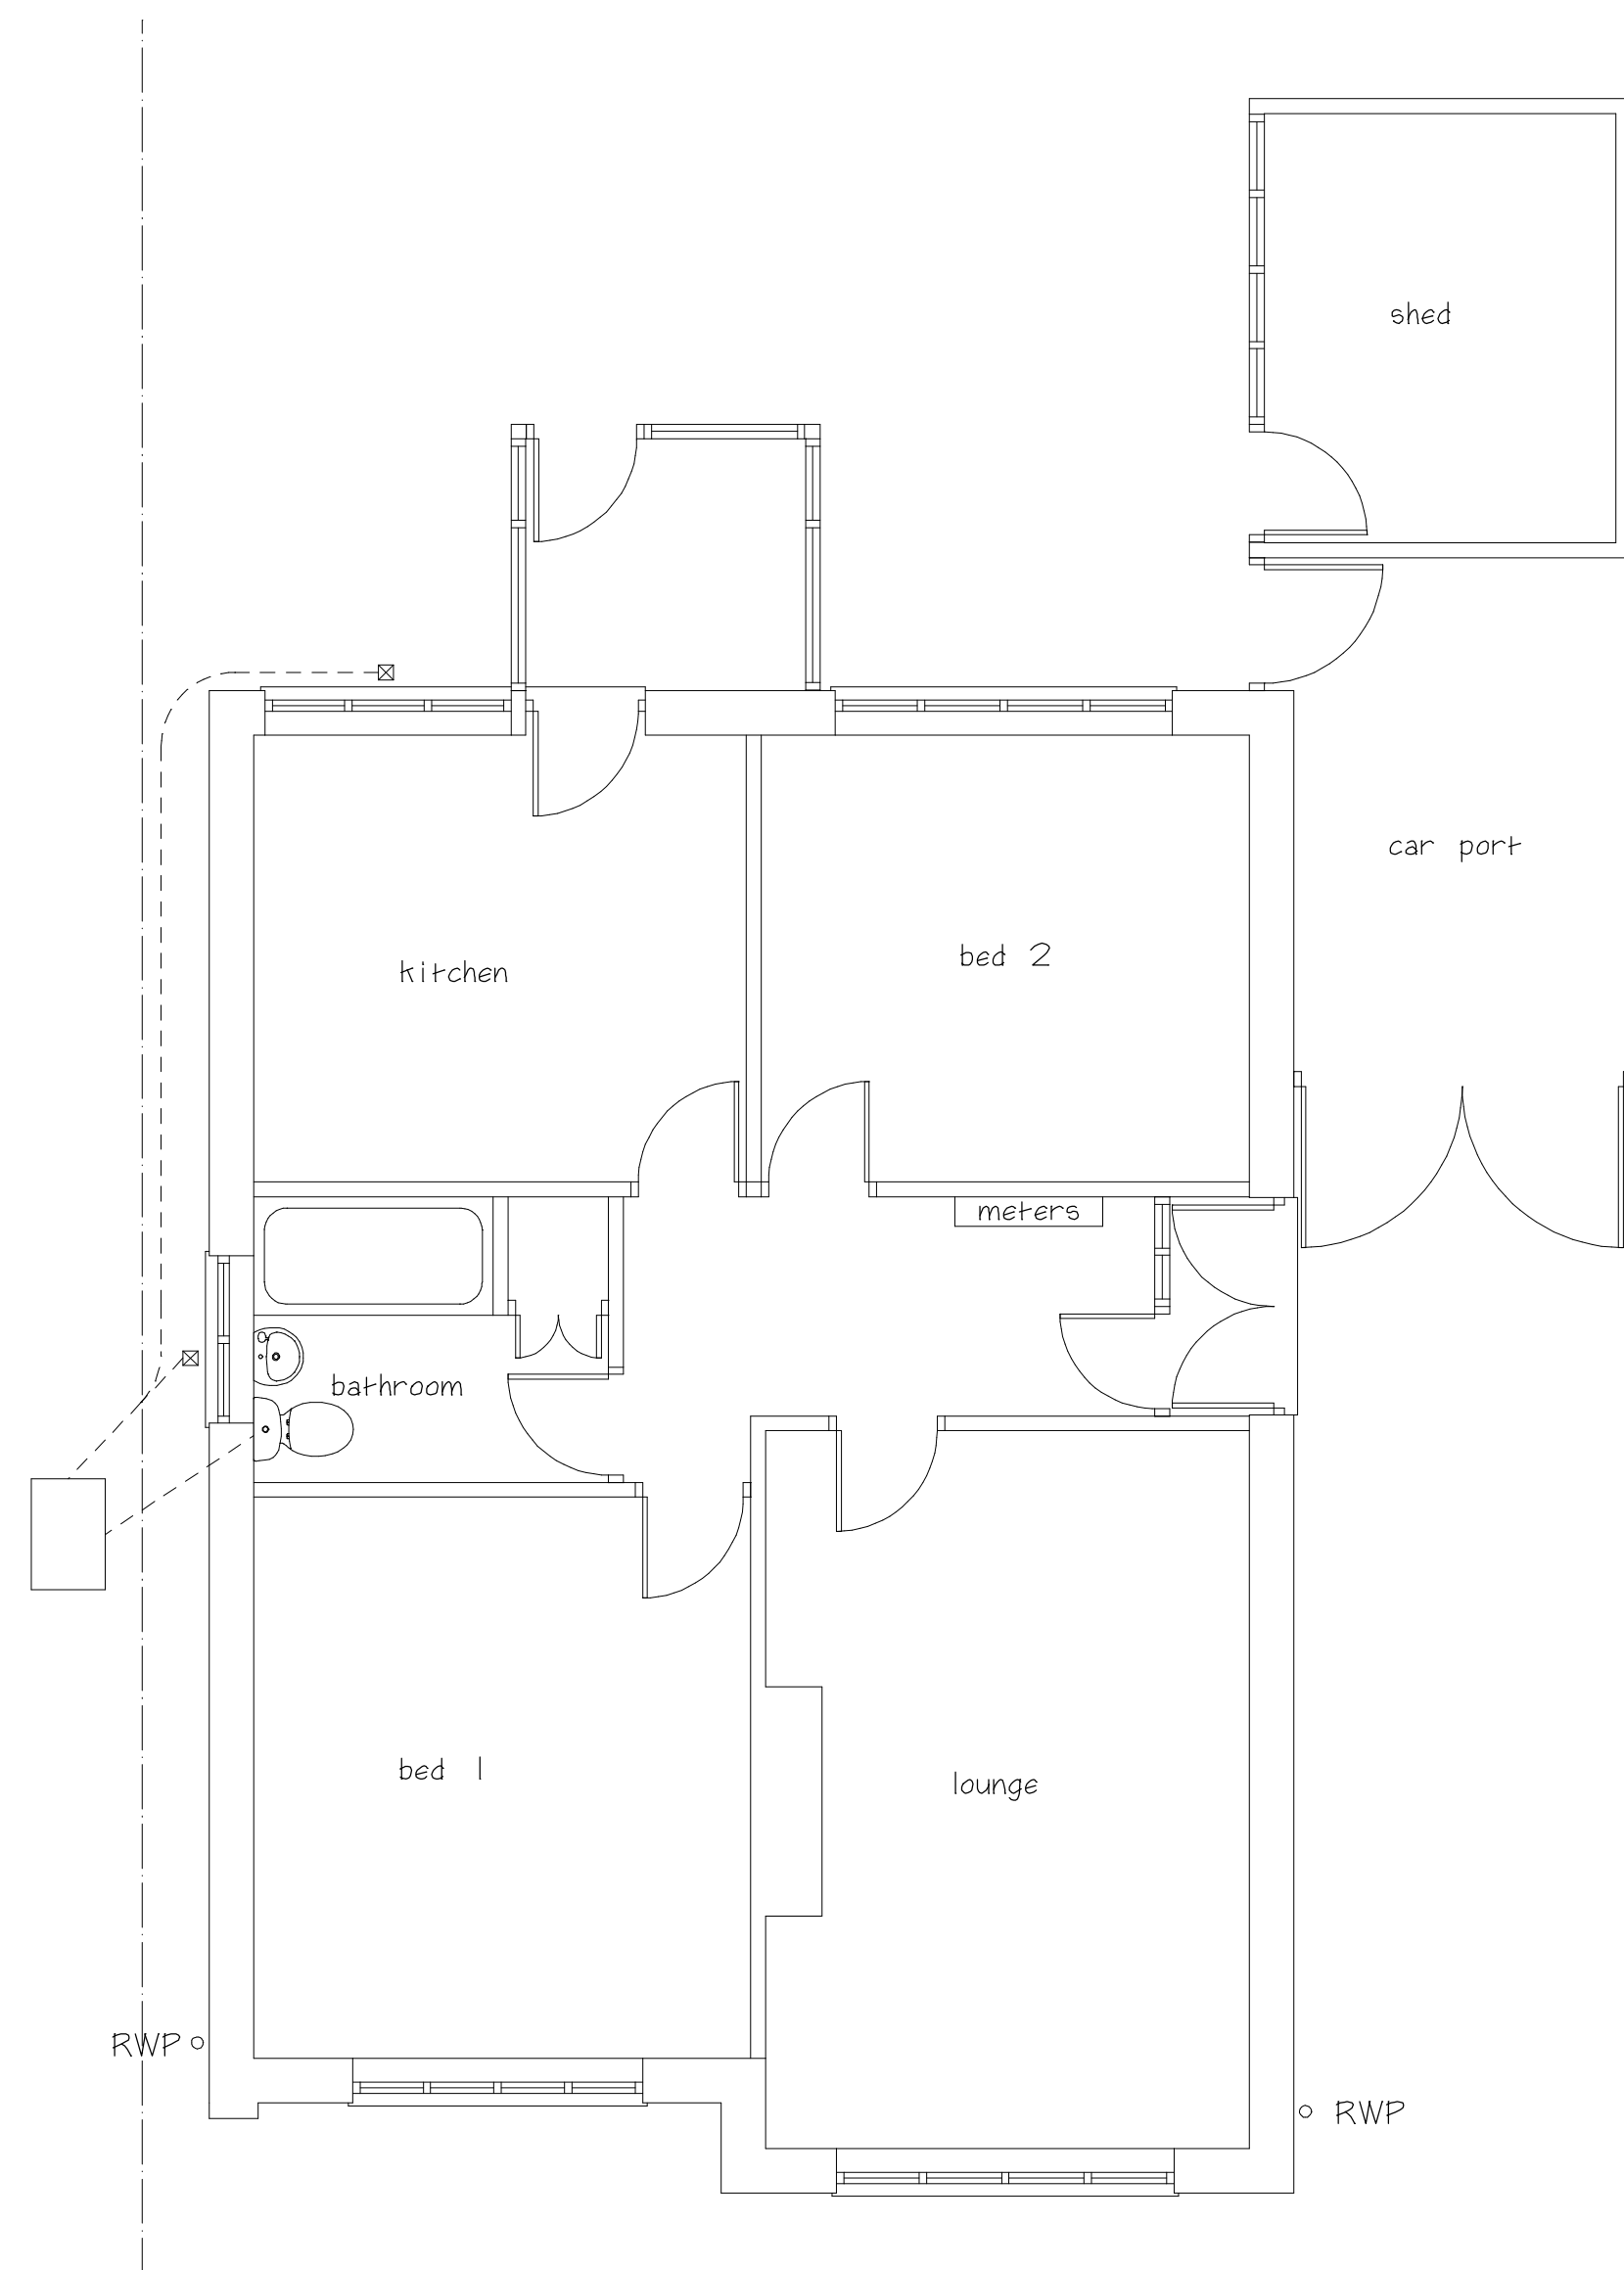

CLIENT			
David Gebala			
JOB TITLE			
65 Peters Avenue Newbold Verdon Leicester LE9 9PR			
DRAWING TITLE			
Proposed Extension To The Rear Of Detached Bungalow			
SCALE	SHEET	DATE	DRAWN BY
1:50 & 1:100	A1	Aug 2025	A Moore
ANDREW MOORE ARCHITECTURAL SERVICES Tel: 07973397765 Email: andrewmoore@workmail.com			
DRG NO		SHEET NO	
1702		1	