




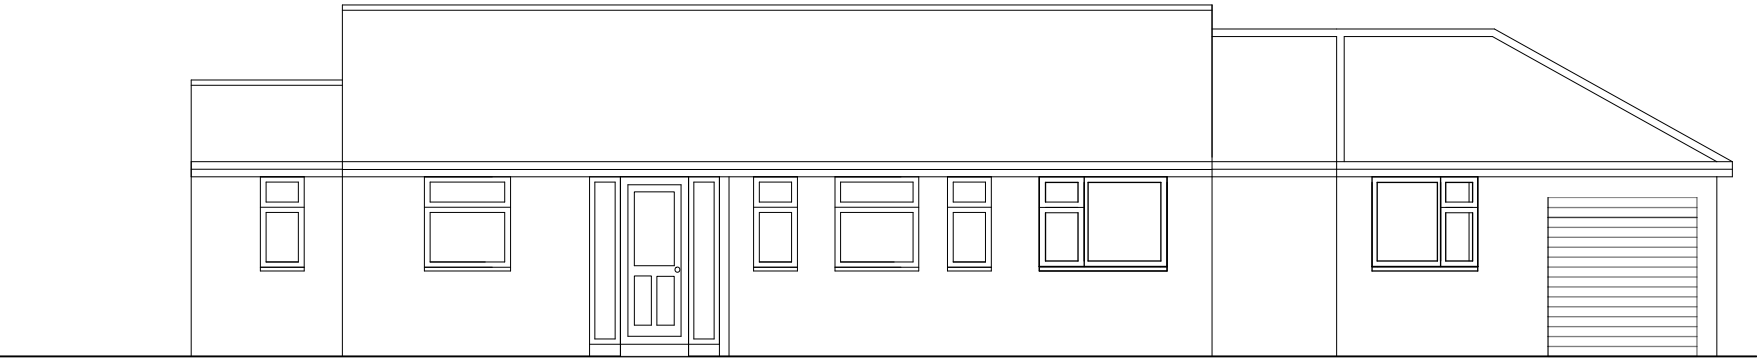

Existing Front Elevation

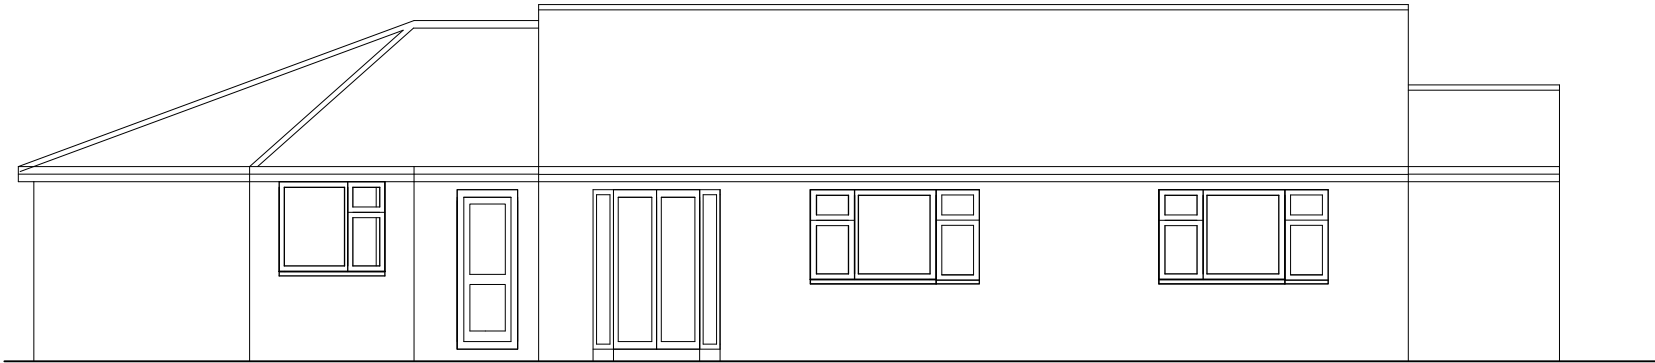


Existing Rear Elevation

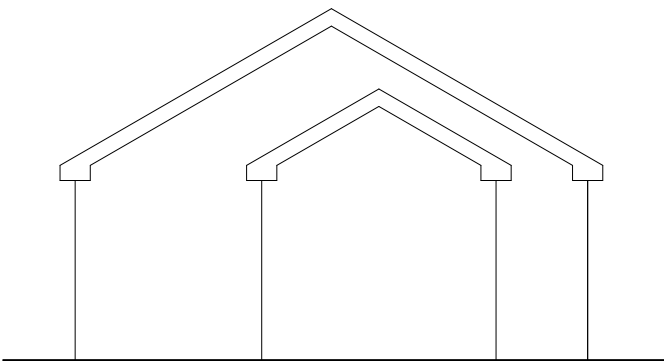

Existing Side Elevation



Existing Side Elevation

 

SCALE BAR 1:100



Project
Proposed Loft Conversion with front and rear dormers, along with a single storey rear extension at: 32 Woodbank Rd, Groby, Leicester LE6 0BN

Sheet number 2
Existing Elevations

Scale 1:100

Please reply to:
Greenacre Drive
Leicester
LE5 6TE
Mobile: 07969919528
Email: sajjad@sidesigns.co.uk

All dimensions to be checked on site and not scaled off this drawing.