






Proposed Front Elevation

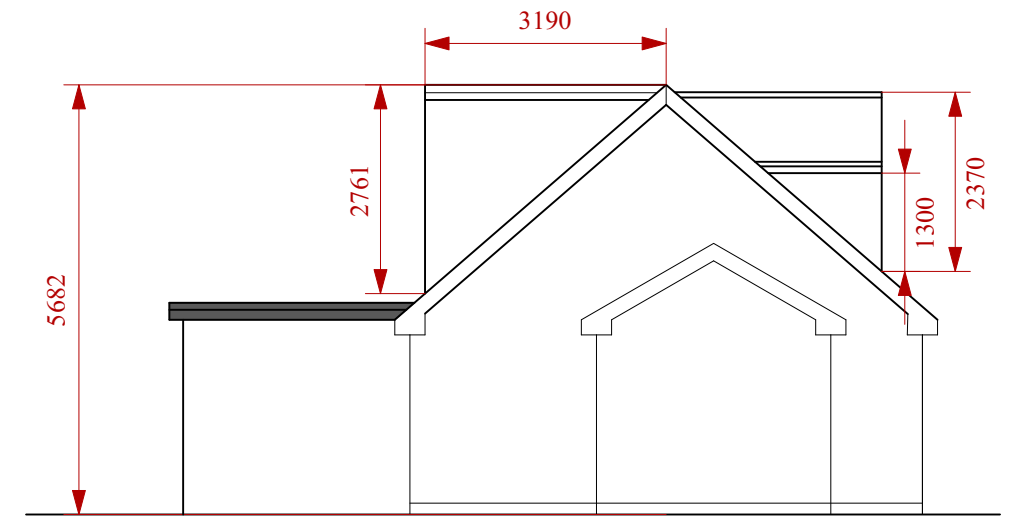

Proposed Side Elevation

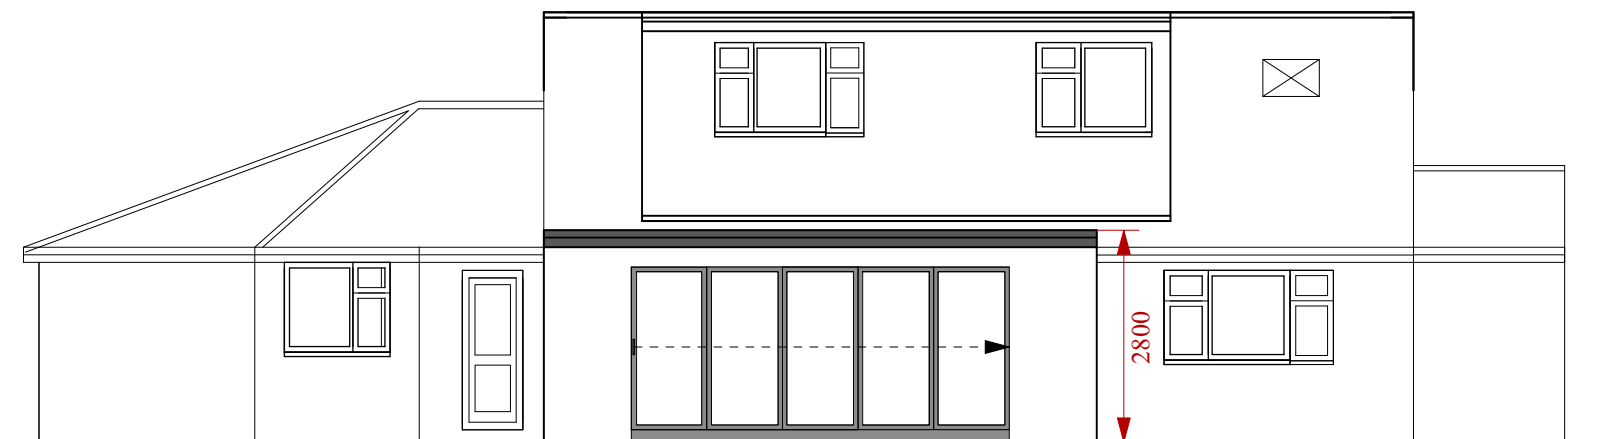

Proposed Rear Elevation

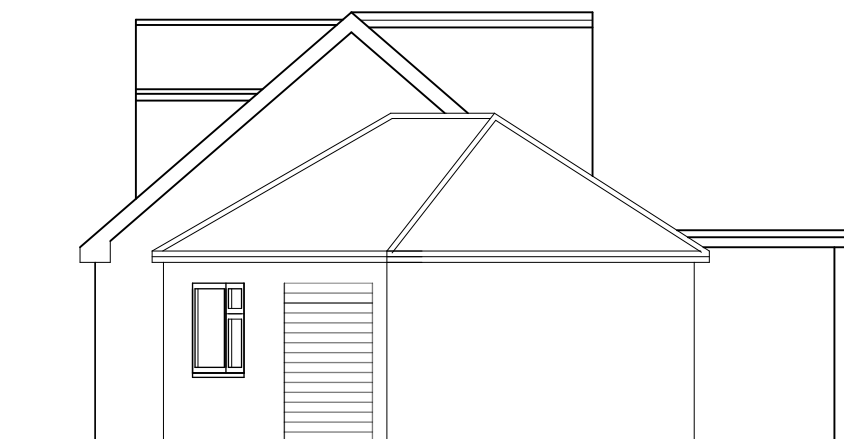

Proposed Side Elevation



SCALE BAR 1:100

SI Designs

Project

Proposed Loft Conversion with front and rear dormers, along with a single storey rear extension at: 32 Woodbank Rd, Groby, Leicester LE6 0BN

Sheet number 3
Proposed Elevations

Scale 1:100

Please reply to:
Greenacre Drive
Leicester
LE5 6TE

Mobile: 07969919528
Email: sajjad@sidesigns.co.uk

All dimensions to be checked on site and not scaled off this drawing.