



Front Elevation



Side Elevation



Rear Elevation




Side Elevation




3D View



3D View

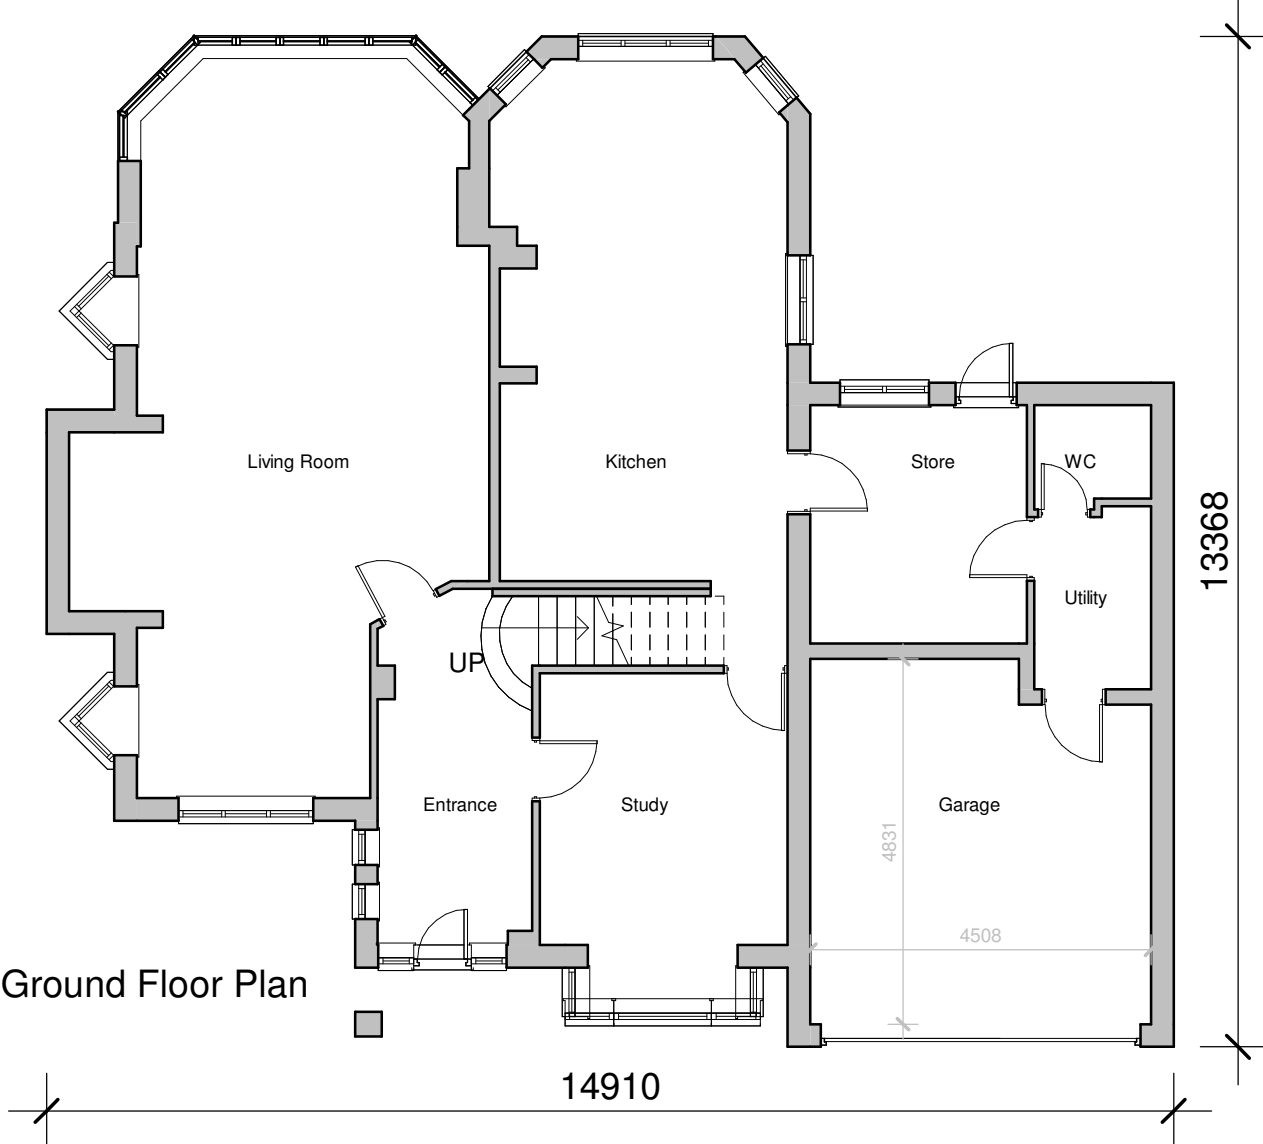

Ground Floor Plan

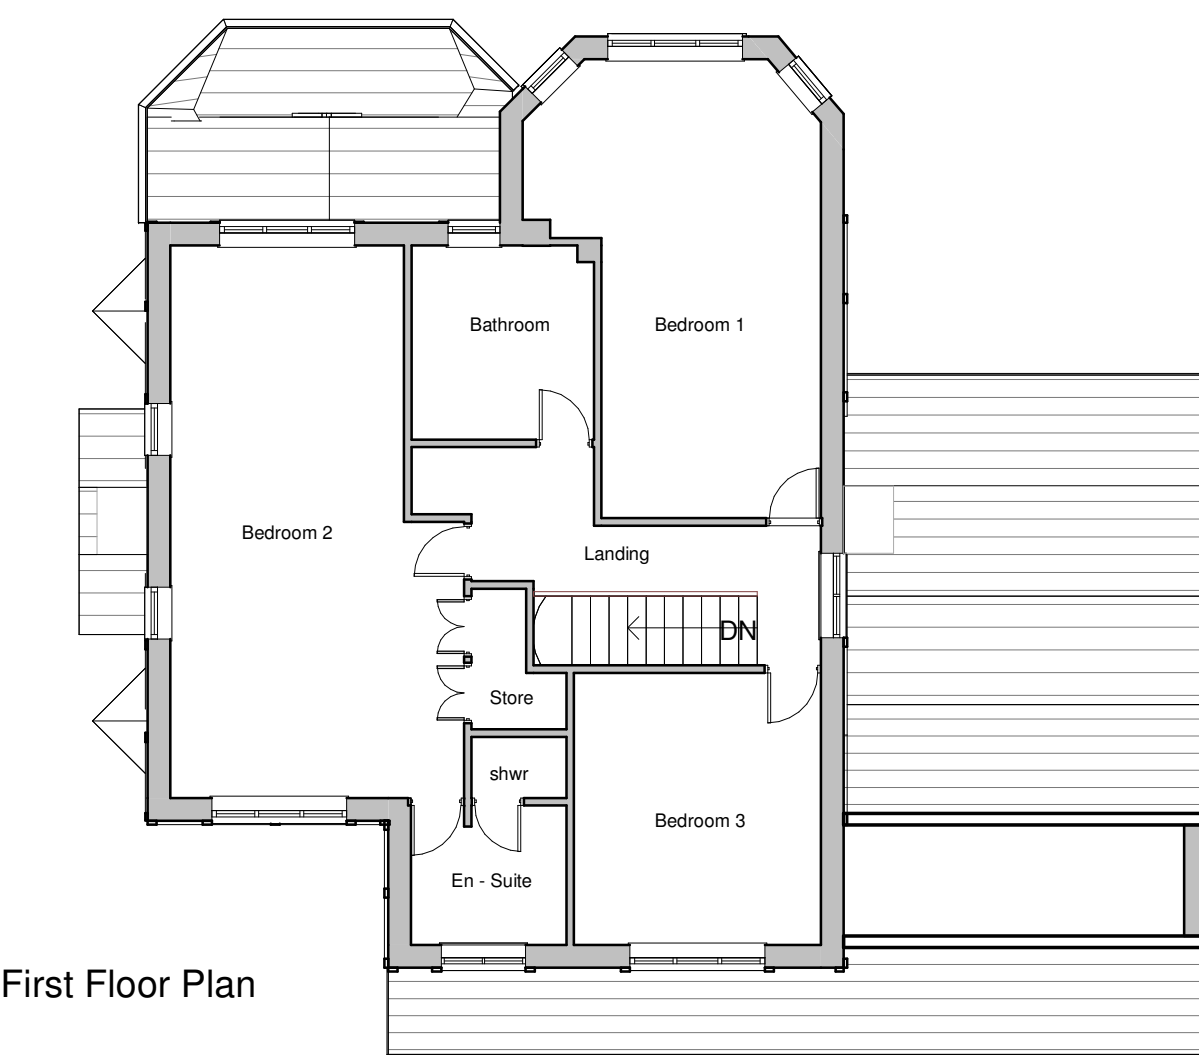

First Floor Plan

Rev A - Scale bar added for planners - JET - 12.05.23



Client T Morris Builders		hayward ARCHITECTS LTD 	
Project Title Extention And Alterations Ashby Road Stapleton			
Drawing Title As Existing		19 Station Road Hinckley Leicestershire LE10 1AW Tel: 01455 635 665 Fax: 01455 618 971 www.hayward-architects.co.uk	
Scale 1:100	Sheet A2	Job No. 23 / 08	Drawing No. PL - 03-A
Author WNF		Date 03/23	
THE COPYRIGHT OF THIS DRAWING IS VESTED IN HAYWARD ARCHITECTS LTD. REPRODUCTION IN ANY FORM, EITHER IN WHOLE OR IN PART IS FORBIDDEN WITHOUT THE PRIOR WRITTEN PERMISSION OF THE COPYRIGHT HOLDER. DO NOT SCALE FROM DRAWING AND ONLY FIGURED DIMENSIONS ARE TO BE USED		Status Planning Application	