


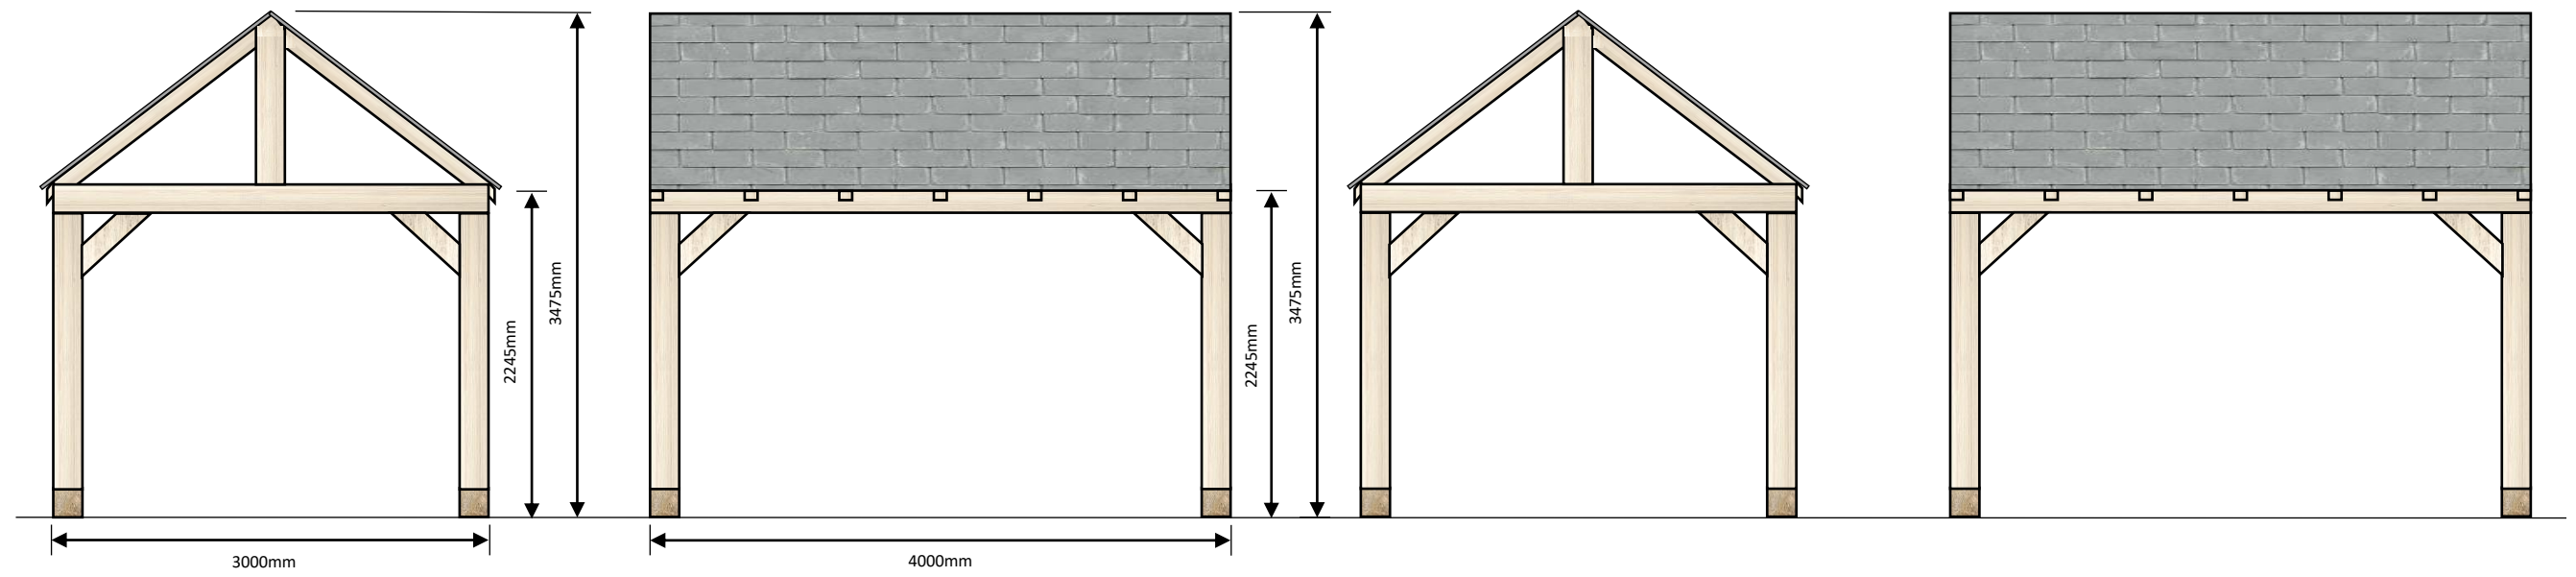


End Elevation
SCALE 1:50 on A3


Front Elevation
SCALE 1:50 on A3

End Elevation
SCALE 1:50 on A3


Rear Elevation
SCALE 1:50 on A3

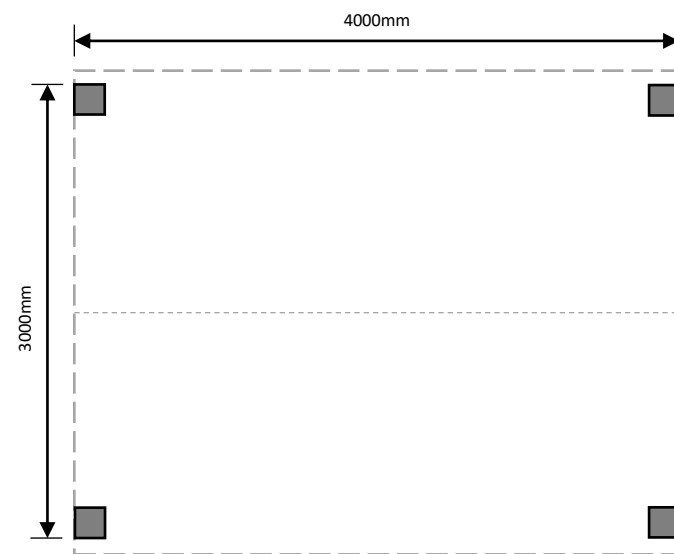

Floor Plan
SCALE 1:50 on A3
(Roof outline shown dashed)

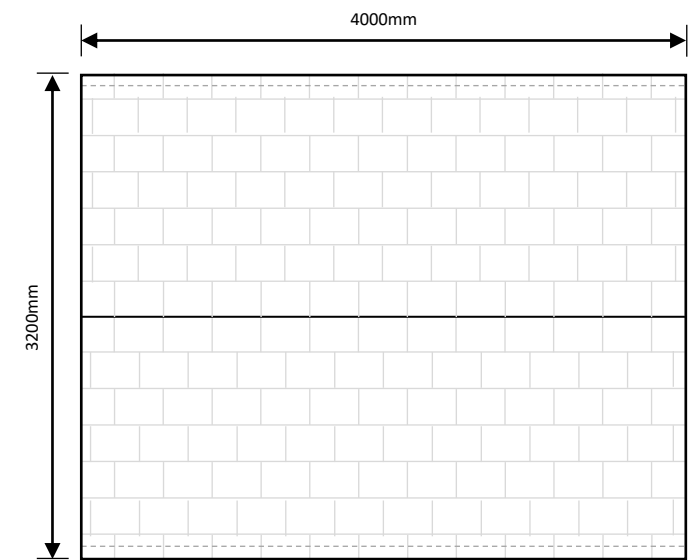

Roof Plan
SCALE 1:50 on A3

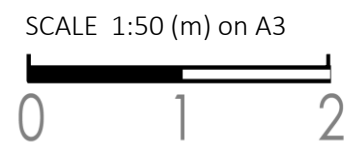

Project: Oak Gazebo	Site Address: 81 Pipistrelle Drive, Market Bosworth CV13 0NW	Date: May 2023	Drawing Scales: 1:50 @ A3
Drawing Title: Gazebo Plan & Elevations	Drawing Number: DRWG03	Drawing Version: 1	Drawing Status: Planning