


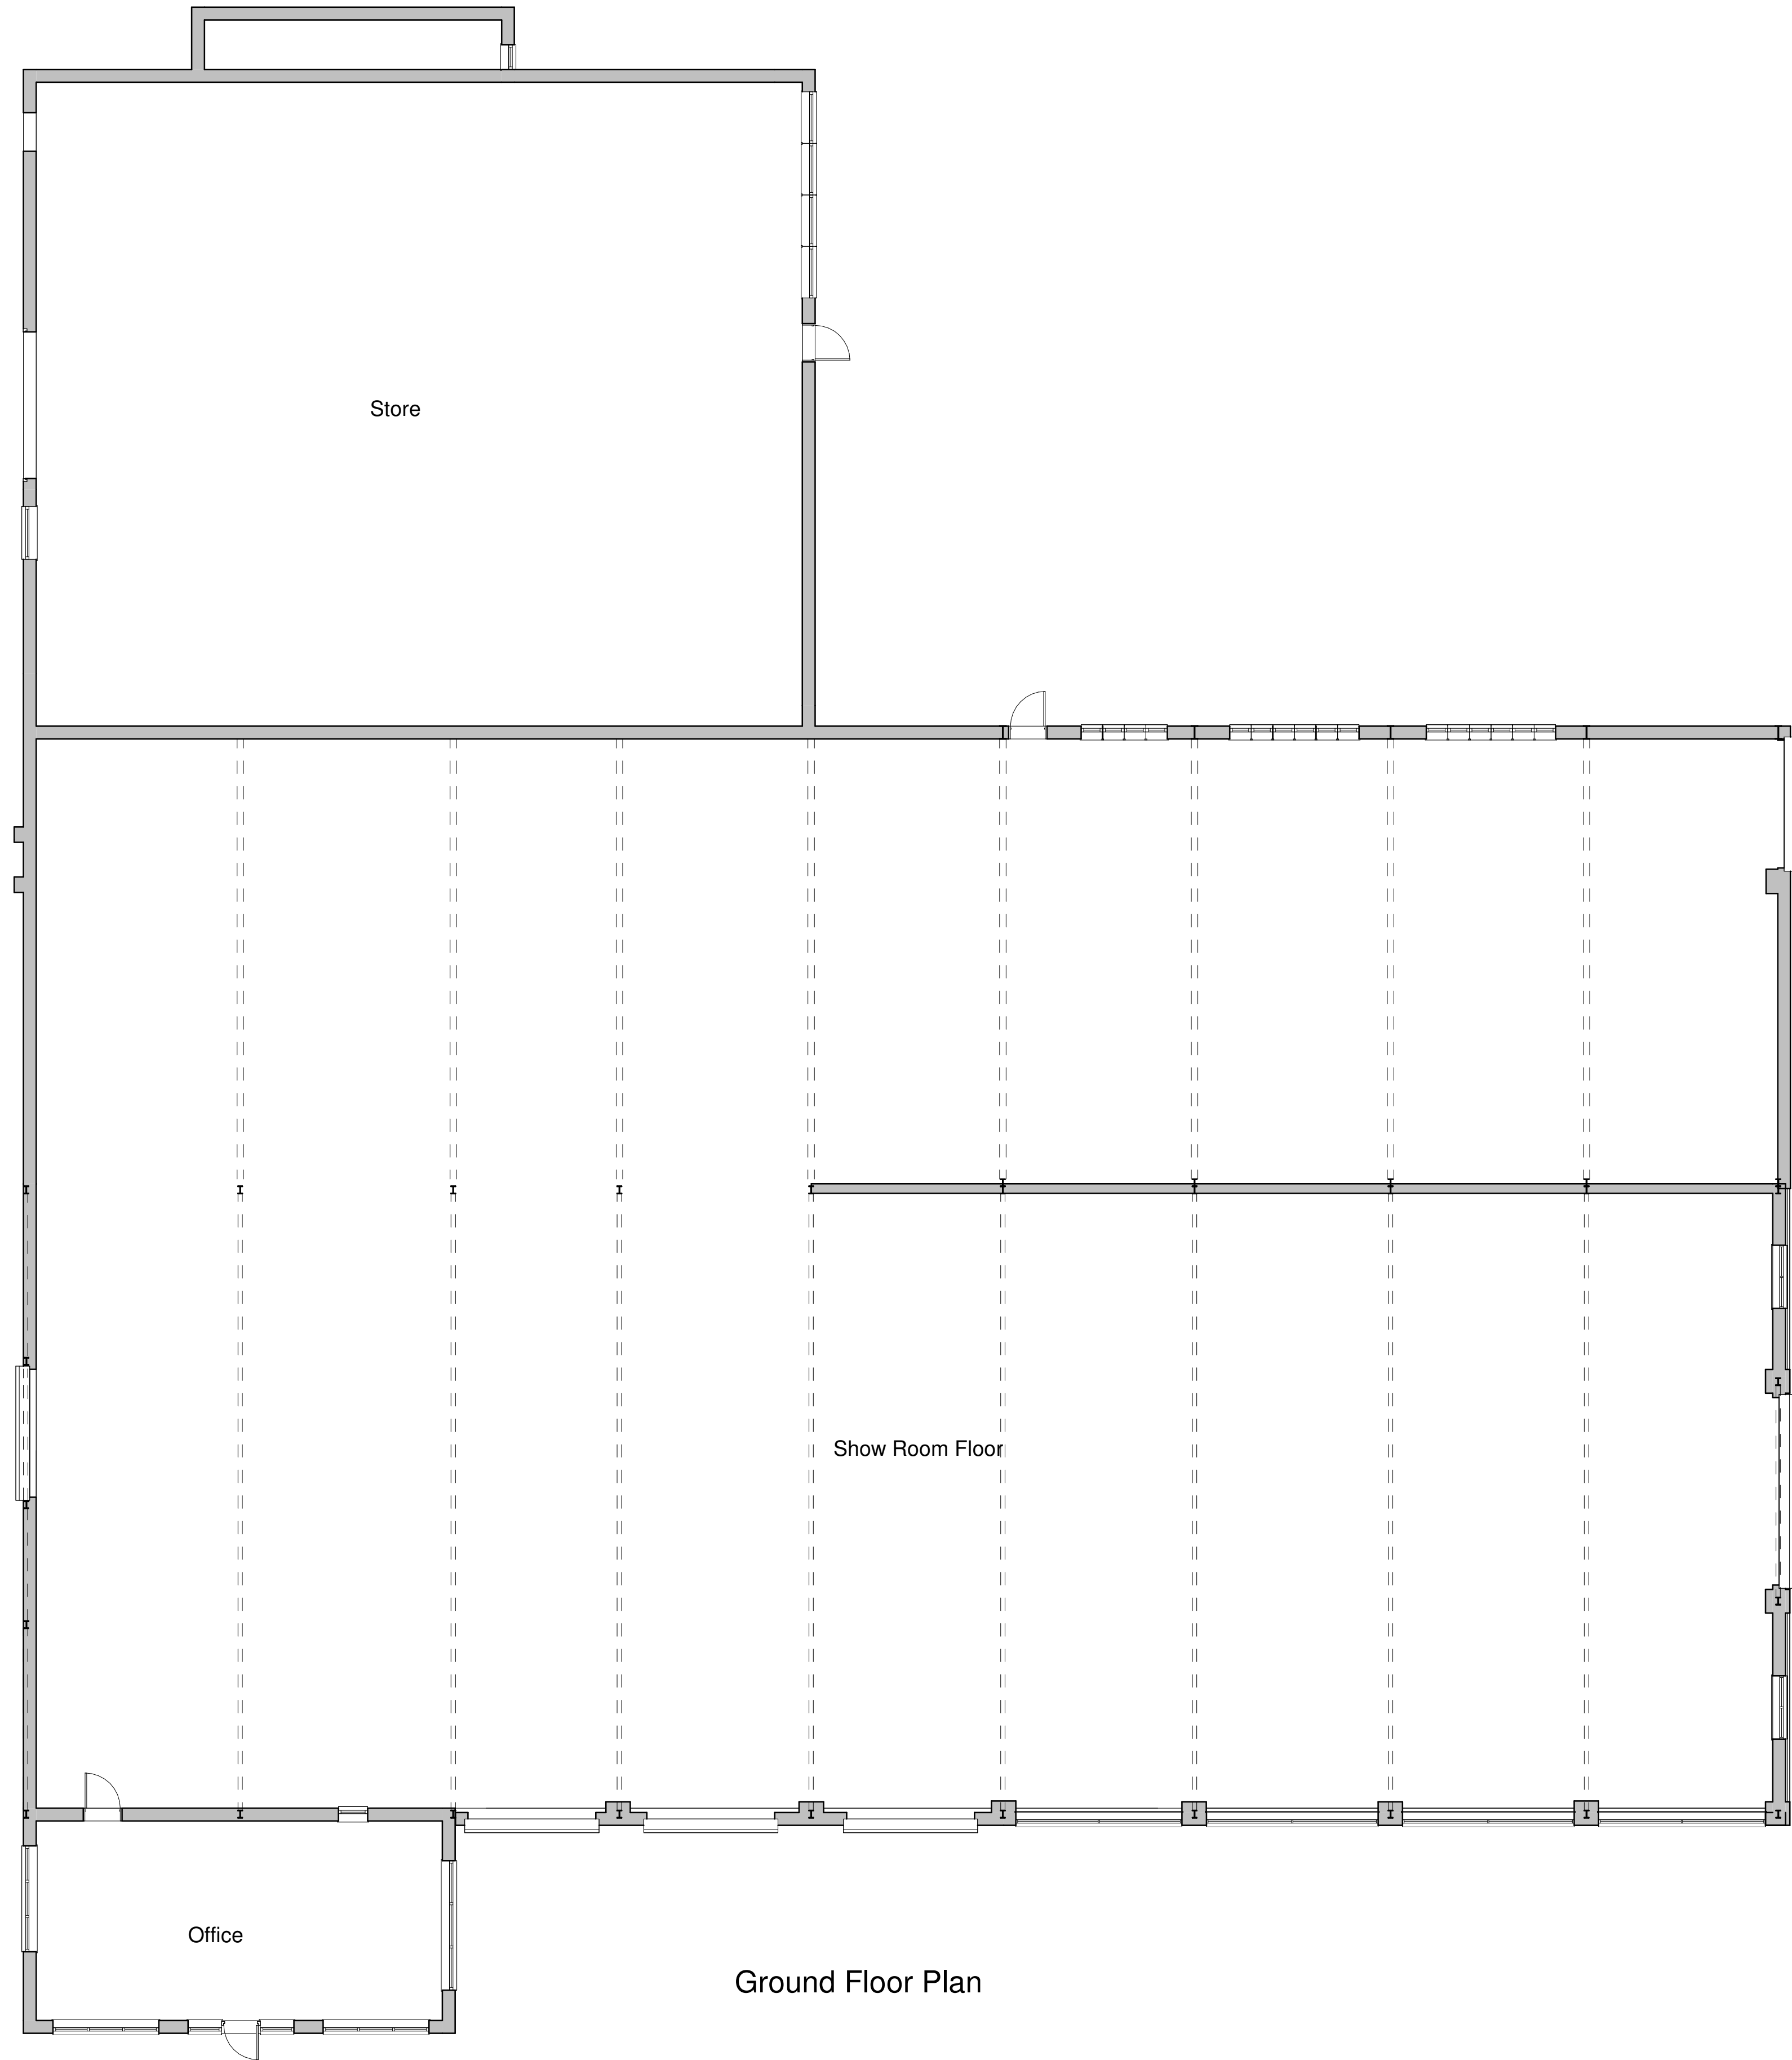

Ground Floor Plan

Client Mr S Choudry			hayward ARCHITECTS LTD 19 Station Road Hinckley Leicestershire LE10 1AW Tel: 01455 635 665 Fax: 01455 616 971 www.hayward-architects.co.uk	
Project Title Extention and Alterations Proposed Construction Pinwall				
Drawing Title As Proposed			Job No. 23 / 27	Drawing No. 04
Scale 1:100	Date 04/23	Sheet A1	Status As Proposed	
Author WNF	Checked by CB			

THE COPYRIGHT OF THIS DRAWING IS RESERVED BY HAYWARD ARCHITECTS LTD.
REPRODUCTION IN ANY FORM, EITHER IN WHOLE OR IN PART, IS EXPRESSLY PROHIBITED WITHOUT THE WRITTEN PERMISSION
OF THE COPYRIGHT HOLDER. DESIGN IS FOR INFORMATION AND ONLY THE ISSUED DOCUMENTS ARE TO BE USED.