


SITE LOCATION




Reproduced by permission of Ordnance Survey on behalf of the Controller of Her Majesty's Stationery Office
All rights reserved. © Crown Copyright licence no. 100062043

SITE AREA PLAN

 


SITE PHOTOGRAPH

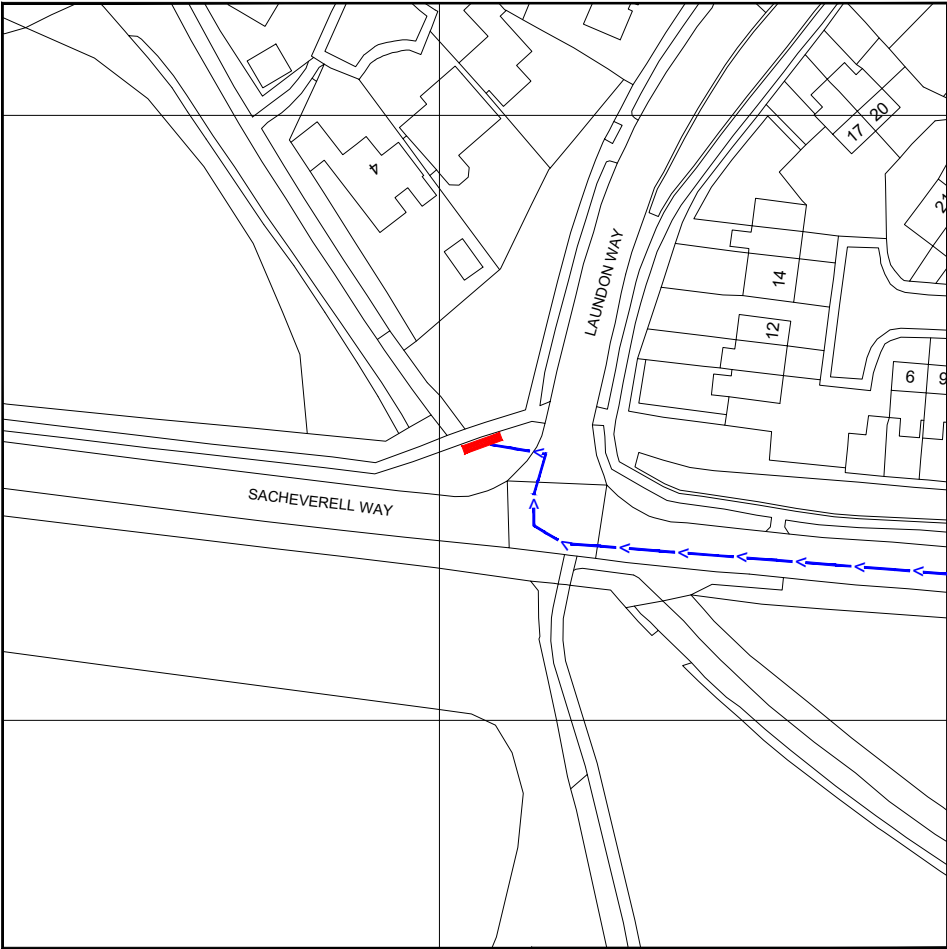

Reproduced by permission of Ordnance Survey on behalf of the Controller of Her Majesty's Stationery Office
All rights reserved. © Crown Copyright licence no. 100062043

NGR E: 452210 N: 306449

SITE LOCATION PLAN

 

GOOGLE MAPS QR CODE

GOOGLE MAPS - <https://goo.gl/maps/rMyURp1QDrUyTTnP6>

GOOGLE STREETVIEW - <https://goo.gl/maps/sD4hkV2AqdHhb3ABA>

NOTES:

1. ALL DIMENSIONS IN MM UNLESS OTHERWISE NOTED.

DIRECTIONS TO SITE:

Head north-west on M1. Use the left 2 lanes to take the A46 exit towards Newark. Continue onto Leicester Western Bypass/A46. Use the left lane to take the A50 slip road to Leicester/M1 North/Coalville/Groby/Glenfield. At the roundabout, take the 4th exit onto Leicester Rd. At the roundabout, take the 1st exit onto Sacheverell Way. Turn right onto Laundon Way and site location is on the left hand side.

Site Provider's
Property Boundary:



Access Route To Site:



Access Route:



Master:	MBNL / EE:	Project:	Purpose of Issue:	Issue:
M005	MBNL	3UK DNSW	Planning	E
Date:	10/04/2023	Revision / Upgrade Description:		
Drawn:	CDN	Pole location amended		
Checked:	DH			
Approved:	SD			
Master:	MBNL / EE:	Project:	Purpose of Issue:	Issue:
M004	MBNL	3UK DNSW	Planning	D
Date:	29/09/2022	Revision / Upgrade Description:		
Drawn:	CDN	Pole type changed to Phase 9		
Checked:	DH			
Approved:	SD			
Master:	MBNL / EE:	Project:	Purpose of Issue:	Issue:
M003	MBNL	3UK DNSW	Planning	C
Date:	27/09/2021	Revision / Upgrade Description:		
Drawn:	CDN	Pole location amended		
Checked:	DH			
Approved:	SD			
Master:	MBNL / EE:	Project:	Purpose of Issue:	Issue:
M002	MBNL	3UK DNSW	Planning	B
Date:	15/06/2021	Revision / Upgrade Description:		
Drawn:	CDN	Pole and cabinets colour amended		
Checked:	DH			
Approved:	SD			

CK Hutchison
Networks (UK)
Limited

Green Park
450 Longwater Avenue
Reading
RG30 3UR

Design Consultant & Principal Contractor:



WHP Telecoms

Unit 1 Maple Park,
Low Fields Avenue, Leeds
LS12 6HH

Tel: 01133023550
e-mail: info@whptelecoms.com

Site Name:
SACHEVERELL WAY STREETWORKS

Site ID:
HAB16954

Address:
SACHEVERELL WAY,
RATBY,
GROBY,
LEICESTERSHIRE,
LE6 0YS


Title:
002 SITE LOCATION PLAN

Project:
3UK DNSW

Purpose of Issue:
PLANNING

EE Cell ID: 82251	MBNL Cell ID: HAB050	Cell ID: LE0722
----------------------	-------------------------	--------------------

Master Drawing No: HAB16954_M005	Issue: E
-------------------------------------	-------------

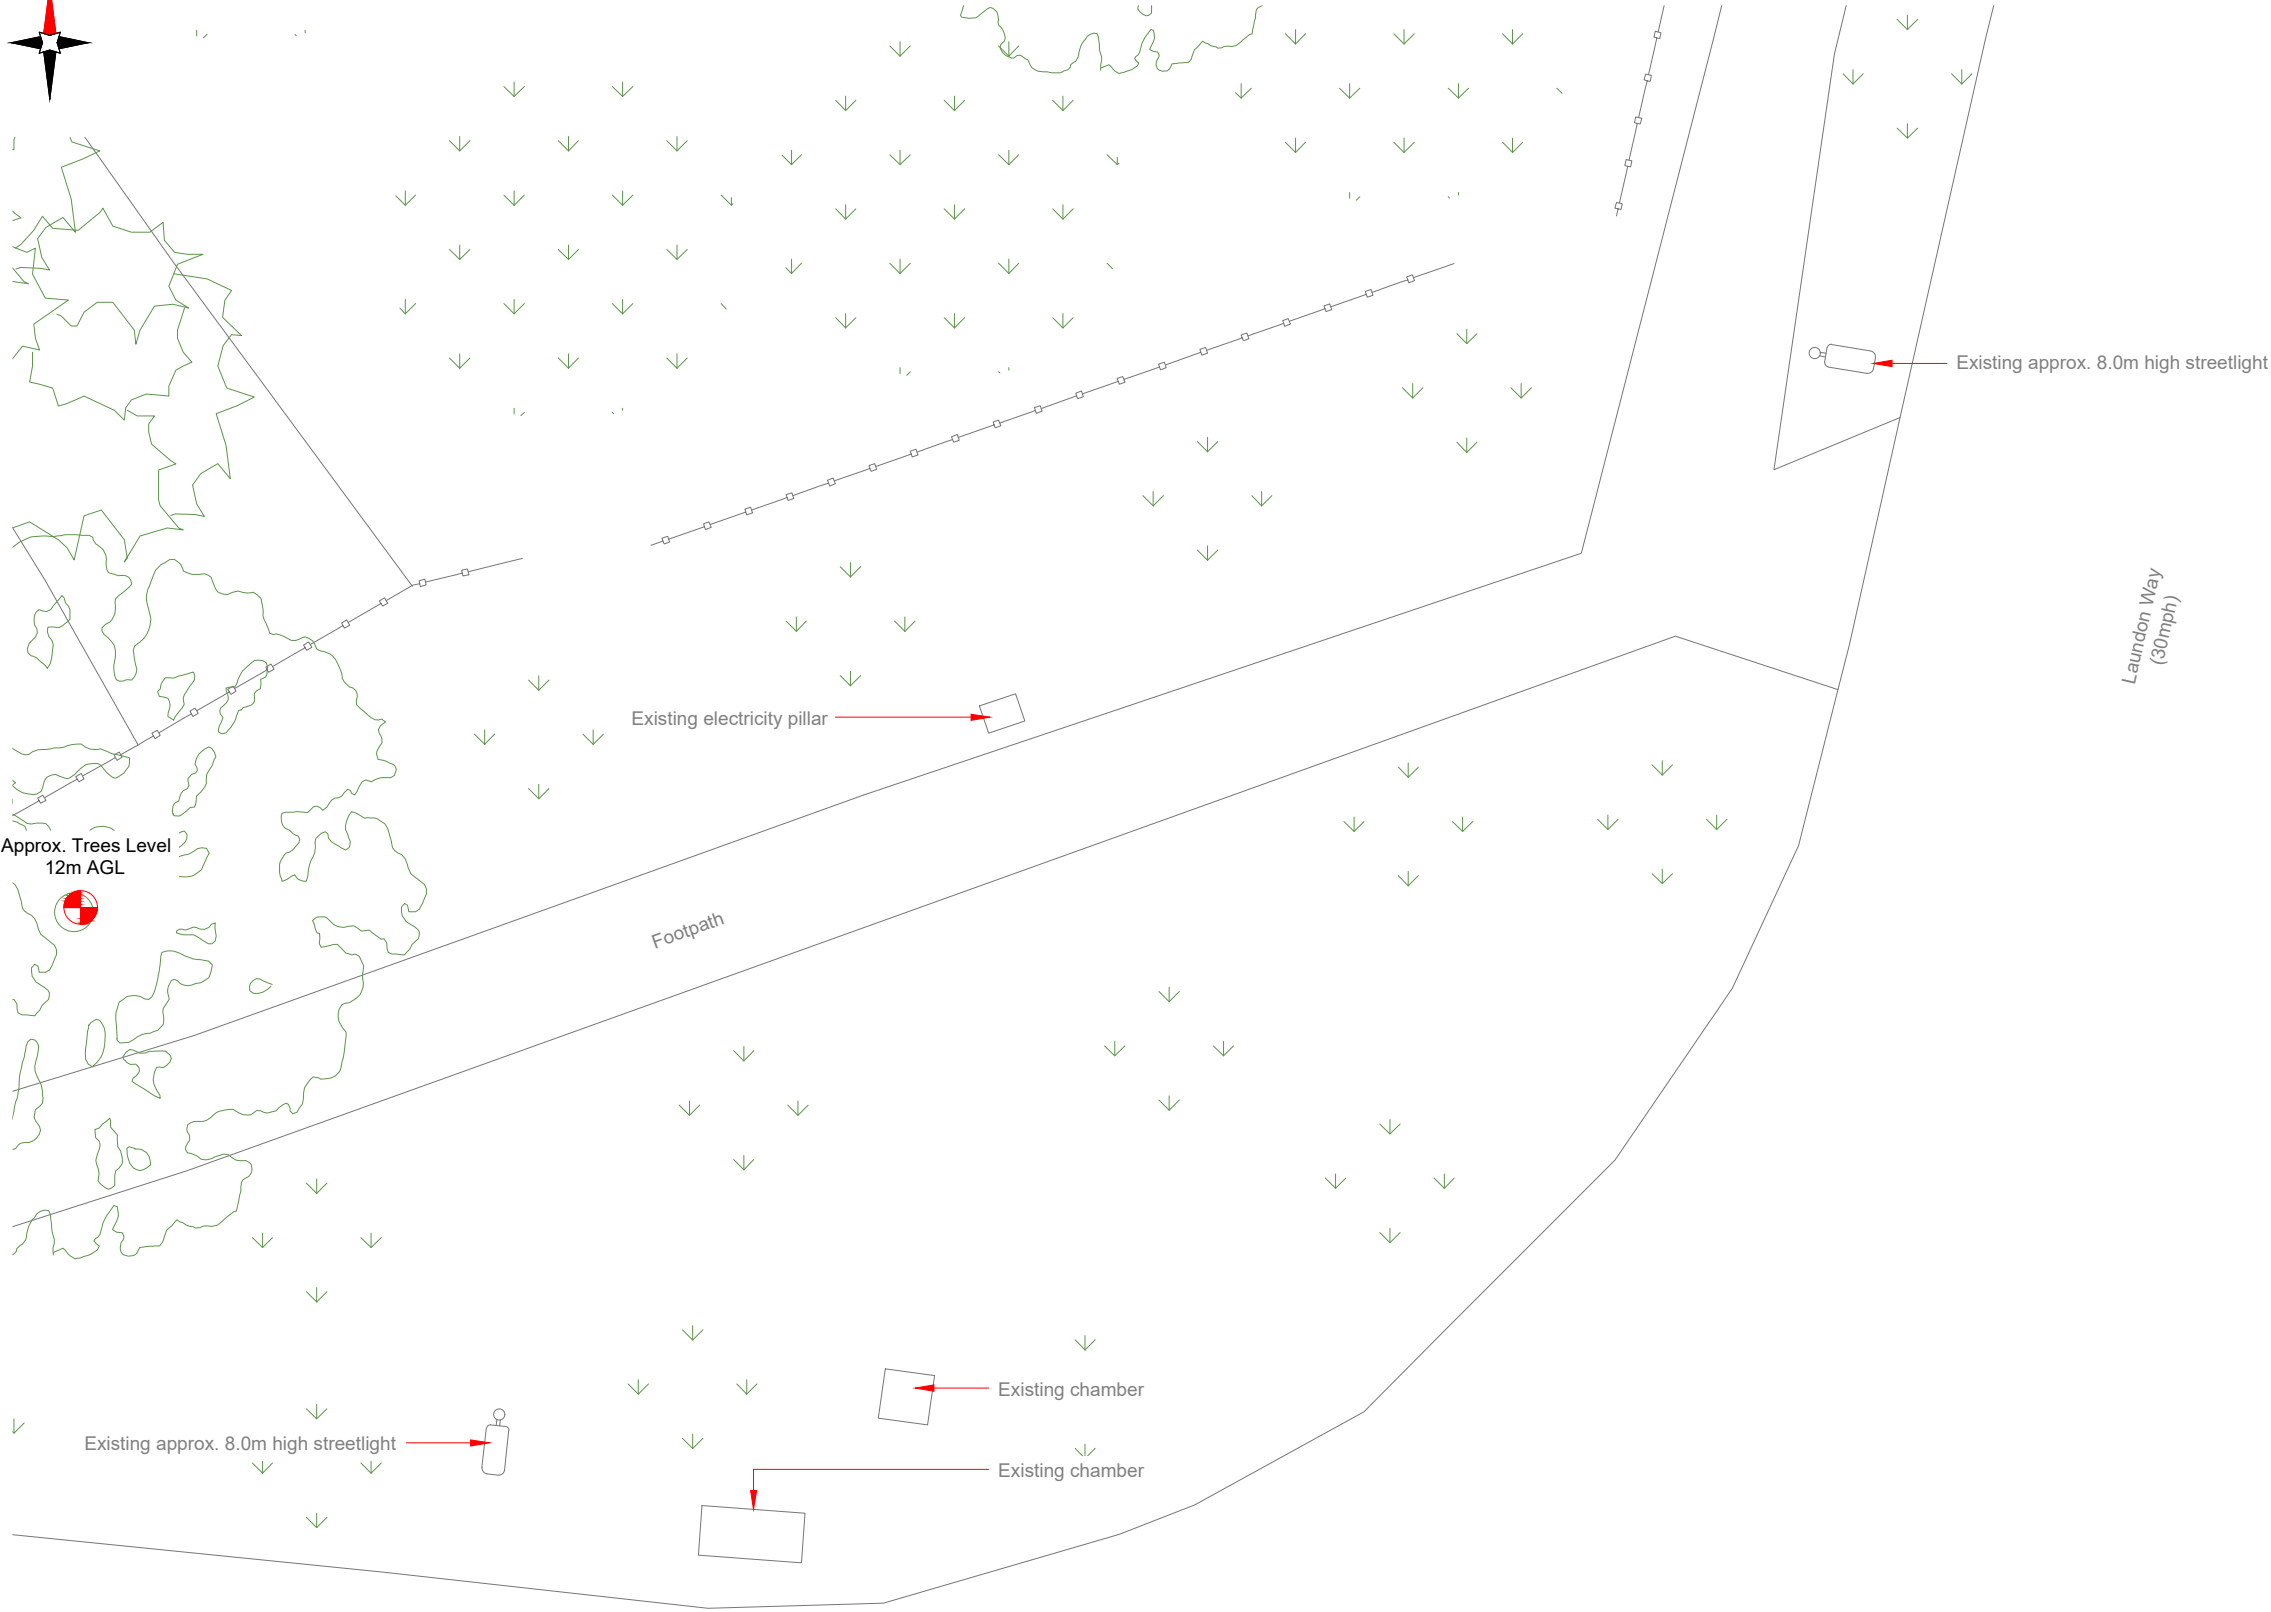

Approx. Trees Level
12m AGL

Existing electricity pillar

Existing approx. 8.0m high streetlight

Footpath

Laundon Way
(30mph)

Existing chamber


Existing chamber

Existing approx. 8.0m high streetlight

Sacheverell Way
(40mph)

ELEVATION A

EXISTING SITE PLAN

 

NOTES:

1. ALL DIMENSIONS IN MM UNLESS OTHERWISE NOTED.

Master:	MBNL / EE:	Project:	Purpose of Issue:	Issue:
M005	MBNL	3UK DNSW	Planning	E
Date:	10/04/2023	Revision / Upgrade Description:		
Drawn:	CDN	Pole location amended		
Checked:	DH			
Approved:	SD			
Master:	MBNL / EE:	Project:	Purpose of Issue:	Issue:
M004	MBNL	3UK DNSW	Planning	D
Date:	29/09/2022	Revision / Upgrade Description:		
Drawn:	CDN	Pole type changed to Phase 9		
Checked:	DH			
Approved:	SD			
Master:	MBNL / EE:	Project:	Purpose of Issue:	Issue:
M003	MBNL	3UK DNSW	Planning	C
Date:	27/09/2021	Revision / Upgrade Description:		
Drawn:	CDN	Pole location amended		
Checked:	DH			
Approved:	SD			
Master:	MBNL / EE:	Project:	Purpose of Issue:	Issue:
M002	MBNL	3UK DNSW	Planning	B
Date:	15/06/2021	Revision / Upgrade Description:		
Drawn:	CDN	Pole and cabinets colour amended		
Checked:	DH			
Approved:	SD			

CK Hutchison
Networks (UK)
Limited

Green Park
450 Longwater Avenue
Reading
RG30 3UR

Design Consultant & Principal Contractor:



WHP Telecoms

Unit 1 Maple Park,
Low Fields Avenue, Leeds
LS12 6HH

Tel: 01133023550
e-mail: info@whptelecoms.com

Site Name:
SACHEVERELL WAY STREETWORKS

Site ID:
HAB16954

Address:
SACHEVERELL WAY,
RATBY,
GROBY,
LEICESTERSHIRE,
LE6 0YS

Title:
100 EXISTING SITE PLAN

Project:
3UK DNSW

Purpose of Issue:
PLANNING

EE Cell ID: 82251	MBNL Cell ID: HAB050	Cell ID: LE0722
----------------------	-------------------------	--------------------

Master Drawing No: HAB16954_M005	Issue: E
-------------------------------------	-------------


100mm

150mm

10mm



EXISTING ELEVATION A

 

- NOTES:
- ALL DIMENSIONS IN MM UNLESS OTHERWISE NOTED.

Master:	MBNL / EE:	Project:	Purpose of Issue:	Issue:
M005	MBNL	3UK DNSW	Planning	E
Date:	10/04/2023	Revision / Upgrade Description:		
Drawn:	CDN	Pole location amended		
Checked:	DH			
Approved:	SD			
Master:	MBNL / EE:	Project:	Purpose of Issue:	Issue:
M004	MBNL	3UK DNSW	Planning	D
Date:	29/09/2022	Revision / Upgrade Description:		
Drawn:	CDN	Pole type changed to Phase 9		
Checked:	DH			
Approved:	SD			
Master:	MBNL / EE:	Project:	Purpose of Issue:	Issue:
M003	MBNL	3UK DNSW	Planning	C
Date:	27/09/2021	Revision / Upgrade Description:		
Drawn:	CDN	Pole location amended		
Checked:	DH			
Approved:	SD			
Master:	MBNL / EE:	Project:	Purpose of Issue:	Issue:
M002	MBNL	3UK DNSW	Planning	B
Date:	15/06/2021	Revision / Upgrade Description:		
Drawn:	CDN	Pole and cabinets colour amended		
Checked:	DH			
Approved:	SD			

CK Hutchison Networks (UK) Limited

Green Park
450 Longwater Avenue
Reading
RG30 3UR

Design Consultant & Principal Contractor:



WHP Telecoms
Unit 1 Maple Park,
Low Fields Avenue, Leeds
LS12 6HH

Tel: 01133023550
e-mail: info@whptelecoms.com

Site Name:
SACHEVERELL WAY STREETWORKS

Site ID:
HAB16954

Address:
**SACHEVERELL WAY,
RATBY,
GROBY,
LEICESTERSHIRE,
LE6 0YS**


Title:
150 EXISTING ELEVATION A

Project:
3UK DNSW

Purpose of Issue:
PLANNING

EE Cell ID: 82251	MBNL Cell ID: HAB050	Cell ID: LE0722
-----------------------------	--------------------------------	---------------------------

Master Drawing No: HAB16954_M005	Issue: E
--	--------------------

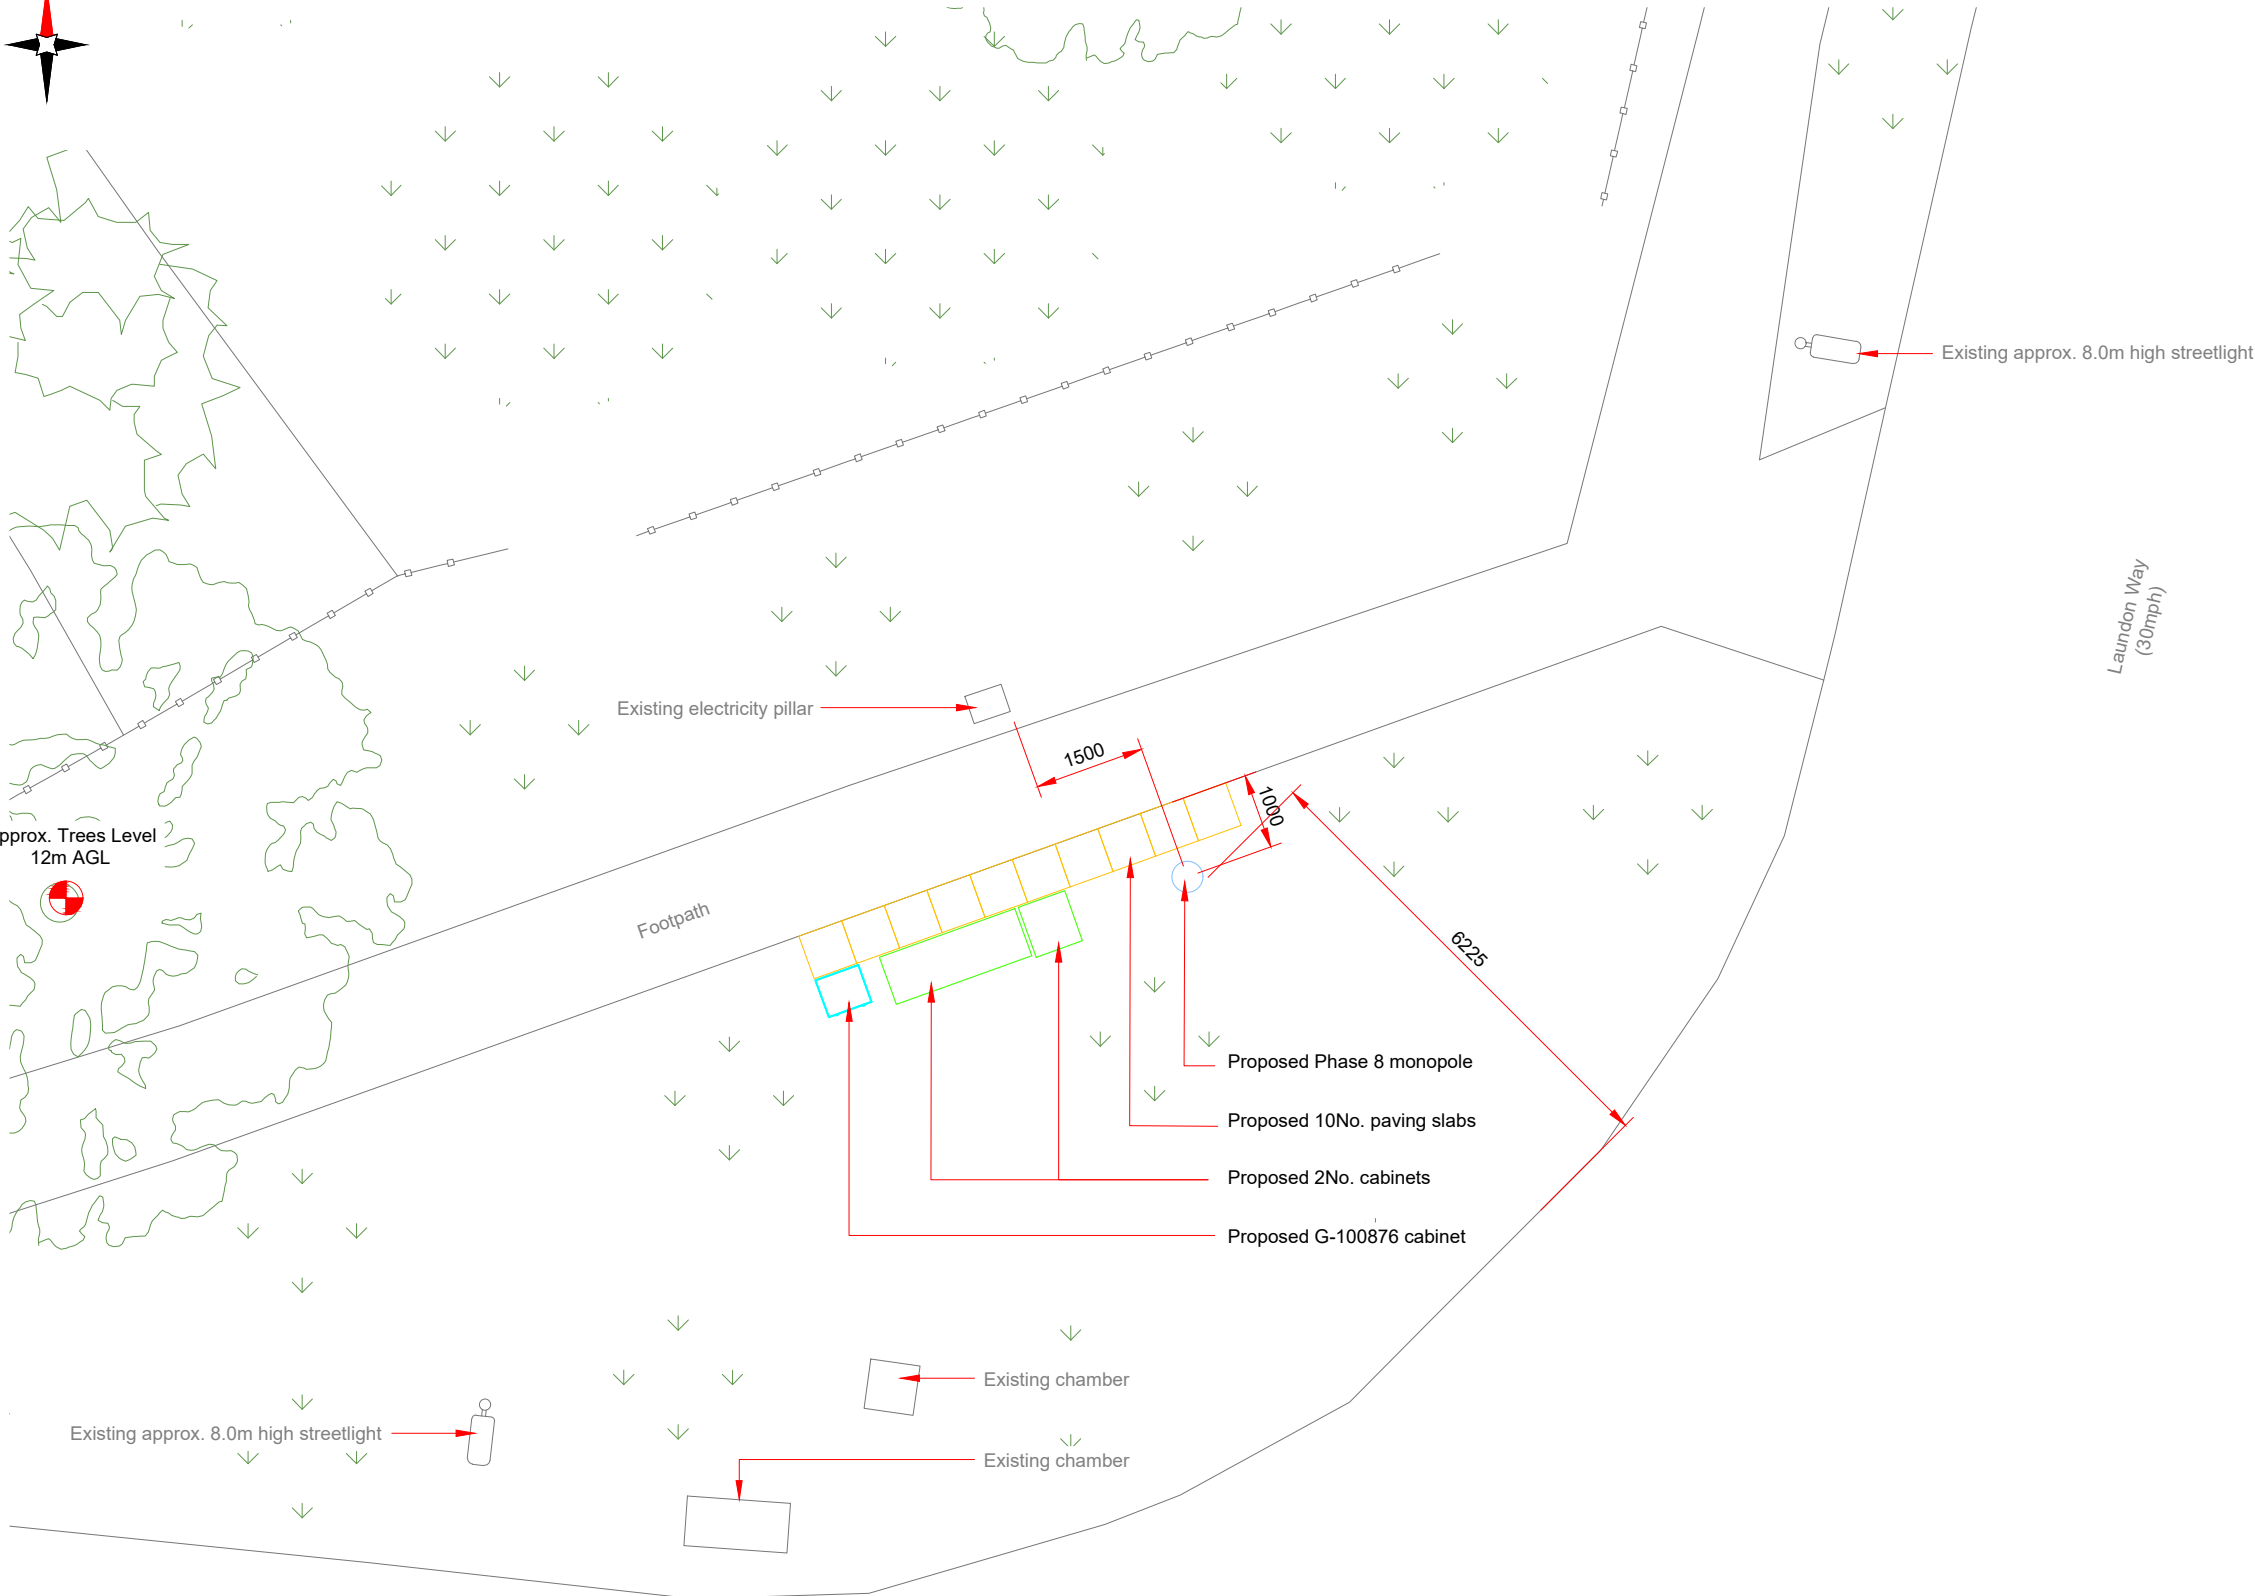

Approx. Trees Level
12m AGL

Existing approx. 8.0m high streetlight

Existing electricity pillar

Footpath

Proposed Phase 8 monopole

Proposed 10No. paving slabs

Proposed 2No. cabinets

Proposed G-100876 cabinet

Existing chamber

Existing chamber


Existing approx. 8.0m high streetlight

Laundon Way
(30mph)

Sacheverell Way
(40mph)

ELEVATION A

PROPOSED SITE PLAN

 

Antenna Aperture ID	Proposed 4G/5G Bearing
A1	340°
A2	340°
B1	100°
B2	100°
C1	220°
C2	220°

- NOTES:
- ALL DIMENSIONS IN MM UNLESS OTHERWISE NOTED.

Master:	MBNL / EE:	Project:	Purpose of Issue:	Issue:
M005	MBNL	3UK DNSW	Planning	E
Date:	10/04/2023	Revision / Upgrade Description:		
Drawn:	CDN	Pole location amended		
Checked:	DH			
Approved:	SD			
Master:	MBNL / EE:	Project:	Purpose of Issue:	Issue:
M004	MBNL	3UK DNSW	Planning	D
Date:	29/09/2022	Revision / Upgrade Description:		
Drawn:	CDN	Pole type changed to Phase 9		
Checked:	DH			
Approved:	SD			
Master:	MBNL / EE:	Project:	Purpose of Issue:	Issue:
M003	MBNL	3UK DNSW	Planning	C
Date:	27/09/2021	Revision / Upgrade Description:		
Drawn:	CDN	Pole location amended		
Checked:	DH			
Approved:	SD			
Master:	MBNL / EE:	Project:	Purpose of Issue:	Issue:
M002	MBNL	3UK DNSW	Planning	B
Date:	15/06/2021	Revision / Upgrade Description:		
Drawn:	CDN	Pole and cabinets colour amended		
Checked:	DH			
Approved:	SD			

CK Hutchison
Networks (UK)
Limited

Green Park
450 Longwater Avenue
Reading
RG30 3UR



WHP Telecoms
Unit 1 Maple Park,
Low Fields Avenue, Leeds
LS12 6HH

Tel: 01133023550
e-mail: info@whptelecoms.com

Site Name:
SACHEVERELL WAY STREETWORKS

Site ID:
HAB16954

Address:
**SACHEVERELL WAY,
RATBY,
GROBY,
LEICESTERSHIRE,
LE6 0YS**

Title:
210 PROPOSED SITE PLAN

Project:
3UK DNSW

Purpose of Issue:
PLANNING


EE Cell ID: 82251	MBNL Cell ID: HAB050	Cell ID: LE0722
-----------------------------	--------------------------------	---------------------------

Master Drawing No: HAB16954_M005	Issue: E
--	--------------------

Antenna Aperture ID	Proposed 4G/5G Bearing
A1	340°
A2	340°
B1	100°
B2	100°
C1	220°
C2	220°

NOTES:

1. ALL DIMENSIONS IN MM UNLESS OTHERWISE NOTED.

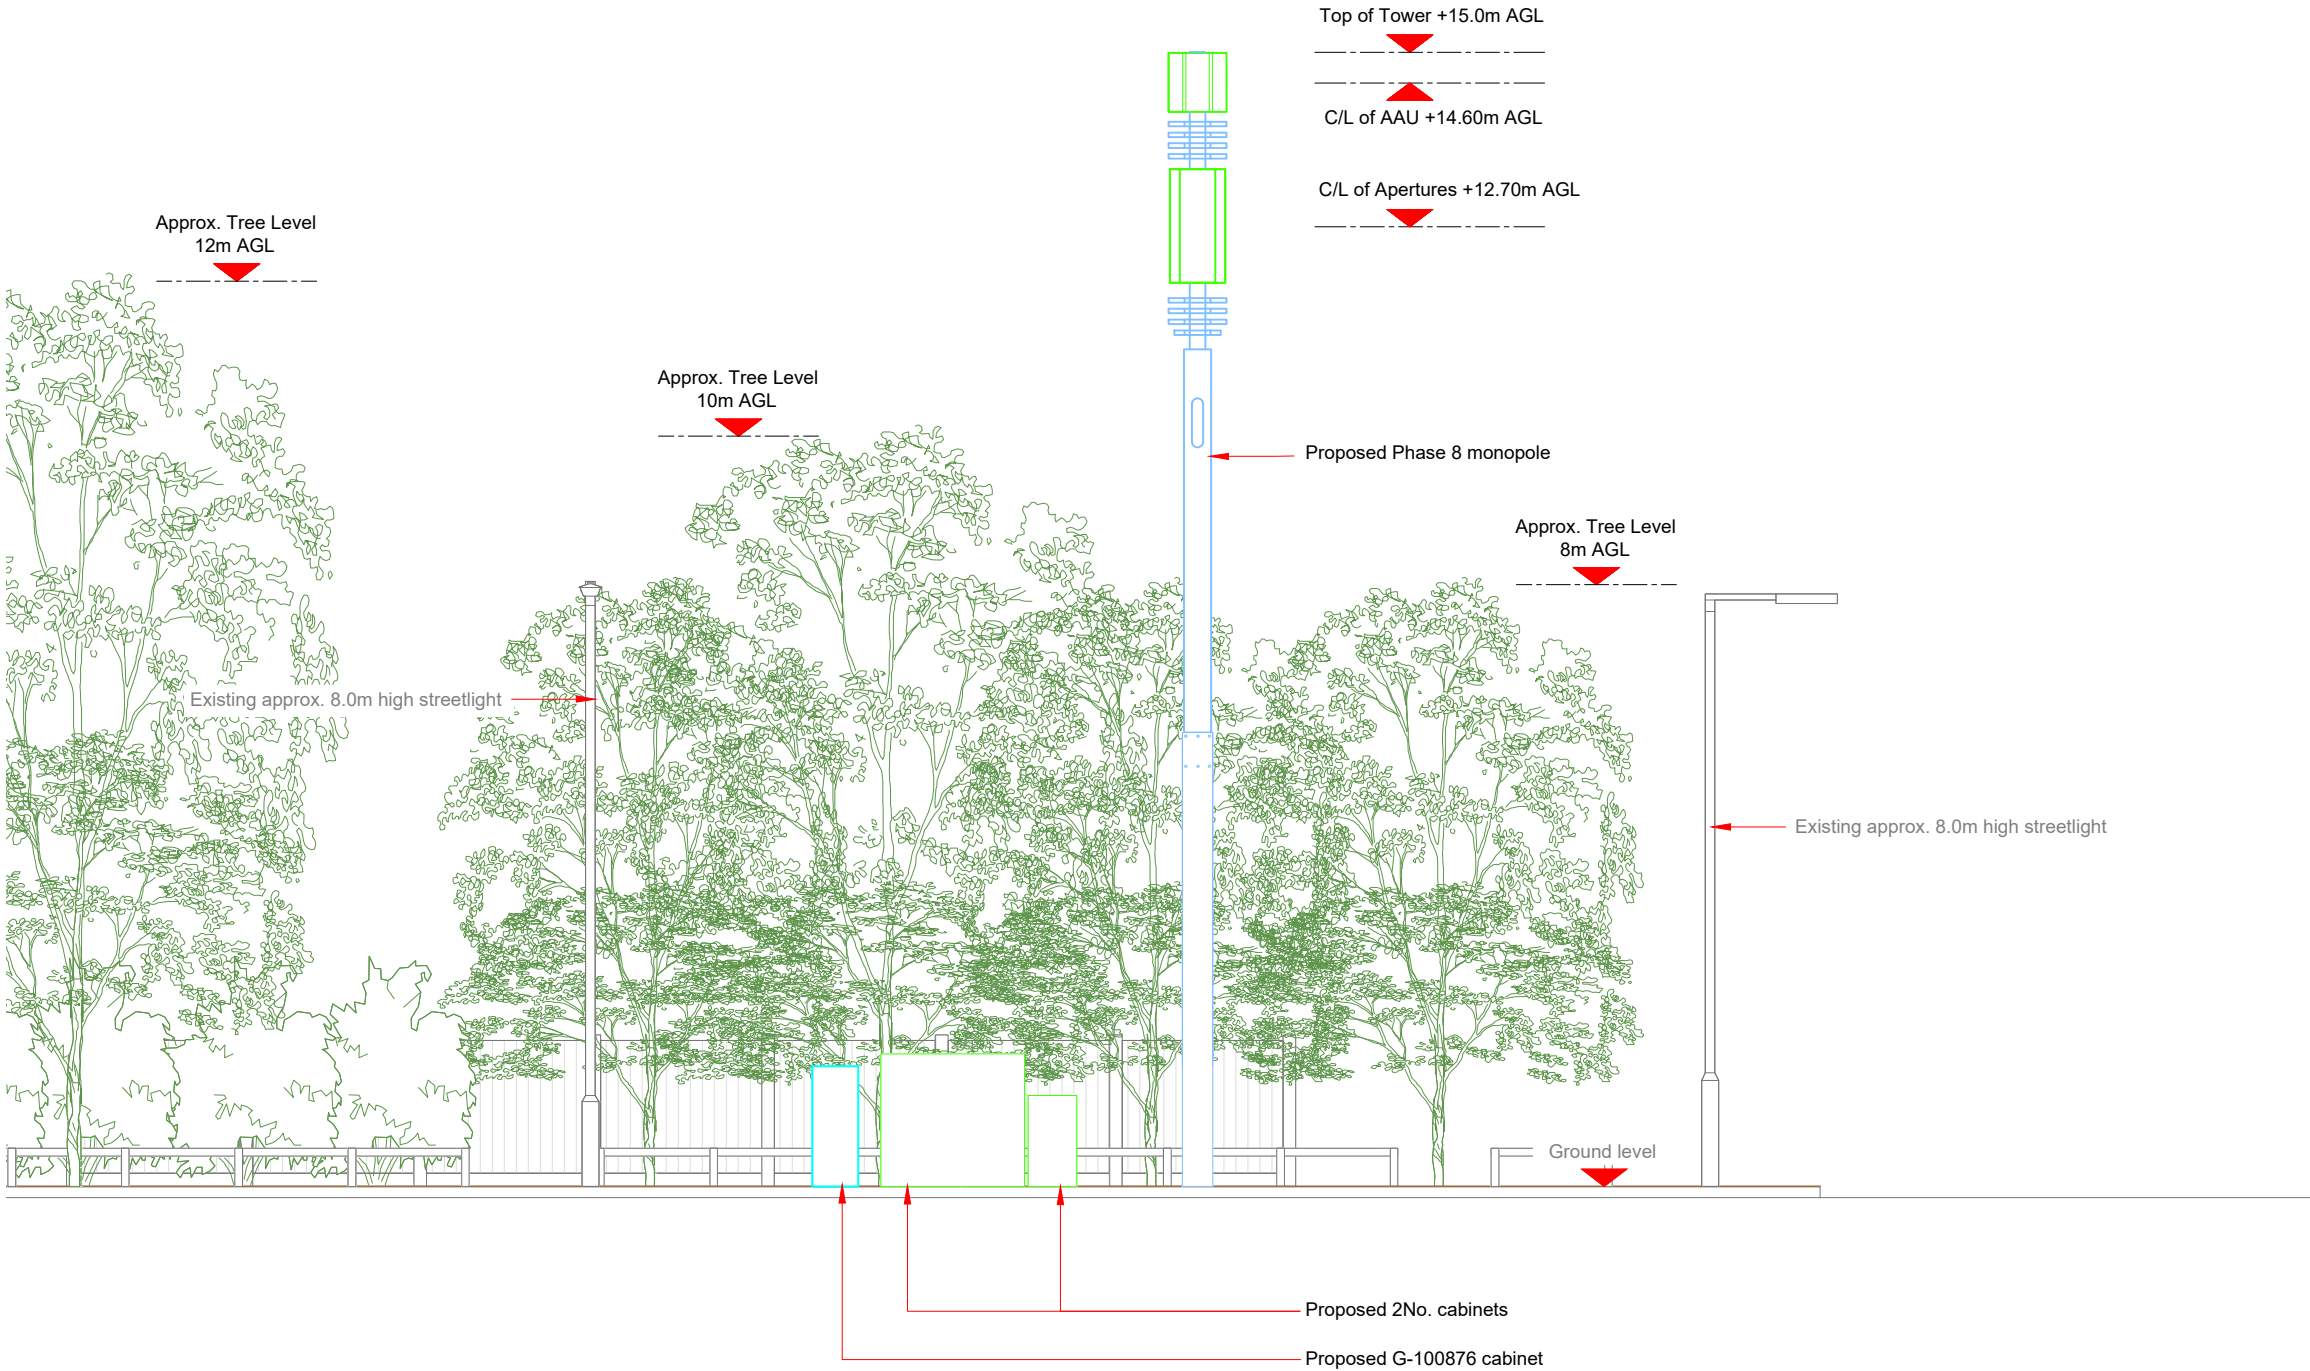

Master:	MBNL / EE:	Project:	Purpose of Issue:	Issue:
M005	MBNL	3UK DNSW	Planning	E
Date:	10/04/2023	Revision / Upgrade Description:		
Drawn:	CDN	Pole location amended		
Checked:	DH			
Approved:	SD			
Master:	MBNL / EE:	Project:	Purpose of Issue:	Issue:
M004	MBNL	3UK DNSW	Planning	D
Date:	29/09/2022	Revision / Upgrade Description:		
Drawn:	CDN	Pole type changed to Phase 9		
Checked:	DH			
Approved:	SD			
Master:	MBNL / EE:	Project:	Purpose of Issue:	Issue:
M003	MBNL	3UK DNSW	Planning	C
Date:	27/09/2021	Revision / Upgrade Description:		
Drawn:	CDN	Pole location amended		
Checked:	DH			
Approved:	SD			
Master:	MBNL / EE:	Project:	Purpose of Issue:	Issue:
M002	MBNL	3UK DNSW	Planning	B
Date:	15/06/2021	Revision / Upgrade Description:		
Drawn:	CDN	Pole and cabinets colour amended		
Checked:	DH			
Approved:	SD			

**CK Hutchison
Networks (UK)
Limited**

Green Park
450 Longwater Avenue
Reading
RG30 3UR

Design Consultant & Principal Contractor:



WHP Telecoms

Unit 1 Maple Park,
Low Fields Avenue, Leeds
LS12 6HH

Tel: 01133023550
e-mail: info@whptelecoms.com

Site Name:
SACHEVERELL WAY STREETWORKS

Site ID:
HAB16954

Address:
**SACHEVERELL WAY,
RATBY,
GROBY,
LEICESTERSHIRE,
LE6 0YS**

Title:
260 PROPOSED ELEVATION

Project:
3UK DNSW

Purpose of Issue:
PLANNING

EE Cell ID: 82251	MBNL Cell ID: HAB050	Cell ID: LE0722
-----------------------------	--------------------------------	---------------------------

Master Drawing No: HAB16954_M005	Issue: E
--	--------------------