



NORTH ELEVATION IN CONTEXT ≈ 1:200



WEST ELEVATION IN CONTEXT ≈ 1:200

COPYRIGHT NOTICE:
This drawing is the copyright of the Architects and may not be reproduced or used except by written permission.
© Crown copyright and database right (2014) Ordnance Survey licence number 100047514
Notes:
This drawing is to be read in conjunction with all relevant drawings and specifications.
Do not scale from this drawing, the typical dimensions only. All levels and dimensions to be checked on site. All level and dimensional discrepancies are to be brought to the immediate attention of HSSP Architects Ltd. Responsibility cannot be accepted for alterations or deviations from the design without prior agreement of HSSP Architects Ltd.
Copyright reserved. This drawing may only be used for the client and location specified in the title block. It may not be reproduced or distributed to any other third party without prior written consent from HSSP Architects Ltd.
Prior to any work commencing on site, the engineer is to be contacted regarding the current status, revision or regulatory approval of this drawing.
All work to be to the written satisfaction of the HSE or Local Authority not withstanding anything shown or indicated on these drawings. All waterworks and drainage to be the best of their respective kind and of legal standard or checked and verified on the before specific areas of work are commenced.
This drawing is to be read in conjunction with clients specifications, equipment requirements and structural engineers design.



SOUTH ELEVATION ≈ 1:100




EAST ELEVATION ≈ 1:100



NORTH ELEVATION ≈ 1:100



WEST ELEVATION ≈ 1:100

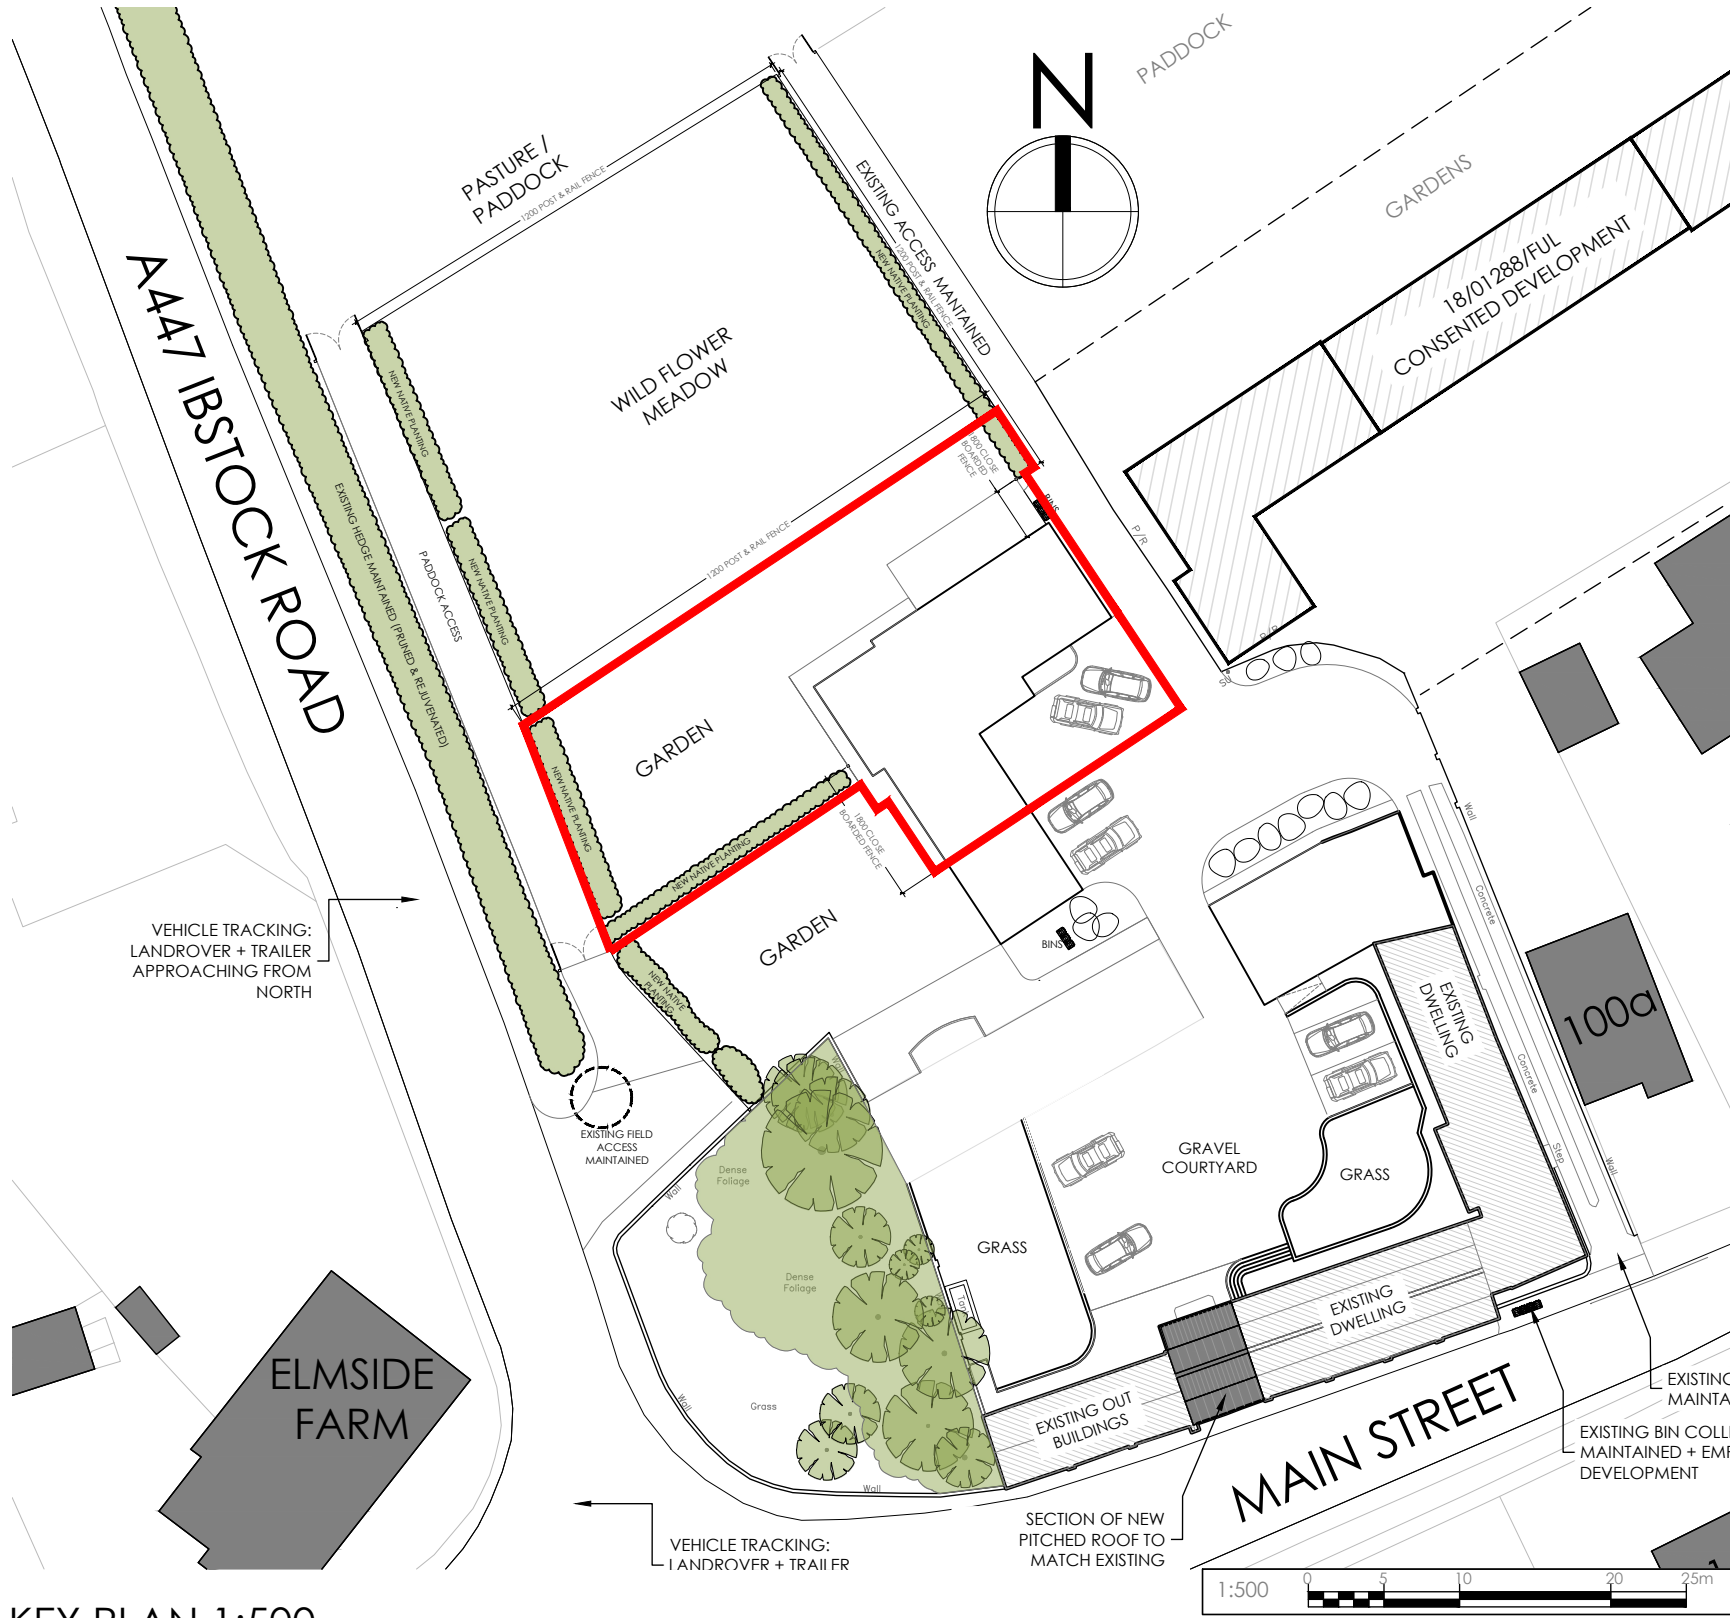

KEY PLAN 1:500



SOUTH EAST VIEW



NORTH EAST VIEW



NORTH WEST CONTEXTUAL VIEW - FROM A447 (HEDGE OMITTED)



NORTH WEST VIEW



NORTH WEST VIEW

Rev P1 Plans & Elevations altered in accordance with LPA / Conservation comments, Contextual Ele added, 27.07.23

Revision Notes:
Drawing Status:

PLANNING

hssp
architects

Pera Business Park, Nottingham Road
Melton Mowbray, LE13 0PB

Telephone: 01664 563 288 Fax: 01664 563 360
E-Mail: info@hssparchitects.co.uk Web: www.hssparchitects.co.uk

Project:
Barn Conversion, Annex Extension
& New Dwelling
The Barns, Main St.
Nailstone

Title:
Rendered Ele's & Visuals - New Dwelling

Scale:	Drawn:	Checked:	Date:
M/S	MFB	KC	05.05.23
Drawing No:	Revision:		
8748 03 11	P1		

HSSP A1