




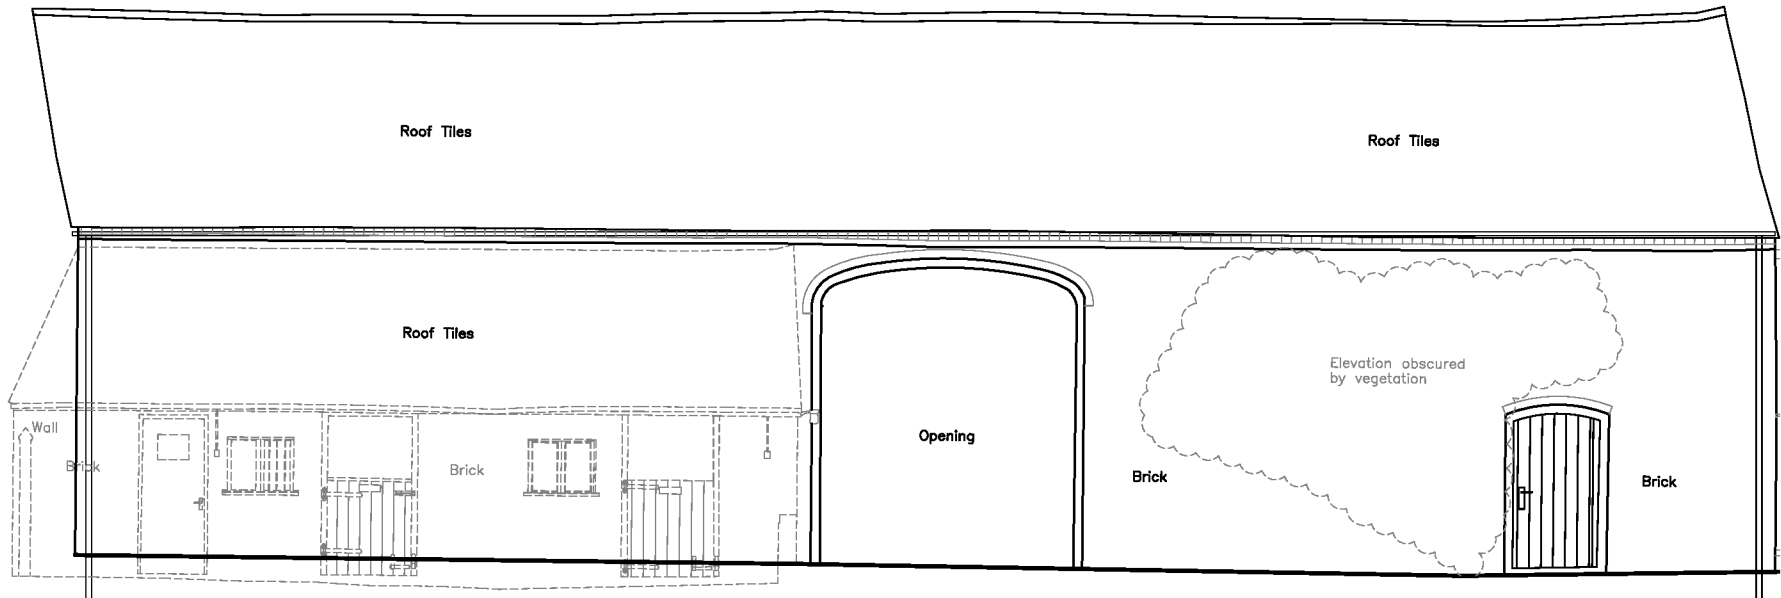


Rear Elevation (South) Existing

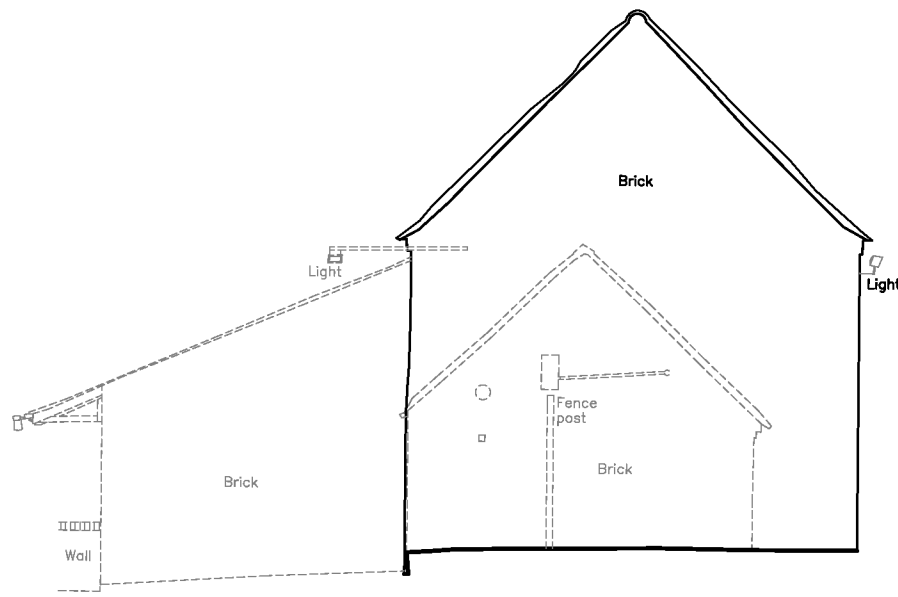


Side Elevation (East) Existing

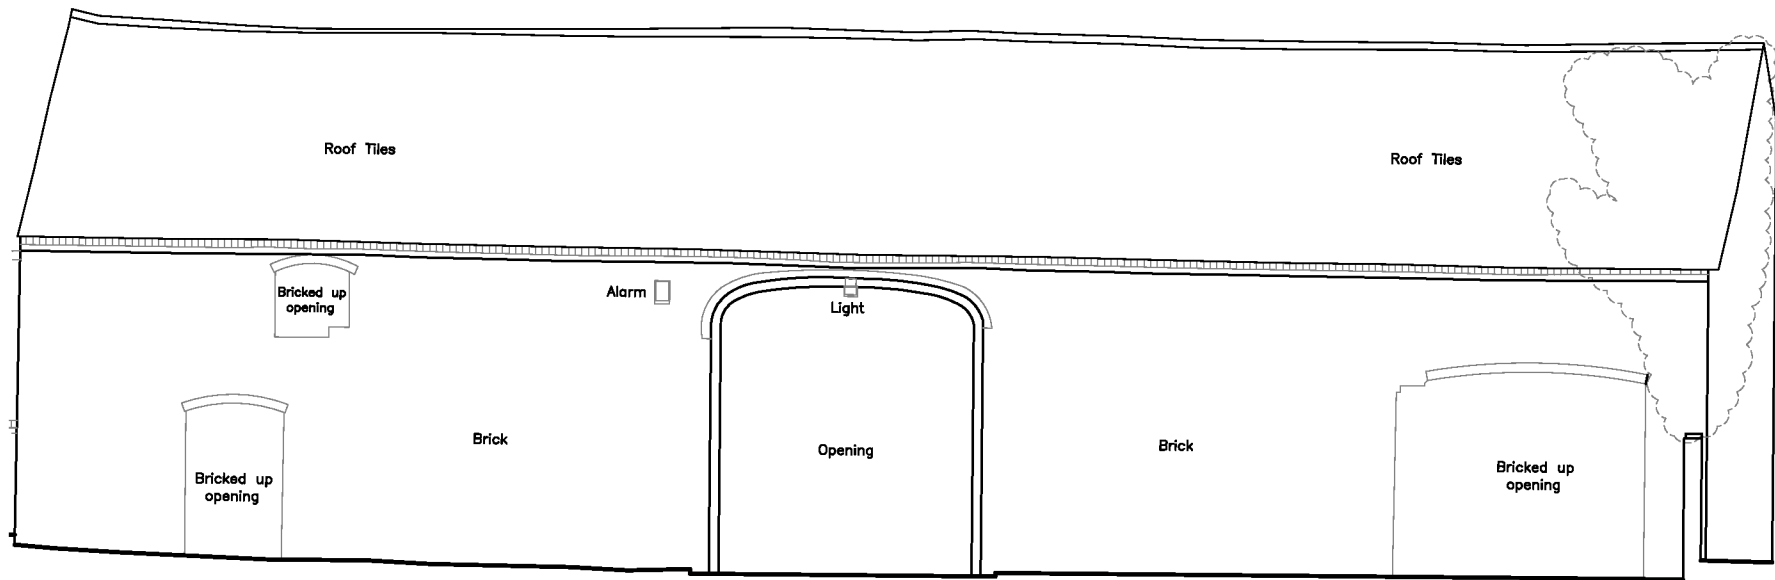


Front Elevation (North) Existing

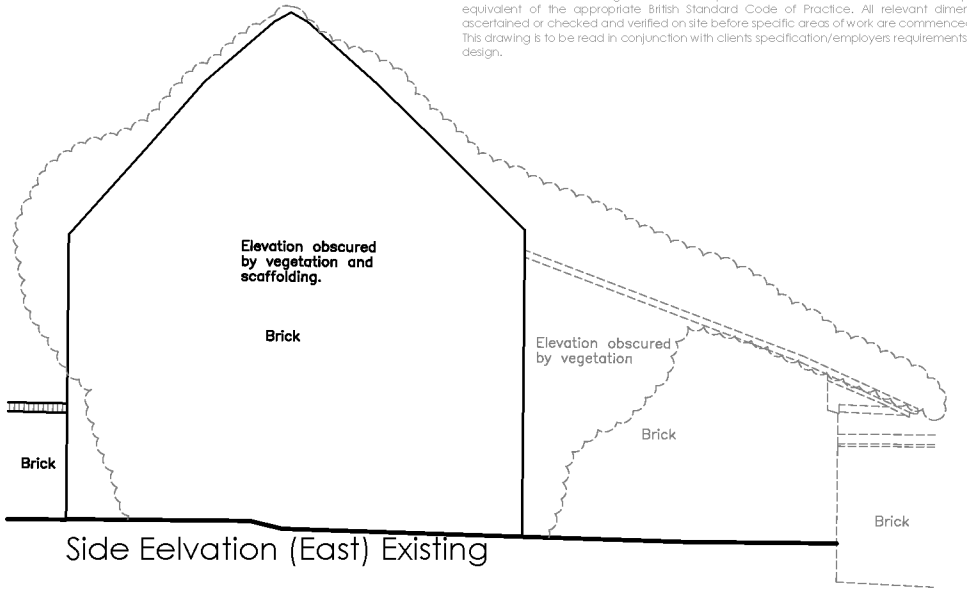

Side Elevation (East) Existing

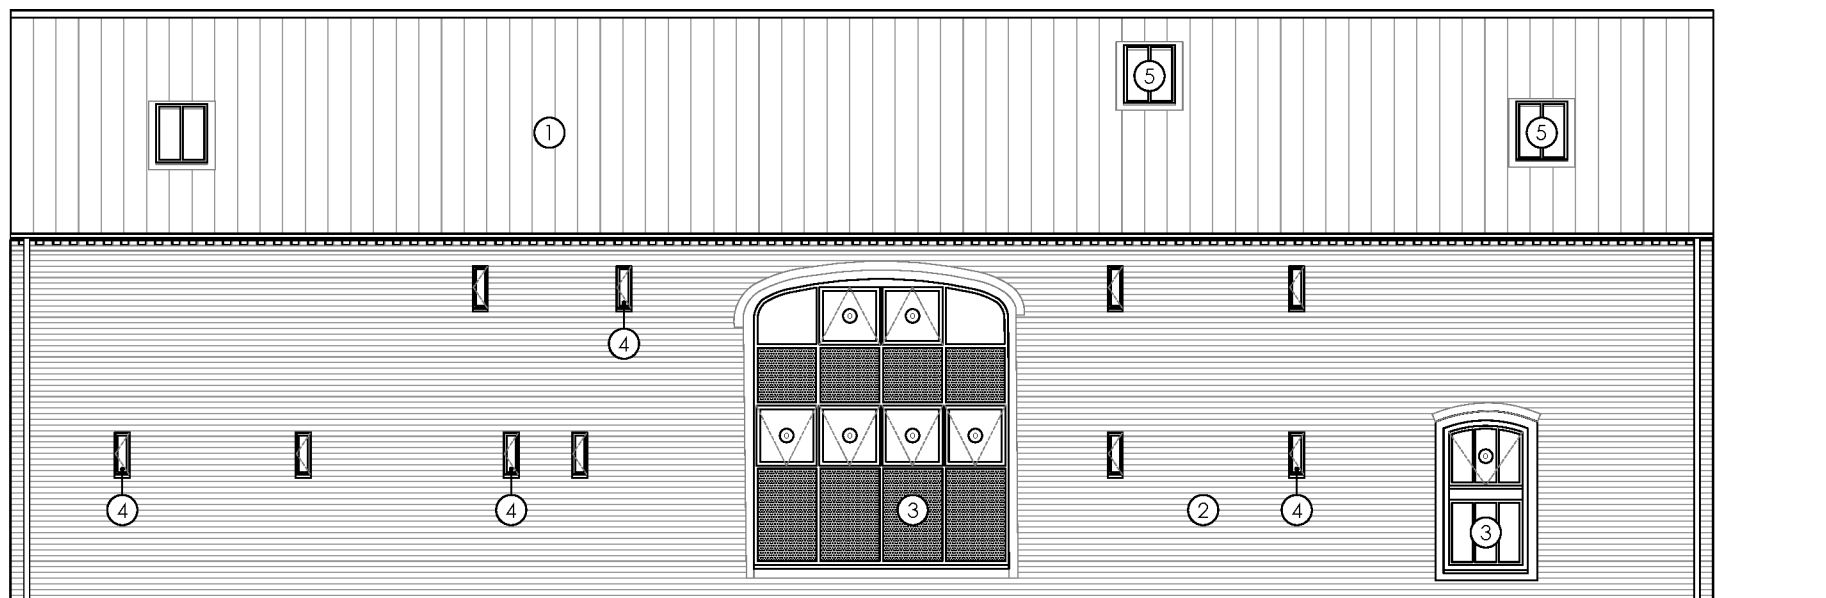


Rear Elevation (South)

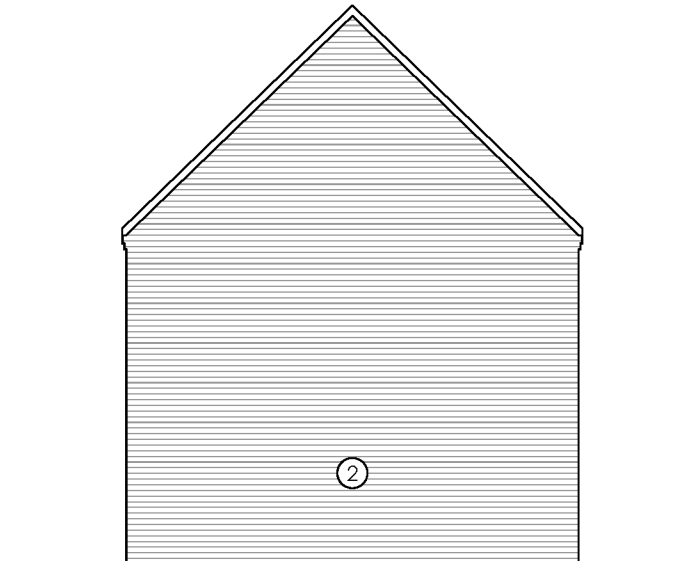

Side Elevation (East)





Front Elevation (North)

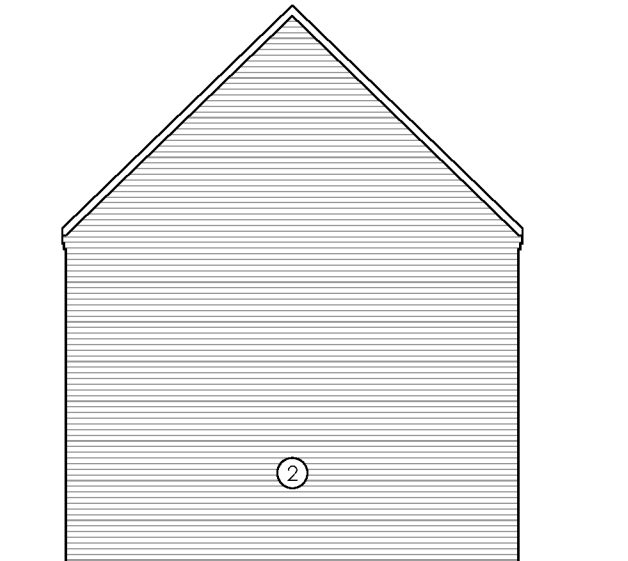

Side Elevation (West)



- Materials Key**
(see also dwg ref.):
1. Plain red roof tiles
 2. Existing red facing brickwork
 3. Painted timber windows & doors
 4. Recessed arrow silt windows
 5. Conservation style rooflights

1:100

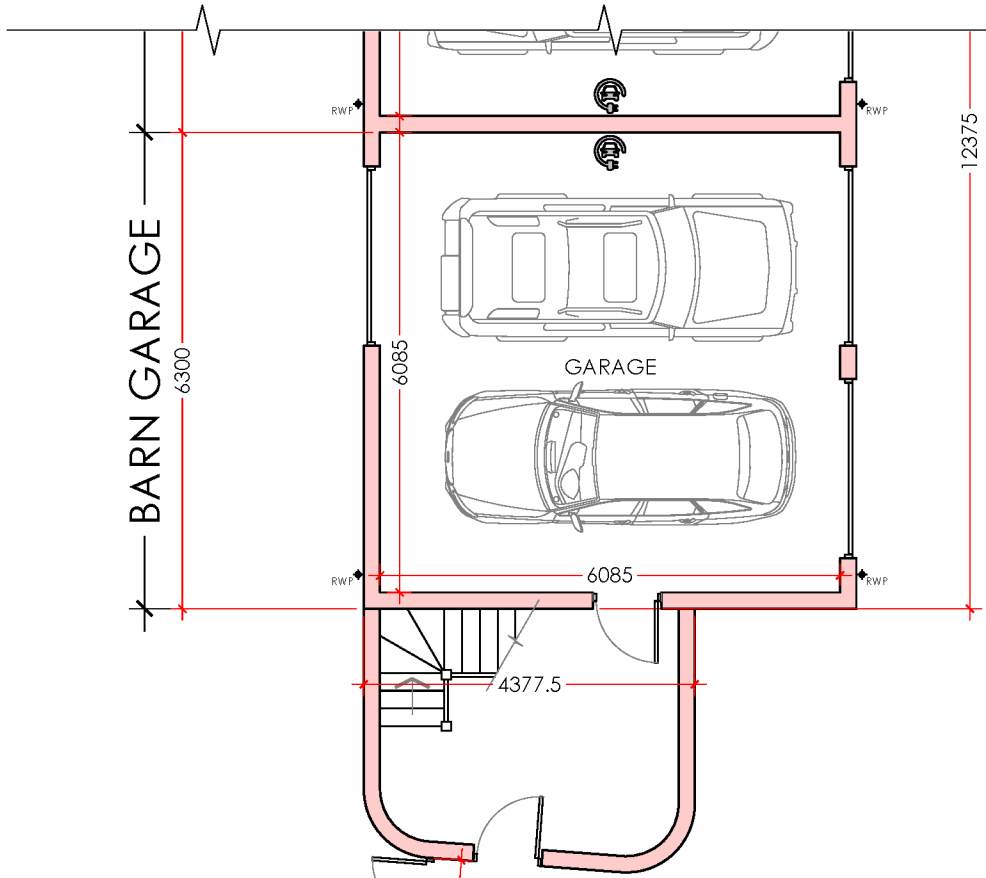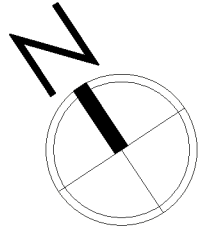

BARN CONVERSION

1:100

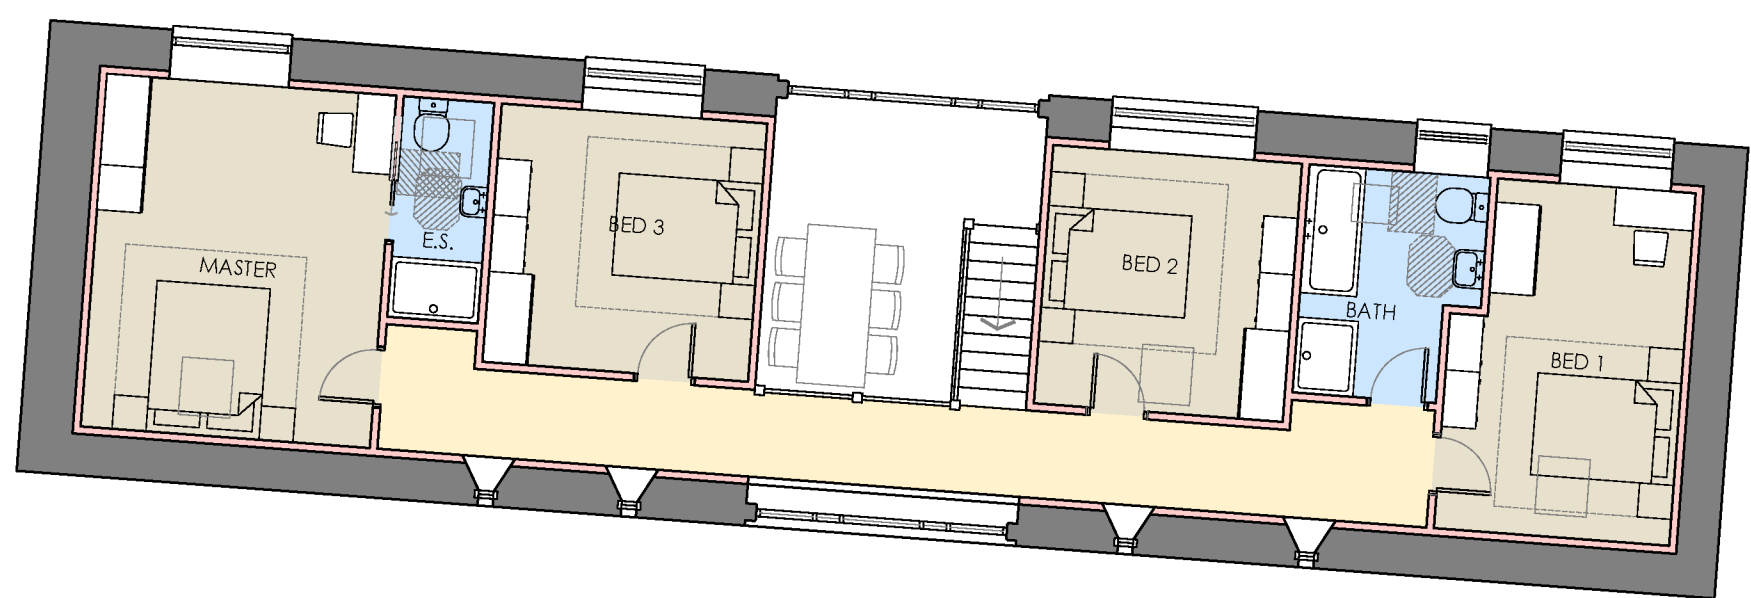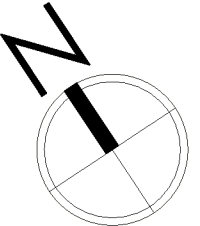


FIRST FLOOR PLAN 1:100

GROUND FLOOR PLAN 1:100

- | | | | | | |
|--|--------------------------|--|--------------------------|--|---------------------|
| | Circulation space/stairs | | Habitable rooms/bedrooms | | New wall hatch |
| | Kitchens & bathrooms | | Storage rooms/cupboards | | Existing wall hatch |



Fast charge socket.
7kw Mode 3 with
type 2 connector'.

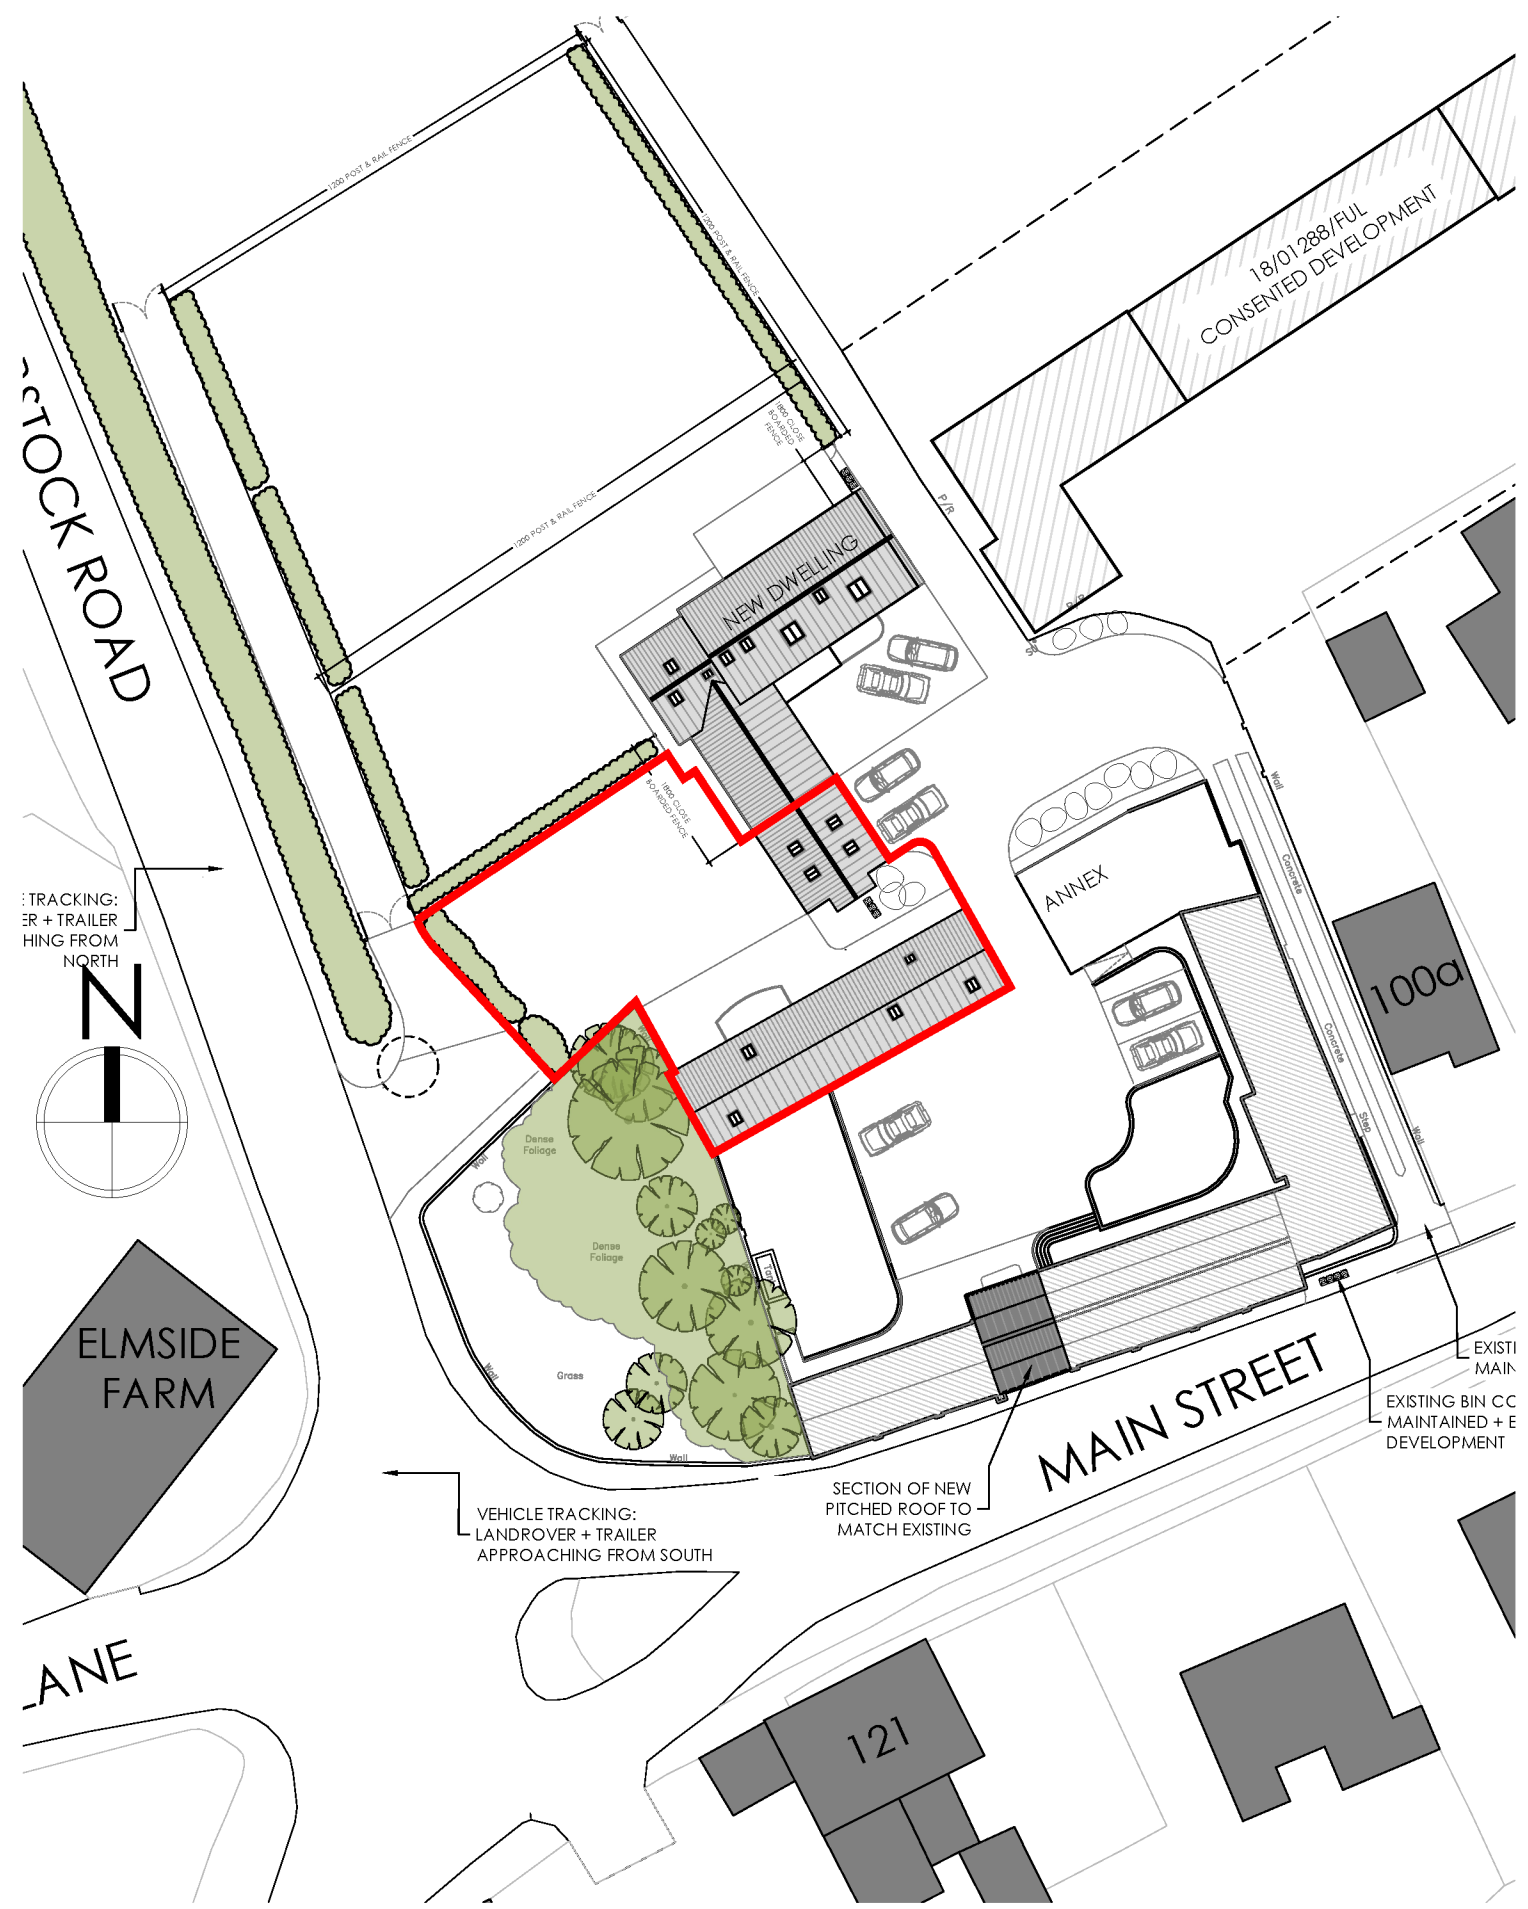

KEY PLAN 1:500

Rev P1 Plans & Elevations offered in accordance with LPA / Conservation comments 27.07.23

Revision Notes:

Drawing Status:

PLANNING

hssp
architects

Pera Business Park, Nottingham Road
Melton Mowbray, LE13 0PB

Telephone: 01664 563 288 Fax: 01664 563 360
E-Mail: info@hssparchitects.co.uk Web: www.hssparchitects.co.uk

Project:
Barn Conversion, Annex Extension
& New Dwelling
The Barns, Main St.
Nailstone

Title:
Proposed Plans & Ele's - Barn Conversion

Scale: 1:100 1:500	Drawn: MFB	Checked: KC	Date: 11.05.23
Drawing No. 8748 03 20		Revision: P1	