



Section A-A (Scale 1:250)

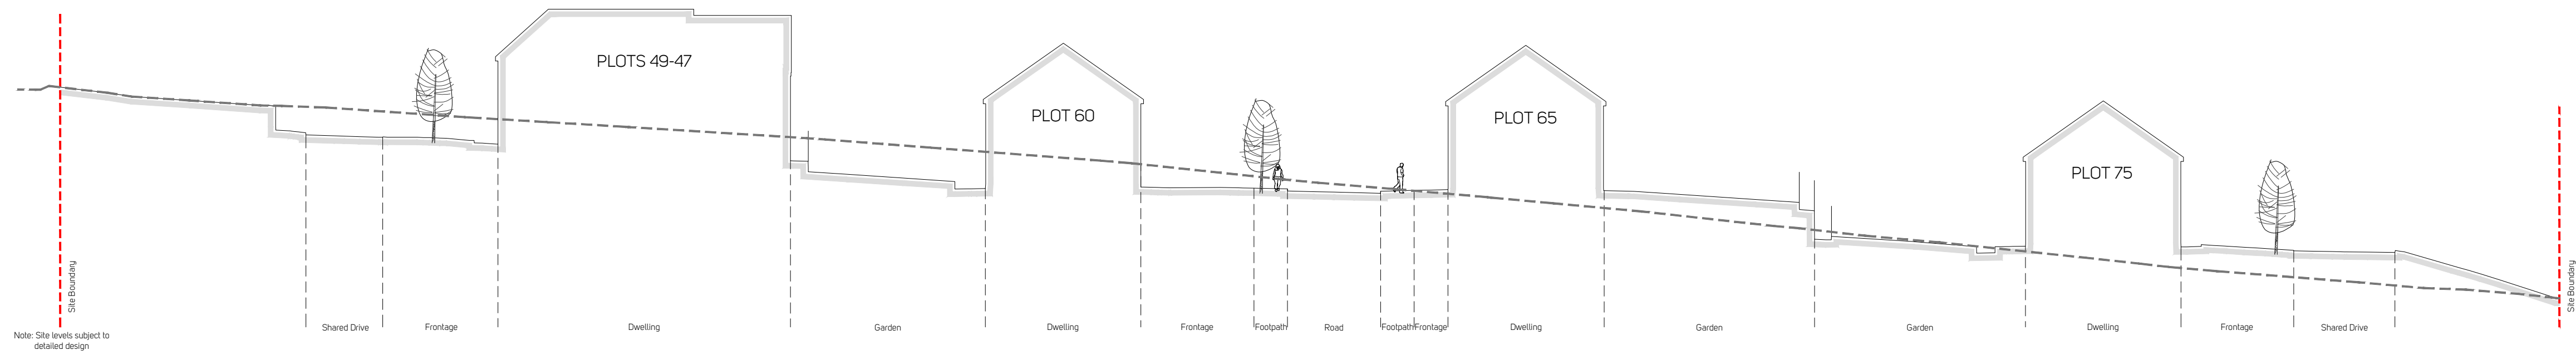

Section B-B (Scale 1:250)

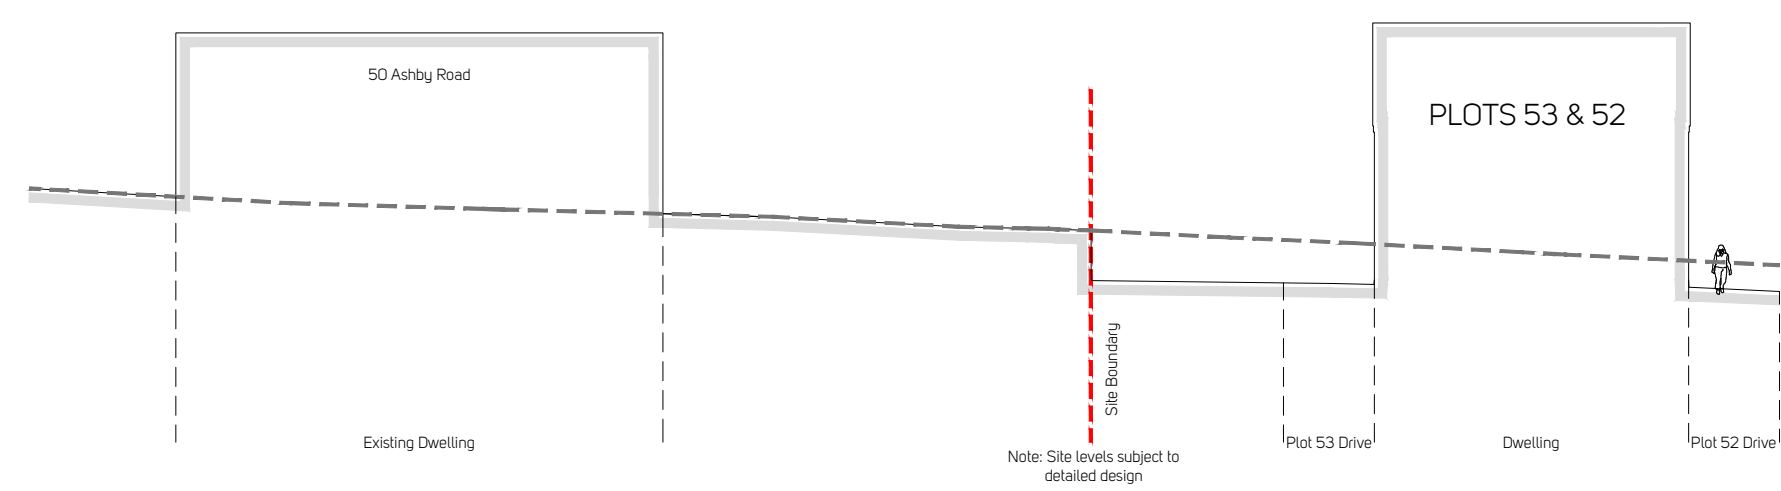


Section C-C (Scale 1:250)



Site Plan (Scale 1:1000)

B	05/06/26	Drawing Updated in line with Planning Layout rev 1
A	20/05/26	Updated to planning layout G.
Rev	Date	Comments

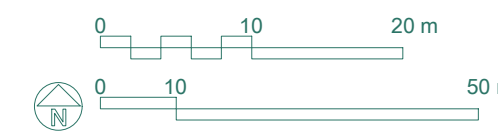

Project
Land off Ashby Road, Markfield

Drawing Title
Site Sections

Project Code	Drawing No	Rev	Drawing Scale
n2159	008_07	B	As Stated @A1