




North East Elevation
1 : 100




South West Elevation
1 : 100

Material Palette

Facing Masonry
Michelmersh Wrekin Light Red Multi or similar

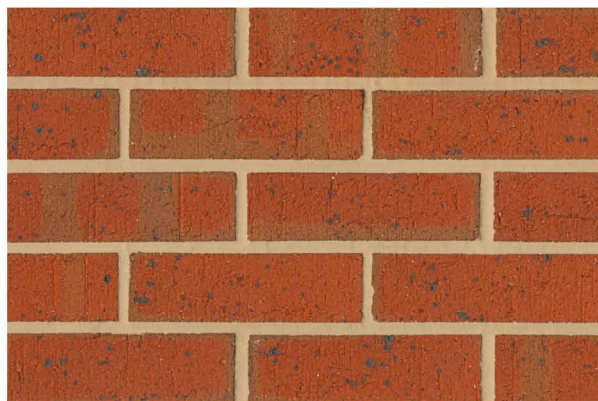


Panels, Window Surrounds, String Course Detail
Michelmersh Black Smooth or similar

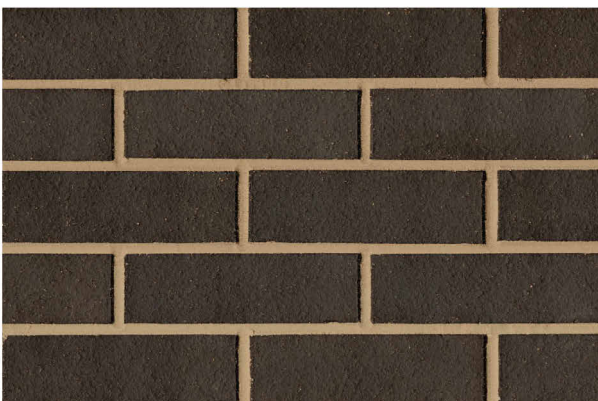


Render
K Rend Silicone Thin Coat in Antique White or similar




Windows & bi fold doors
Dark grey UPVC windows and doors with Michelmersh Black Smooth Bricks or similar surrounds

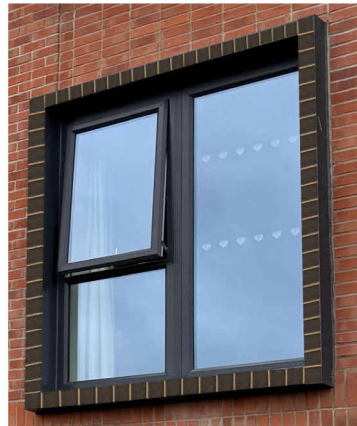


Window Surround Detail
Michelmersh Black Smooth Bricks or similar surrounds

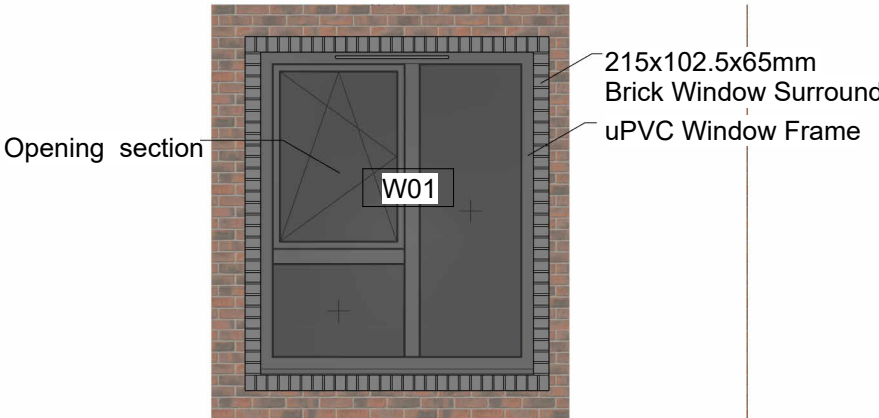

North East Elevation

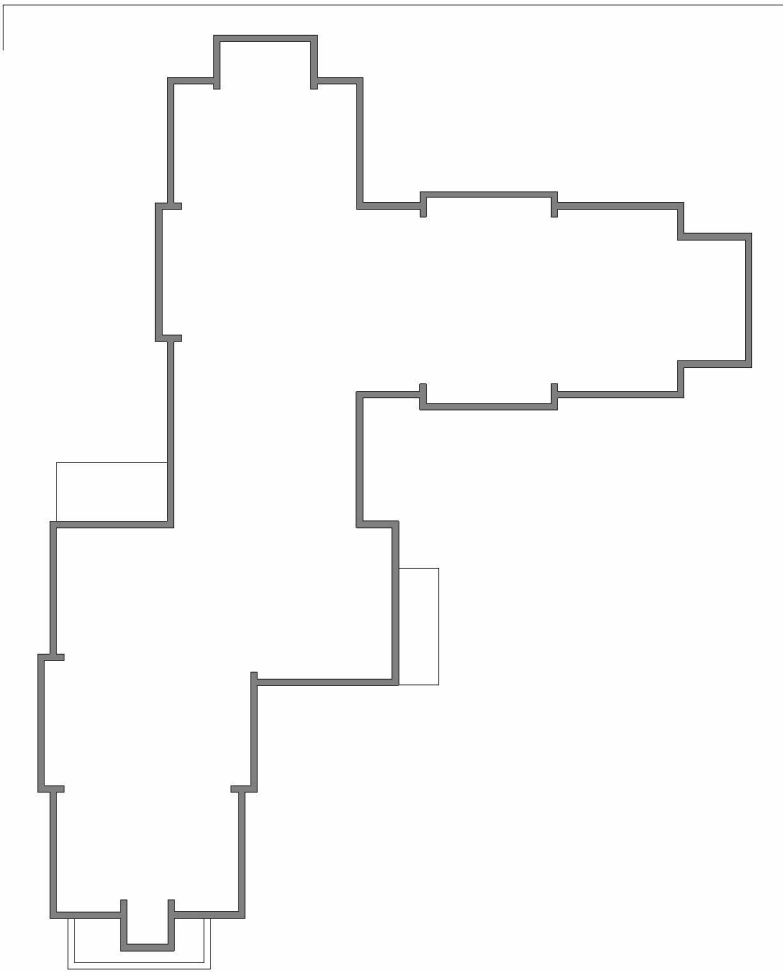

South West Elevation

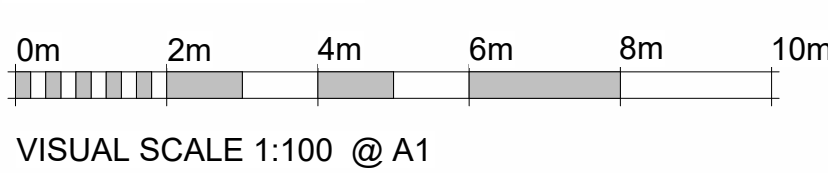

NO DIMENSIONS TO BE SCALED FROM THIS DRAWING	
This drawing is issued for the sole and exclusive use of the named recipient. Distribution to any third party is on the strict understanding that no liability is accepted by Green 4 Architects for any discrepancies, errors or omissions that may be present, and no guarantee is offered as to the accuracy of information shown	
THIS DRAWING IS TO BE READ IN COLOUR PRINT	
CDM - RESIDUAL RISKS The following are considered to be significant risks relevant to this drawing, which could not be fully mitigated or removed through design. Further possible control measures have been identified within the Design Risk Assessments which may help to mitigate these and other identified risks further during the construction / maintenance process.	
GENERAL All dimensions to be checked on site. No responsibility is accepted for works by building contractor and sub-contractors. All works to be carried out in accordance with current Codes of Practice and British Standards.	
STRUCTURAL All Structural Design and Calculations to be provided by Structural Engineer	

NOTES:

REVISION NOTES

Rev	Date	Description
A	03/06/25	Fire safety redesign
B	12/12/25	Grey Brick Window surrounds, Curtain Walling Panels, Grey Brick Walkway and Balustrading, R.W.P., Lift-Over-Runs.
C	07/01/2026	Revision as per Torsion comments received on 17/12/2025
D	15/01/2026	Revision as per Torsion comments received on 12/01/2026
E	20/01/2026	Footpath width and RW revision
F	21/01/2026	Footpath corner and front site access ramp revision
G	18/03/2026	Revision as per NMA comments received on 12/03/2026
H	30/03/2026	Revision after site meeting 28/03/2026
I	02/04/2026	Revision after TEAMS meeting with planning on 02/04/2026. Moved stairs, Dark brick string course on RW. Substation in brown. 1.2m Ballustrades

The Barn
Hopwell Hall
Ockbrook
Derbyshire
DE72 3RW



PROJECT NAME
G40003 Hinkley Care Home

TYPOLGY
Care Home

PROJECT ADDRESS
Coventry Road
Hinckley
LE10 0JR

CLIENT / USER NAME
Torsion Projects Ltd.

DRAWING NAME
N-E & S-W Elevations

Originator Project Number	Series	Drawing No	Sheet Issue Date
G40003	02	A201	02/04/2026

STATUS		
PLANNING		
Sheet size A1L	Scale As indicated	Revision I