


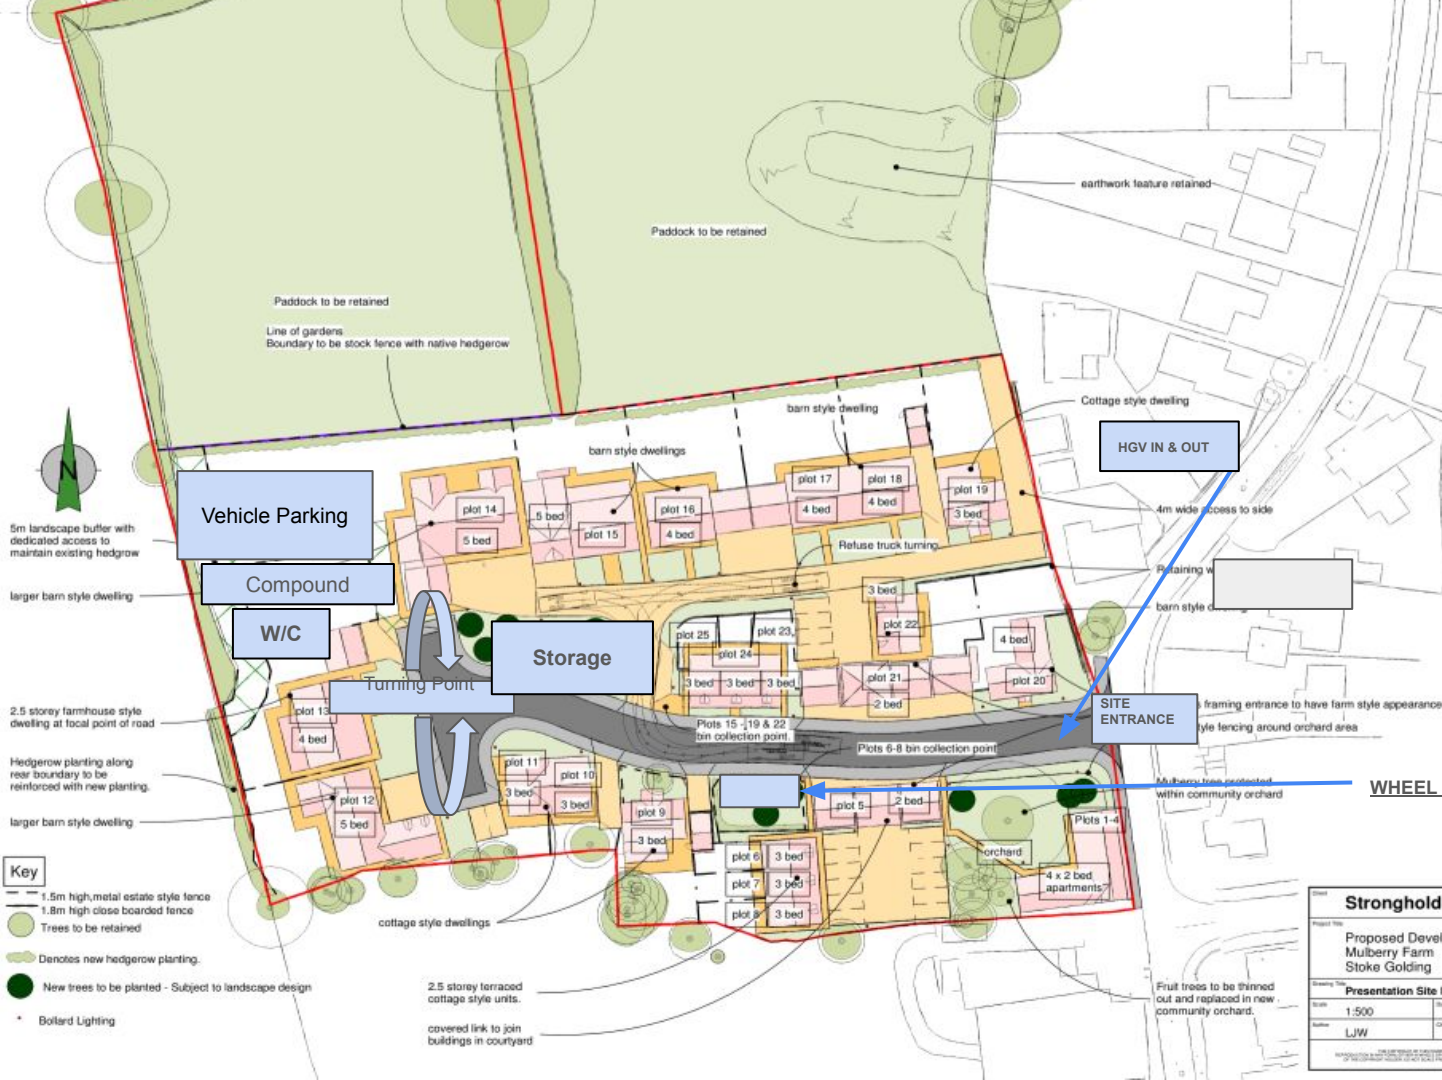

Bollard lighting can be found in the photos above

WHEEL CLEANING

Stronghold		hayward	
Project No: Proposed Development Mulberry Farm Stoke Golding		ARCHITECTS LTD	
Drawing No: Presentation Site Plan - Revised Scheme		18 Station Road, Henbury, Levenshulme, M43 1JH	
Scale: 1:500	Date: Dec 22	Sheet: A2	Drawing No: 21/39
Author: LJW	Checked by: -		41K
SCHEME			