


Notes

1. This drawing is to be read in conjunction with all the relevant contract documentation.
2. All dimensions are in mm unless otherwise stated.
Dimensions to be checked on site prior to construction and any discrepancies reported to the Rolton Group Engineer.
3. Only drawings that indicate CONSTRUCTION as the issue purpose should be used for construction.
4. Any CONSTRUCTION status issue does not provide or imply approval or validation of any third party information.
5. Revision clouds are shown for assistance only, the whole drawing is to be checked for new / amended information.
6. Not all hatches and linetypes shown on legends and keys may be present on this drawing. Drawings to be printed in colour by default, typical material colours are for clarity only.
7. All services are new unless stated otherwise.

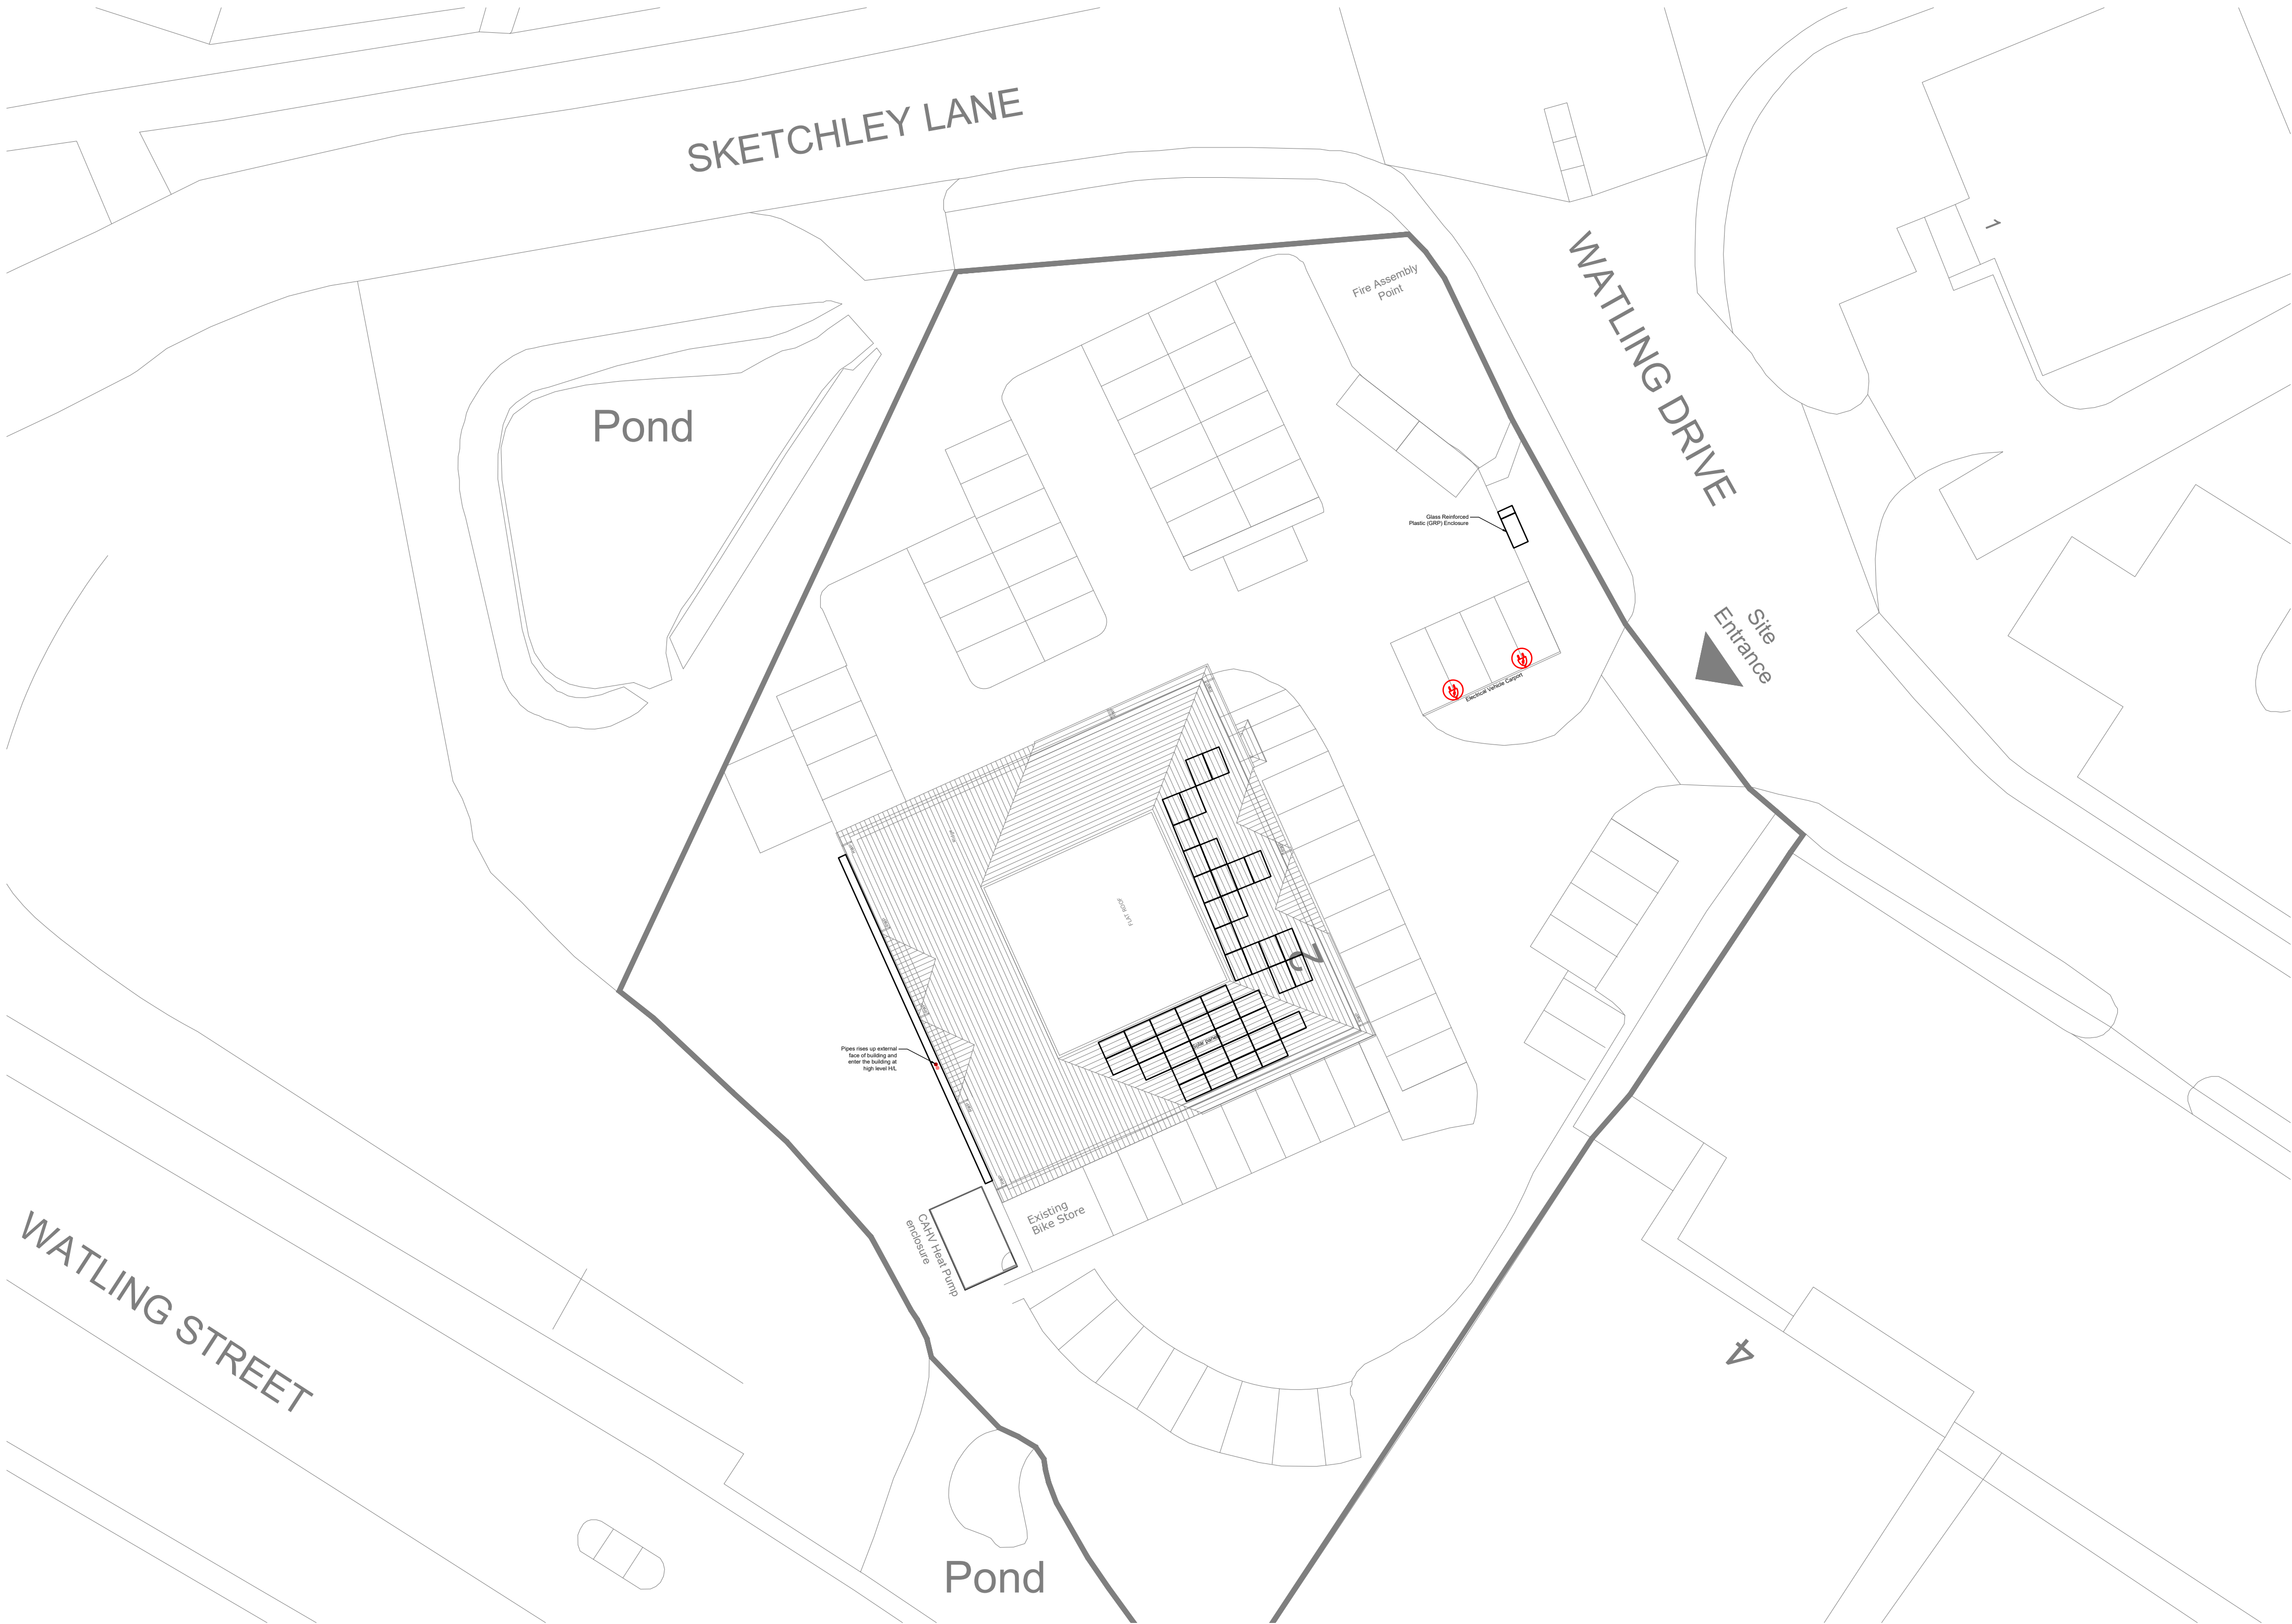

LEGEND	
	22kW EV Chargers
	Low Temperature Hot Water Flow (LTHW F)
	Low Temperature Hot Water Return (LTHW R)

DO NOT SCALE
Copyright Rolton Group Ltd 2024
This drawing shall remain the copyright of Rolton Group Ltd.

Standard construction hazards that a competent contractor would be aware of have not been identified on this drawing. Risks that may not be immediately apparent are listed below.

Status	Date	Description	Dwn	Eng	Chkd	Veri
S2-P01	02.09.24	Issued for Information	JAR	CJT	IAN	IAN

This drawing and the information contained herein are indicative and to be used by the contractor to assess the scope of works relating.

The responsibility for the design, coordination and installation remains with the contractor.



ROLTON GROUP
ENGINEERING THE FUTURE™
www.rolton.com 01933 410909

Project:
everyone Active, Hinckley - Headquarters (HQ) Net Zero Carbon (NZC) Strategy (Report Work)

Drawing Title:
Mechanical and Electrical Building Services Combined Services Proposed Site Plan

RGL Project Ref: 23-0024	Scale@A1 1:250	Scale@A3 1:500
Specification(s): 230024-RGL-ZZ-XX-SP-U-95-0001		

Drawing Number: 230024-RGL-ZZ-XX-DR-U-95-0002	
Project-Originator-Zone-Level-Type-Role-Classification-Number	
Issue Purpose: INFORMATION	Status: S2-P01 Suitability-Revision