



0 1 2 3 4 5m

DWG NO: PC/2023/003

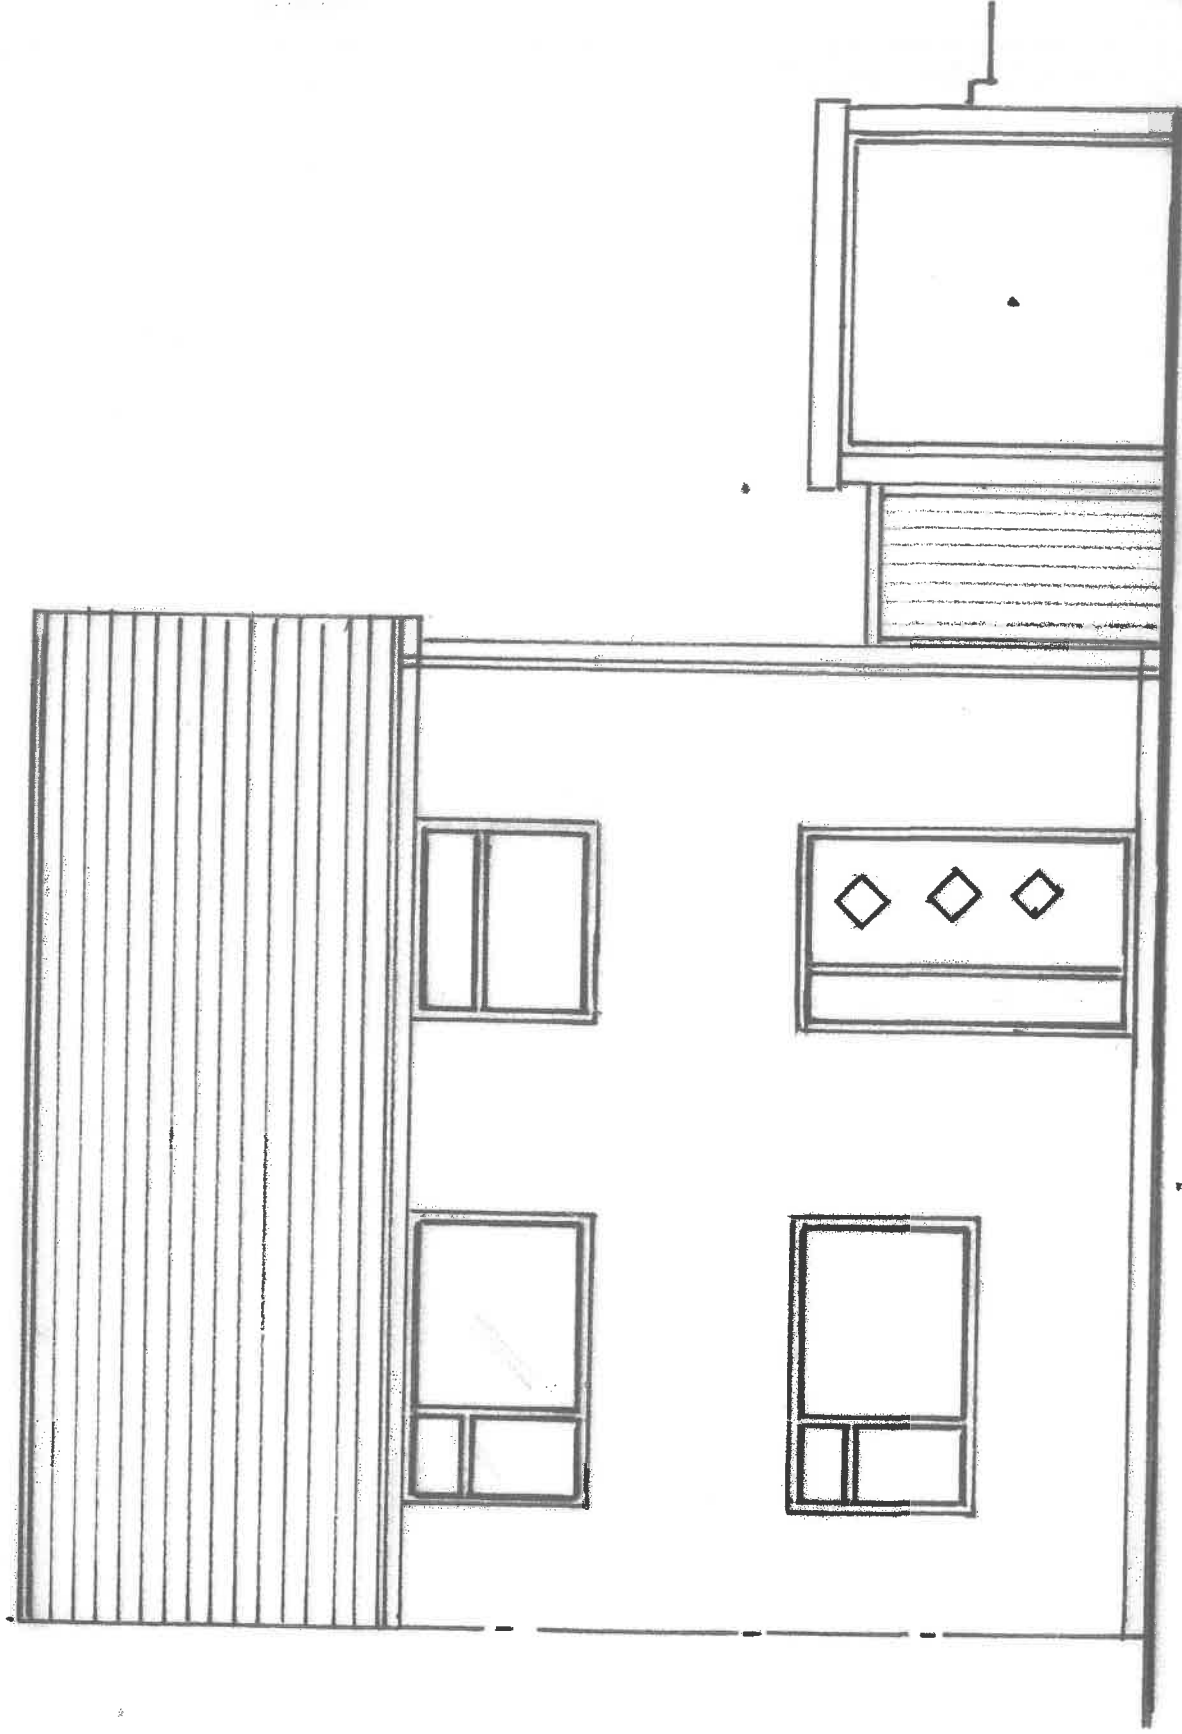

EXISTING FRONT ELEVATION 1:50

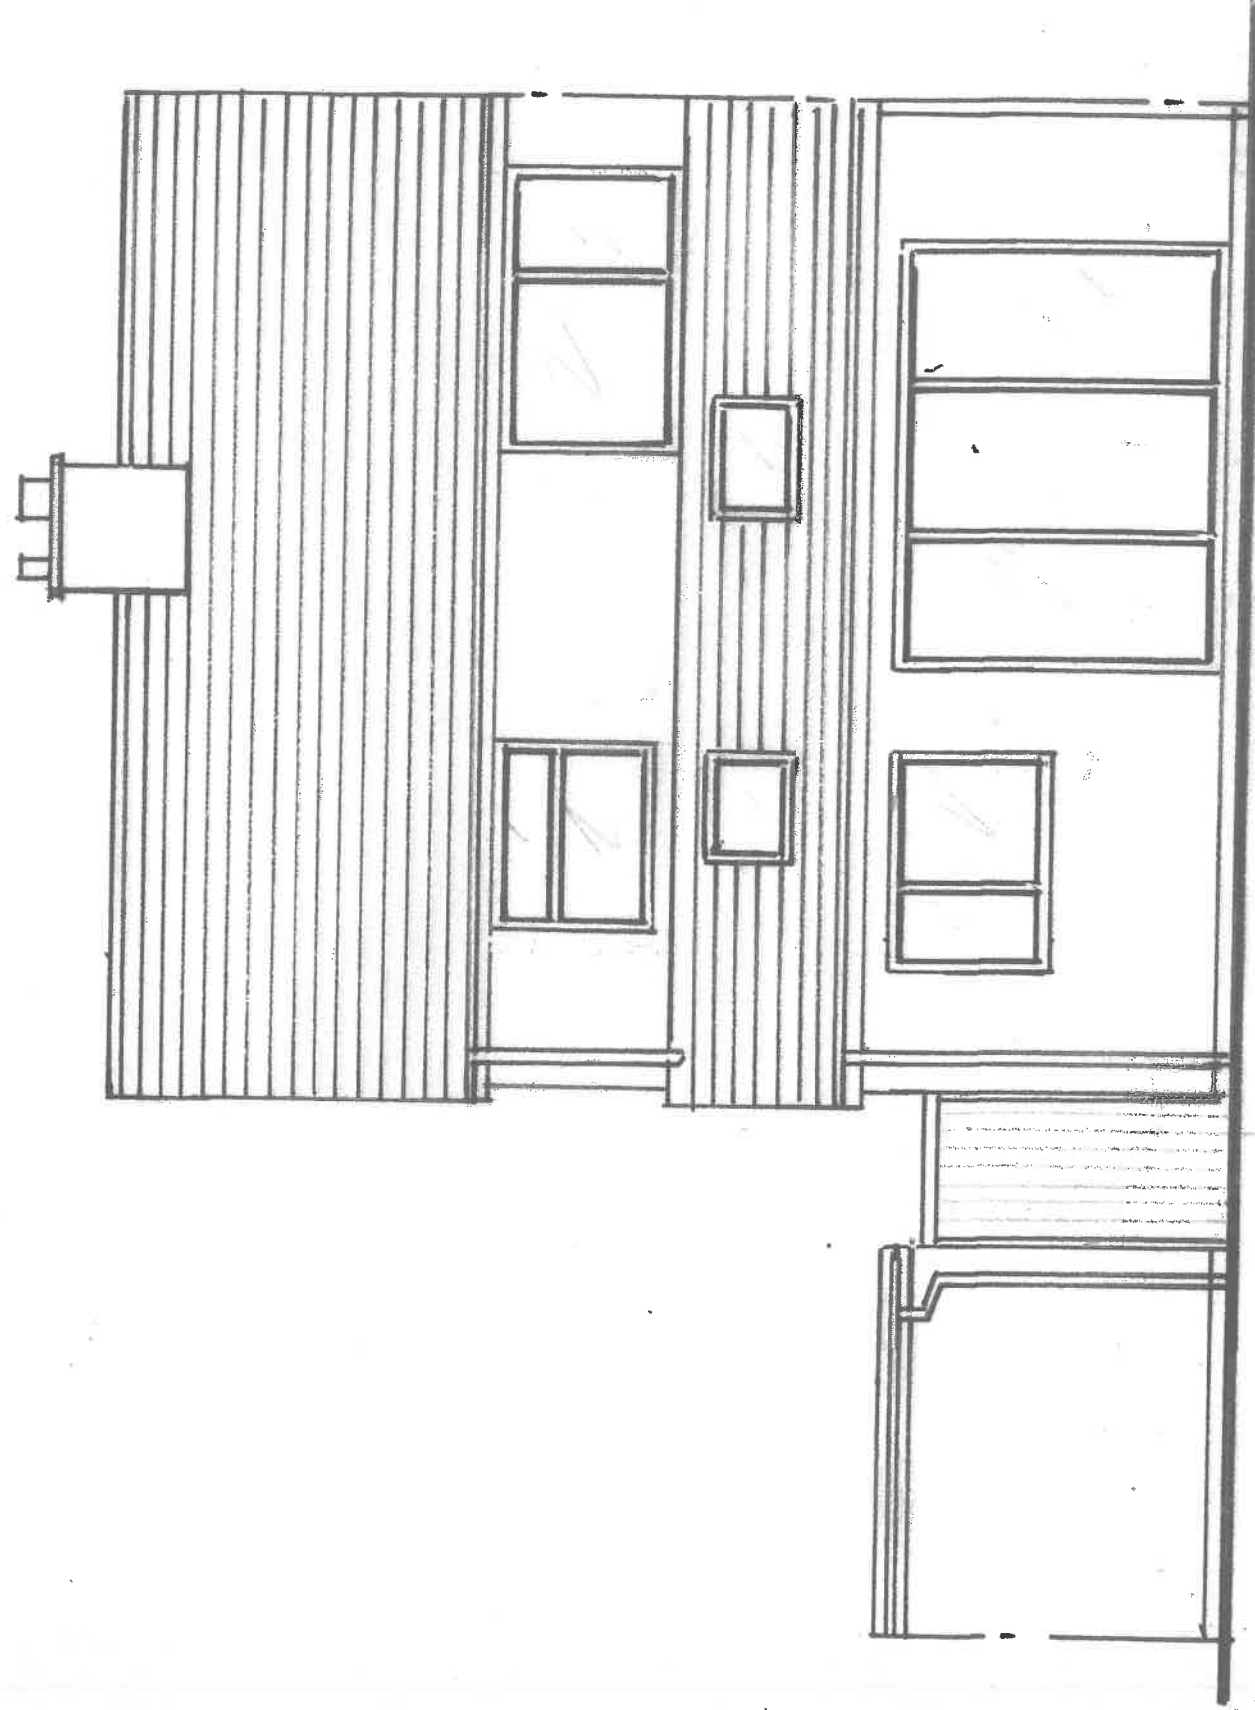

EXISTING REAR ELEVATION 1:50