



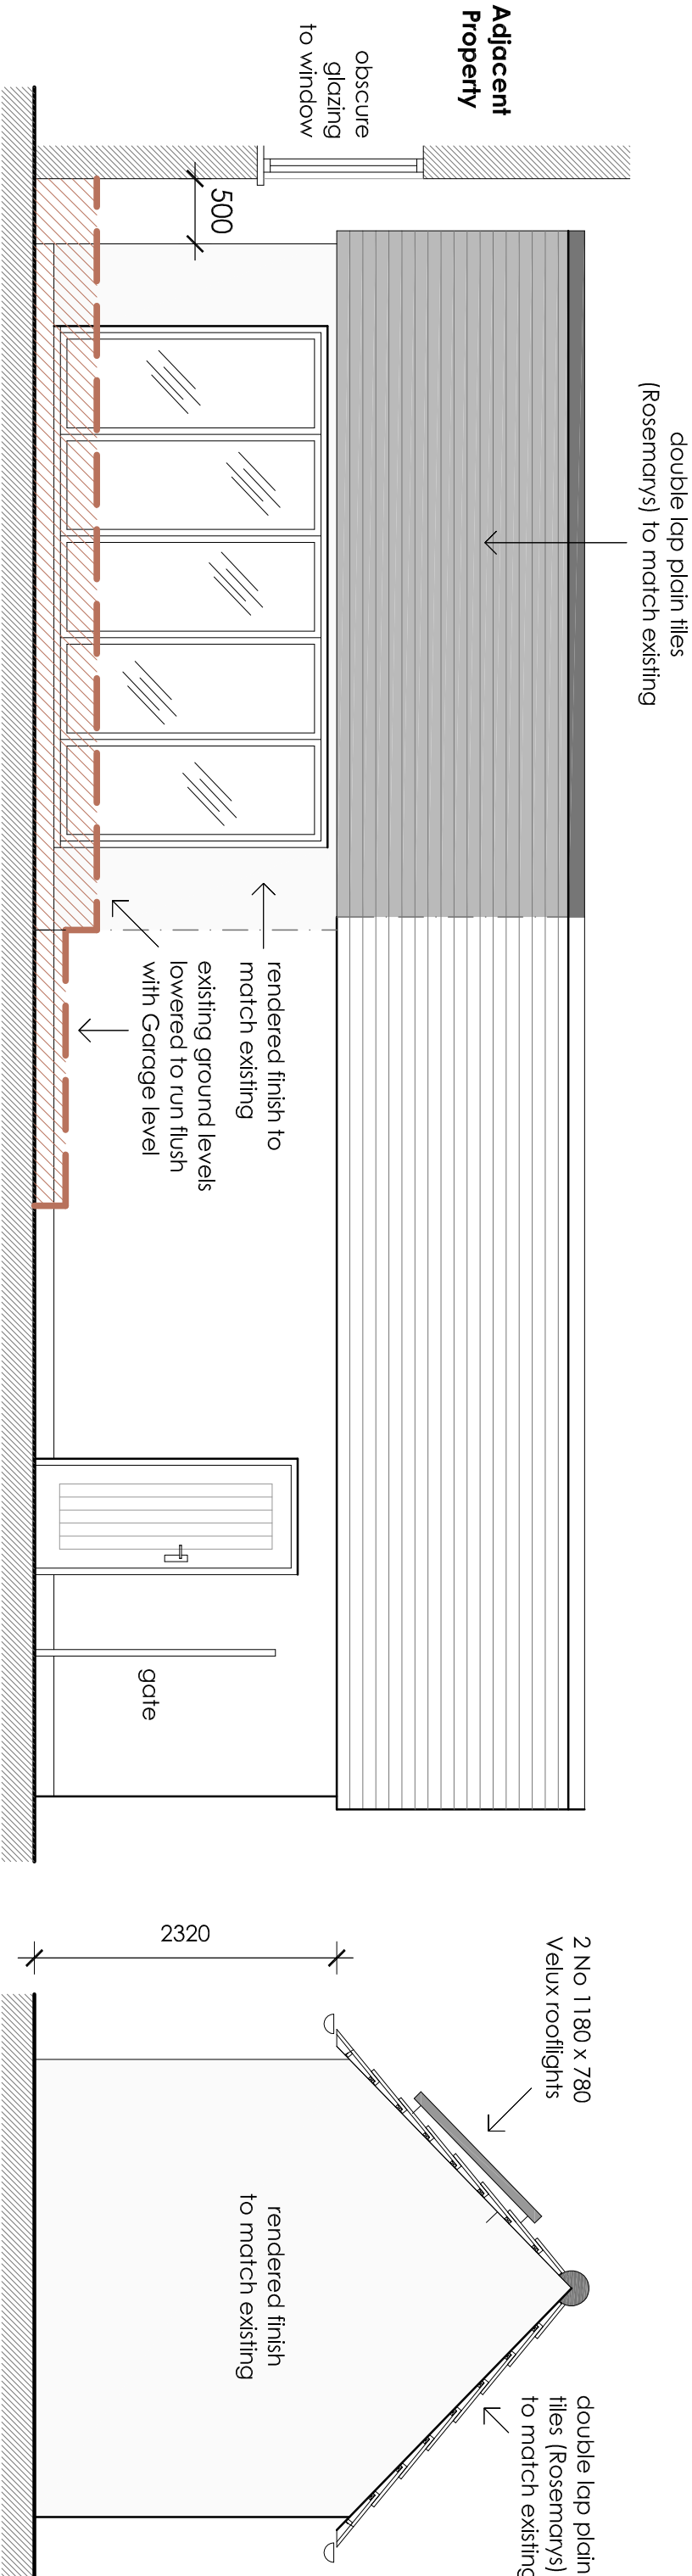

Front Elevation (North Facing)


End Elevation (West Facing)

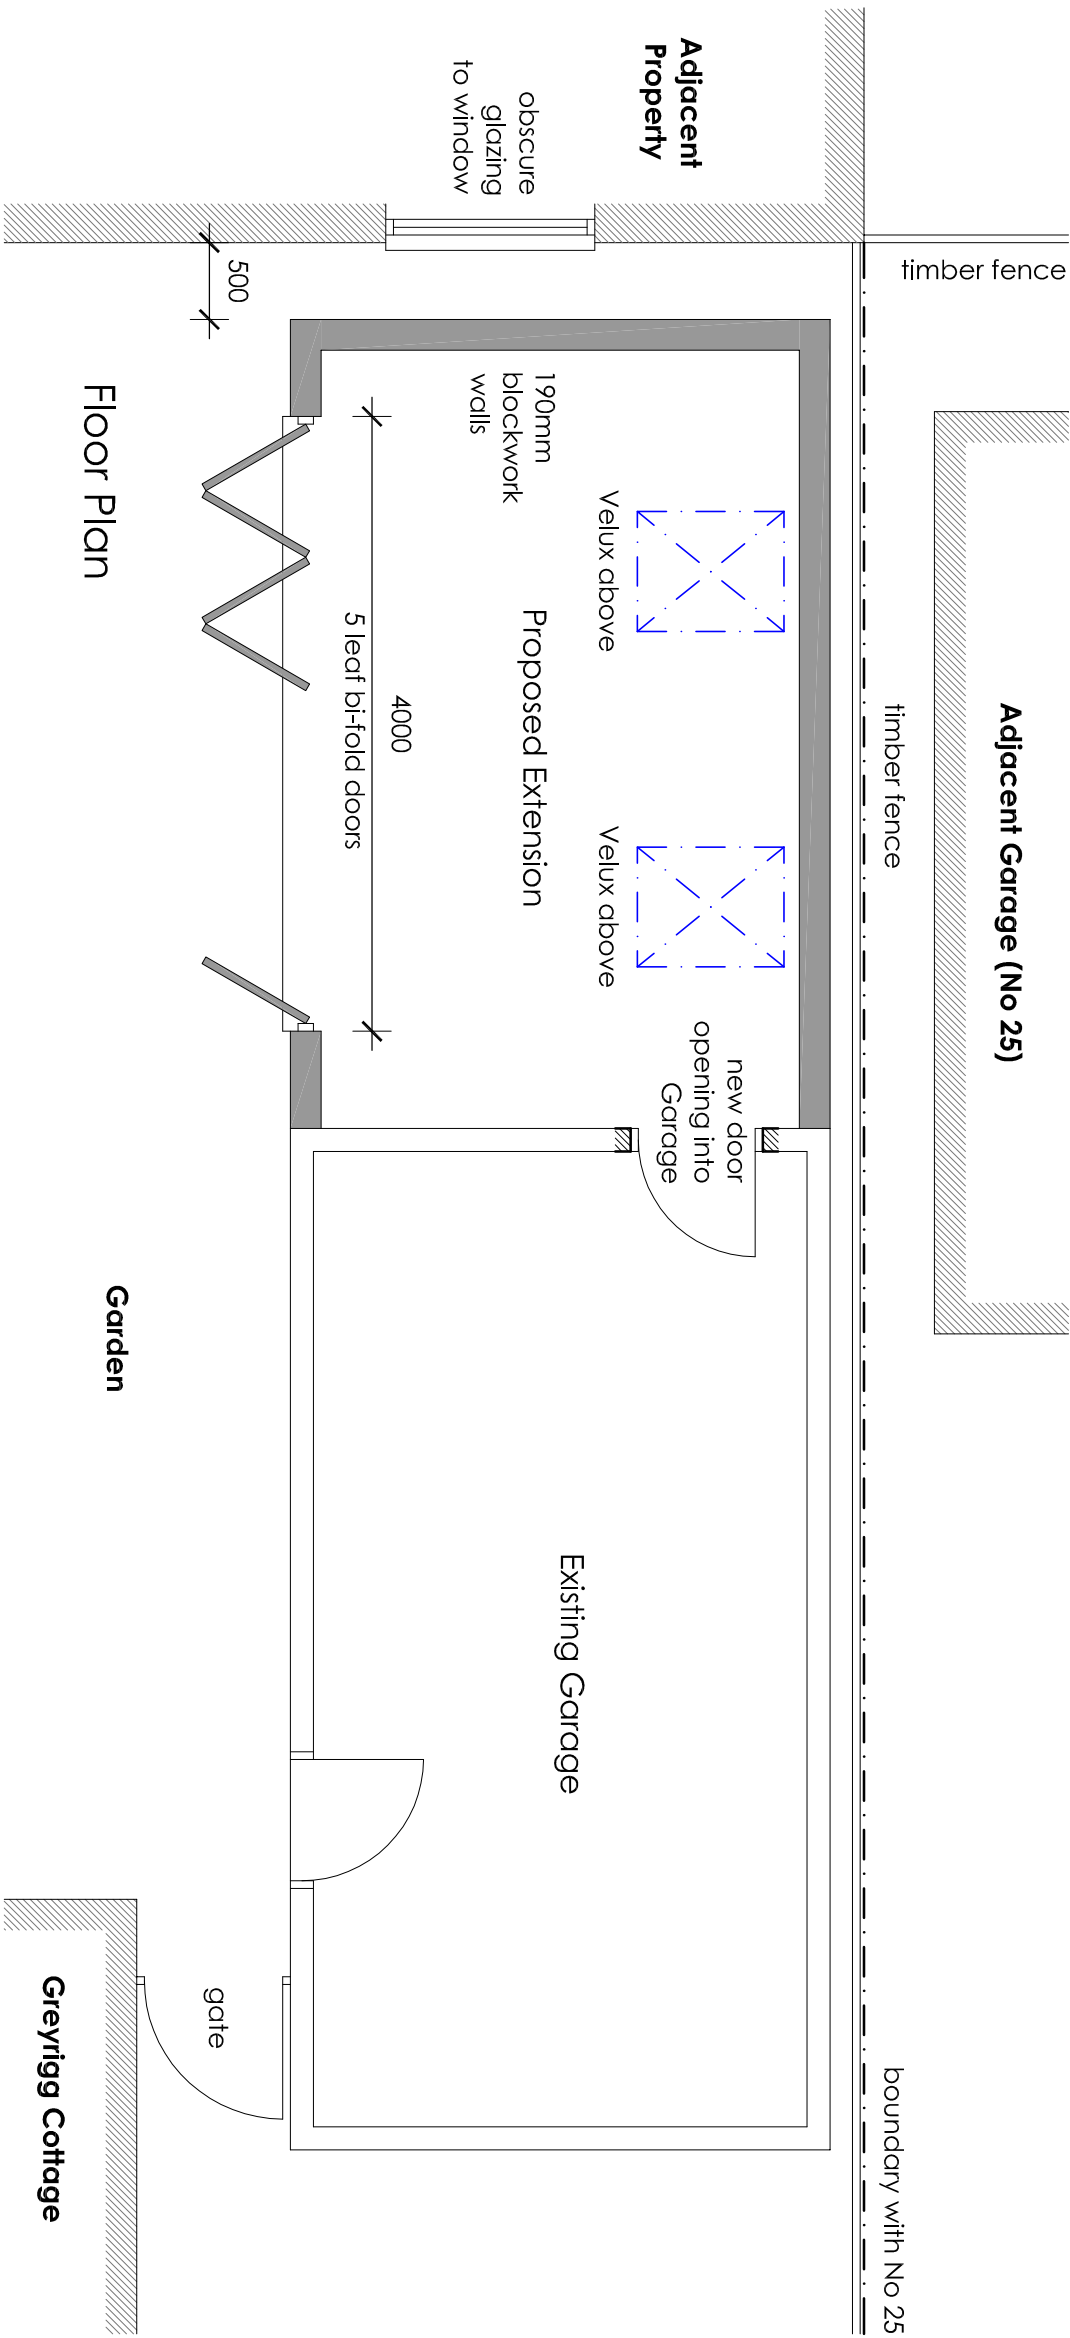

Floor Plan

Garden

Greyrigg Cottage

 

Extension to Existing
Garage to create
a Garden Room

Greyrigg Cottage,
Sketchley Old Village
Burbage,
Hinckley LE10 3HT

dwg no:- scale:- date:-
26.18.01 1:50 (A3) May 2026

pgs design
mobile:- 07827 930918
pgsdesign2014@gmail.com