



KEY PLAN

Glazing

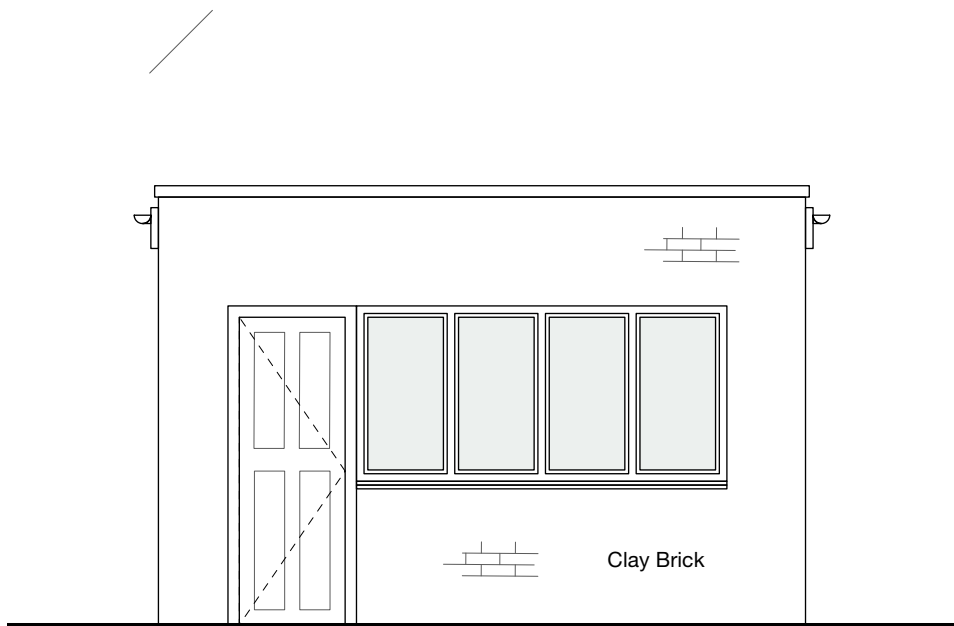


01 Garage: East Elevation
Scale: 1:50

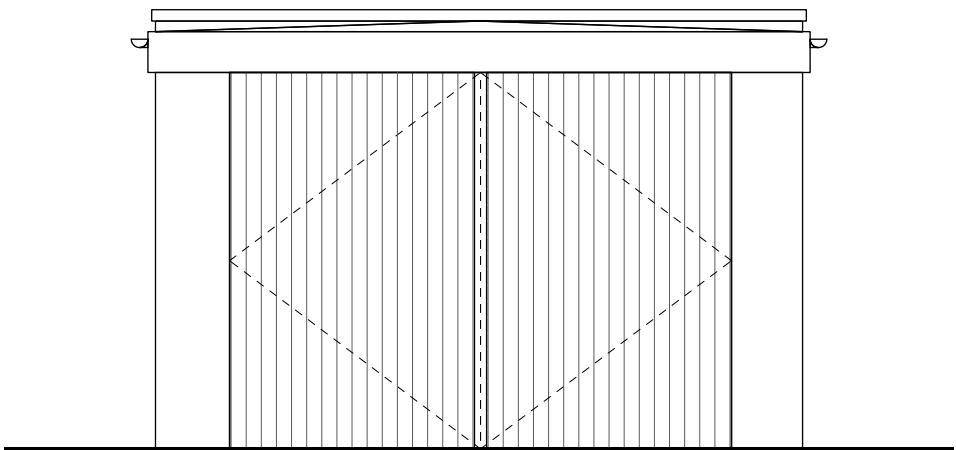


02 Garage: West Elevation
Scale: 1:50




03 Garage: South Elevation
Scale: 1:50

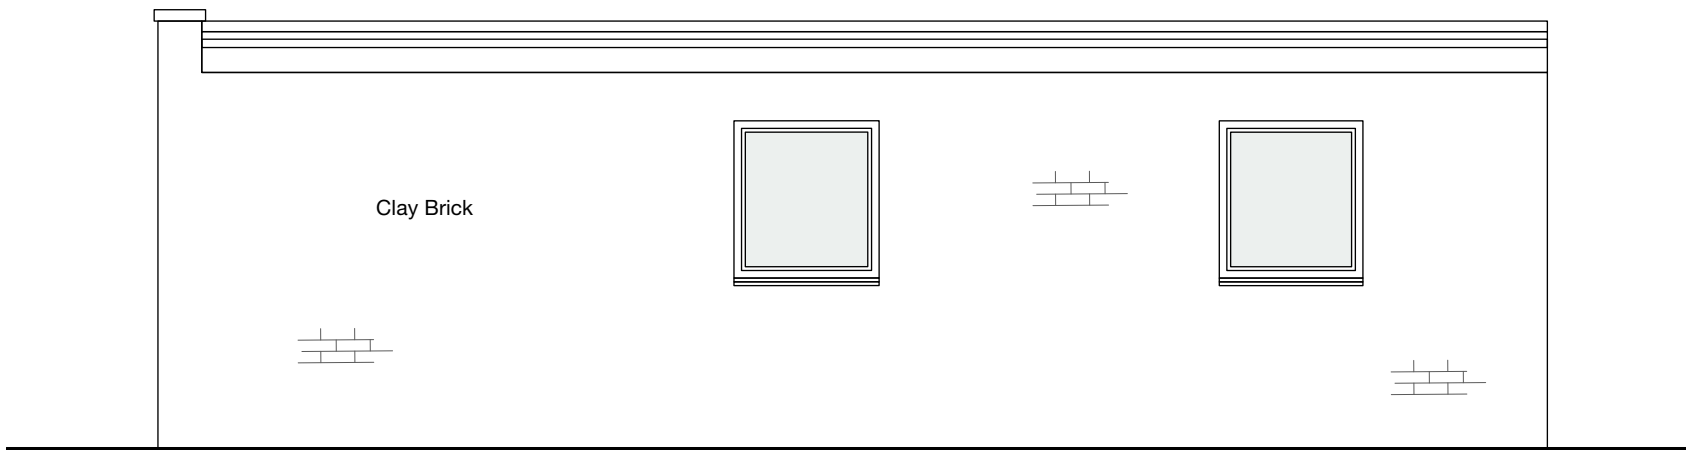


04 Garage: North Elevation
Scale: 1:50

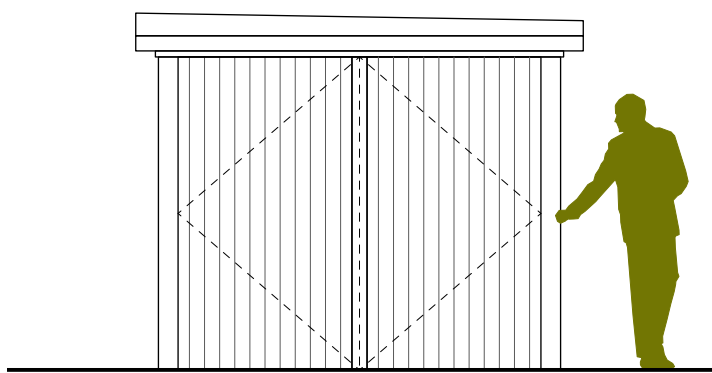


05 Sectional Garage: East Elevation
Scale: 1:50

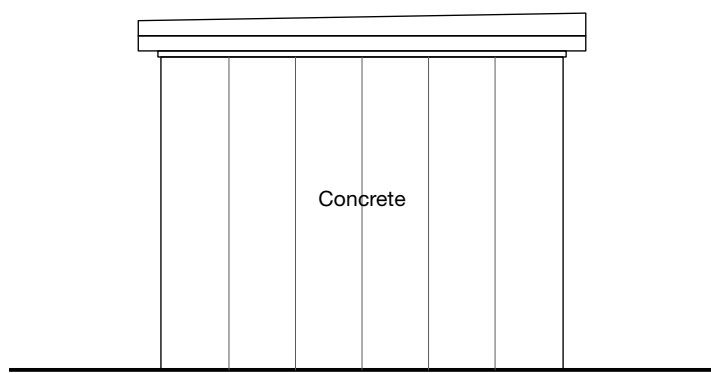

06 Sectional Garage: West Elevation
Scale: 1:50

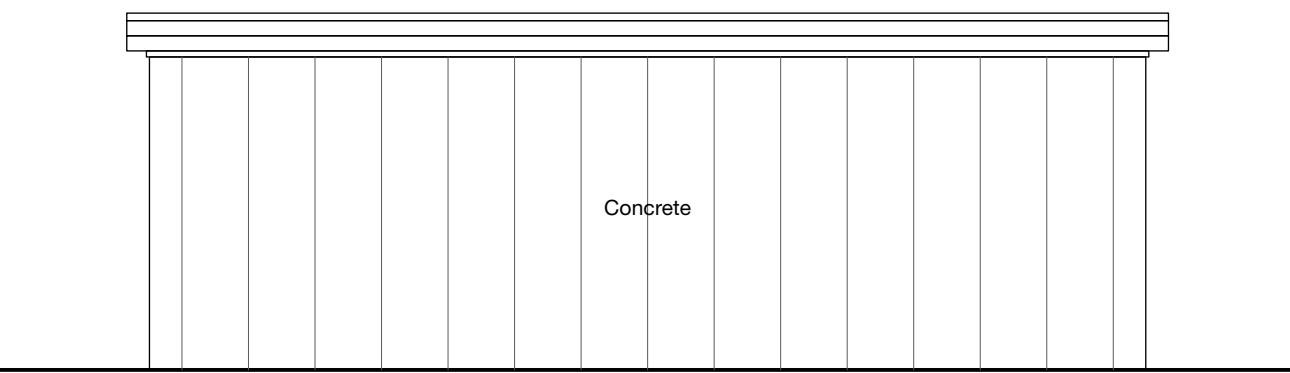


07 Sectional Garage: North Elevation
Scale: 1:50

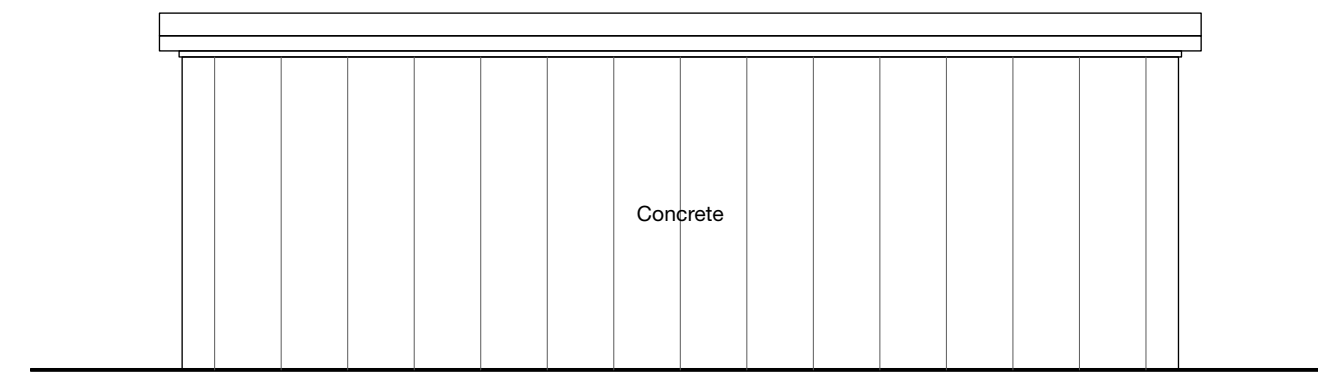


08 Sectional Garage: South Elevation
Scale: 1:50




09 Shed: South Elevation
Scale: 1:50

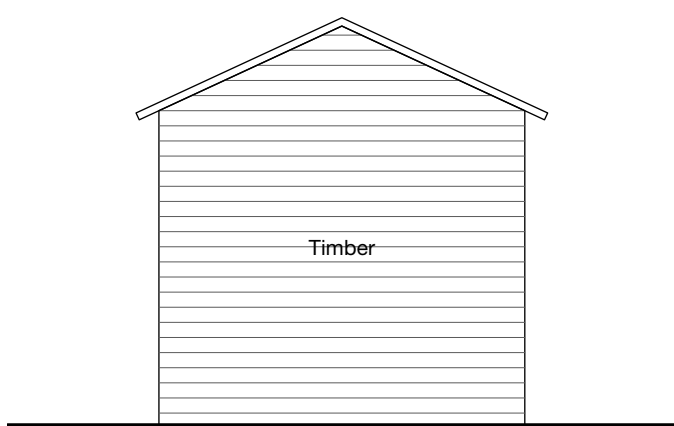

10 Shed: North Elevation
Scale: 1:50

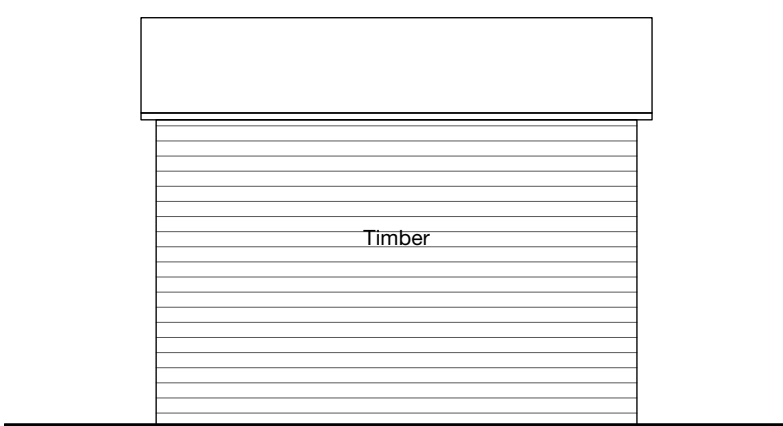

11 Shed: East Elevation
Scale: 1:50

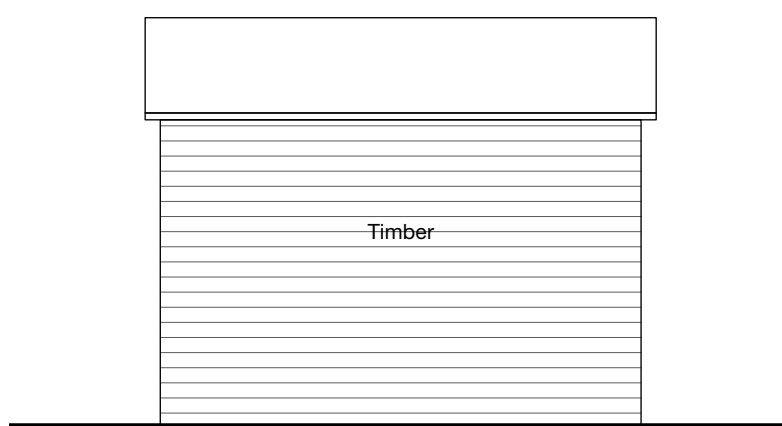

12 Shed: West Elevation
Scale: 1:50



Enå

Project Title (Project Number):
30A Barton Road, Barlestone

Client:
Mr & Mrs Marriott

Scale:
100 @ A1

Drawing Number:
2503-A-0011

Drawing Title:
Elevations as existing

Revision:
A

Status:
Planning

Created By (Checked By):
A/RM (A/RM)

Date:
July 2026

Revision Notes:
-

Copyright © Enå Design. All dimensions, annotations and
accompanying information should be treated as confidential. Any
reproduction, distribution or use of this document without the
written consent of Enå Design is prohibited. All rights reserved.
Copyright

A1