



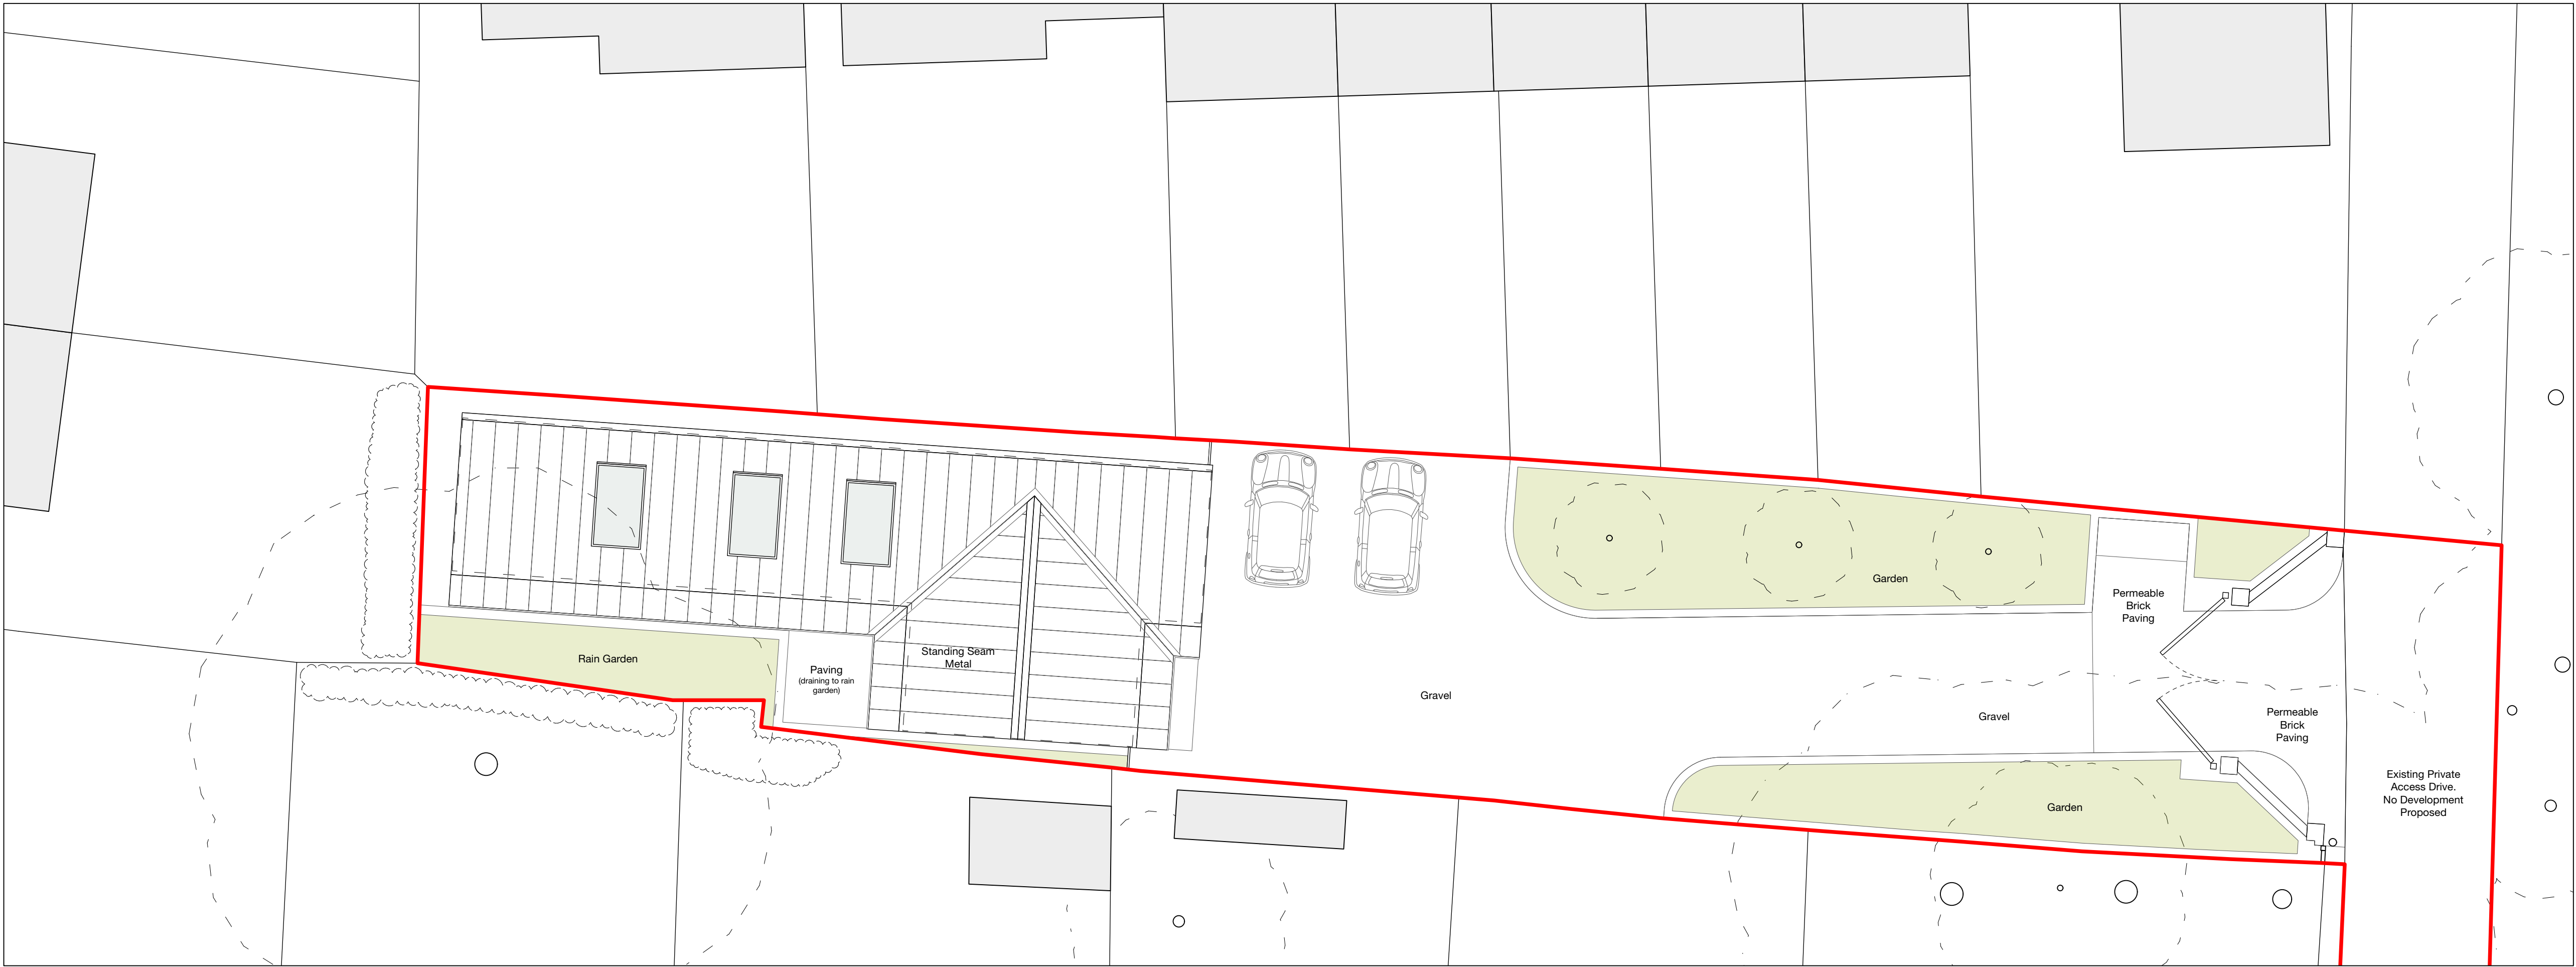


- KEY PLAN**
- Principal entrance
 - Alternative access
 - Soft landscaped garden
 - Glazing
 - Electric vehicle charging point
 - Household refuse and recycling storage (To be pulled to private roadside on collection days)
 - Water butt harvesting rainwater from roof for artificial irrigation of street-facing garden. Excess water from roof and overflow to be managed by on-site surfacewater drainage system

02 Roof plan as proposed
Scale: 1:100

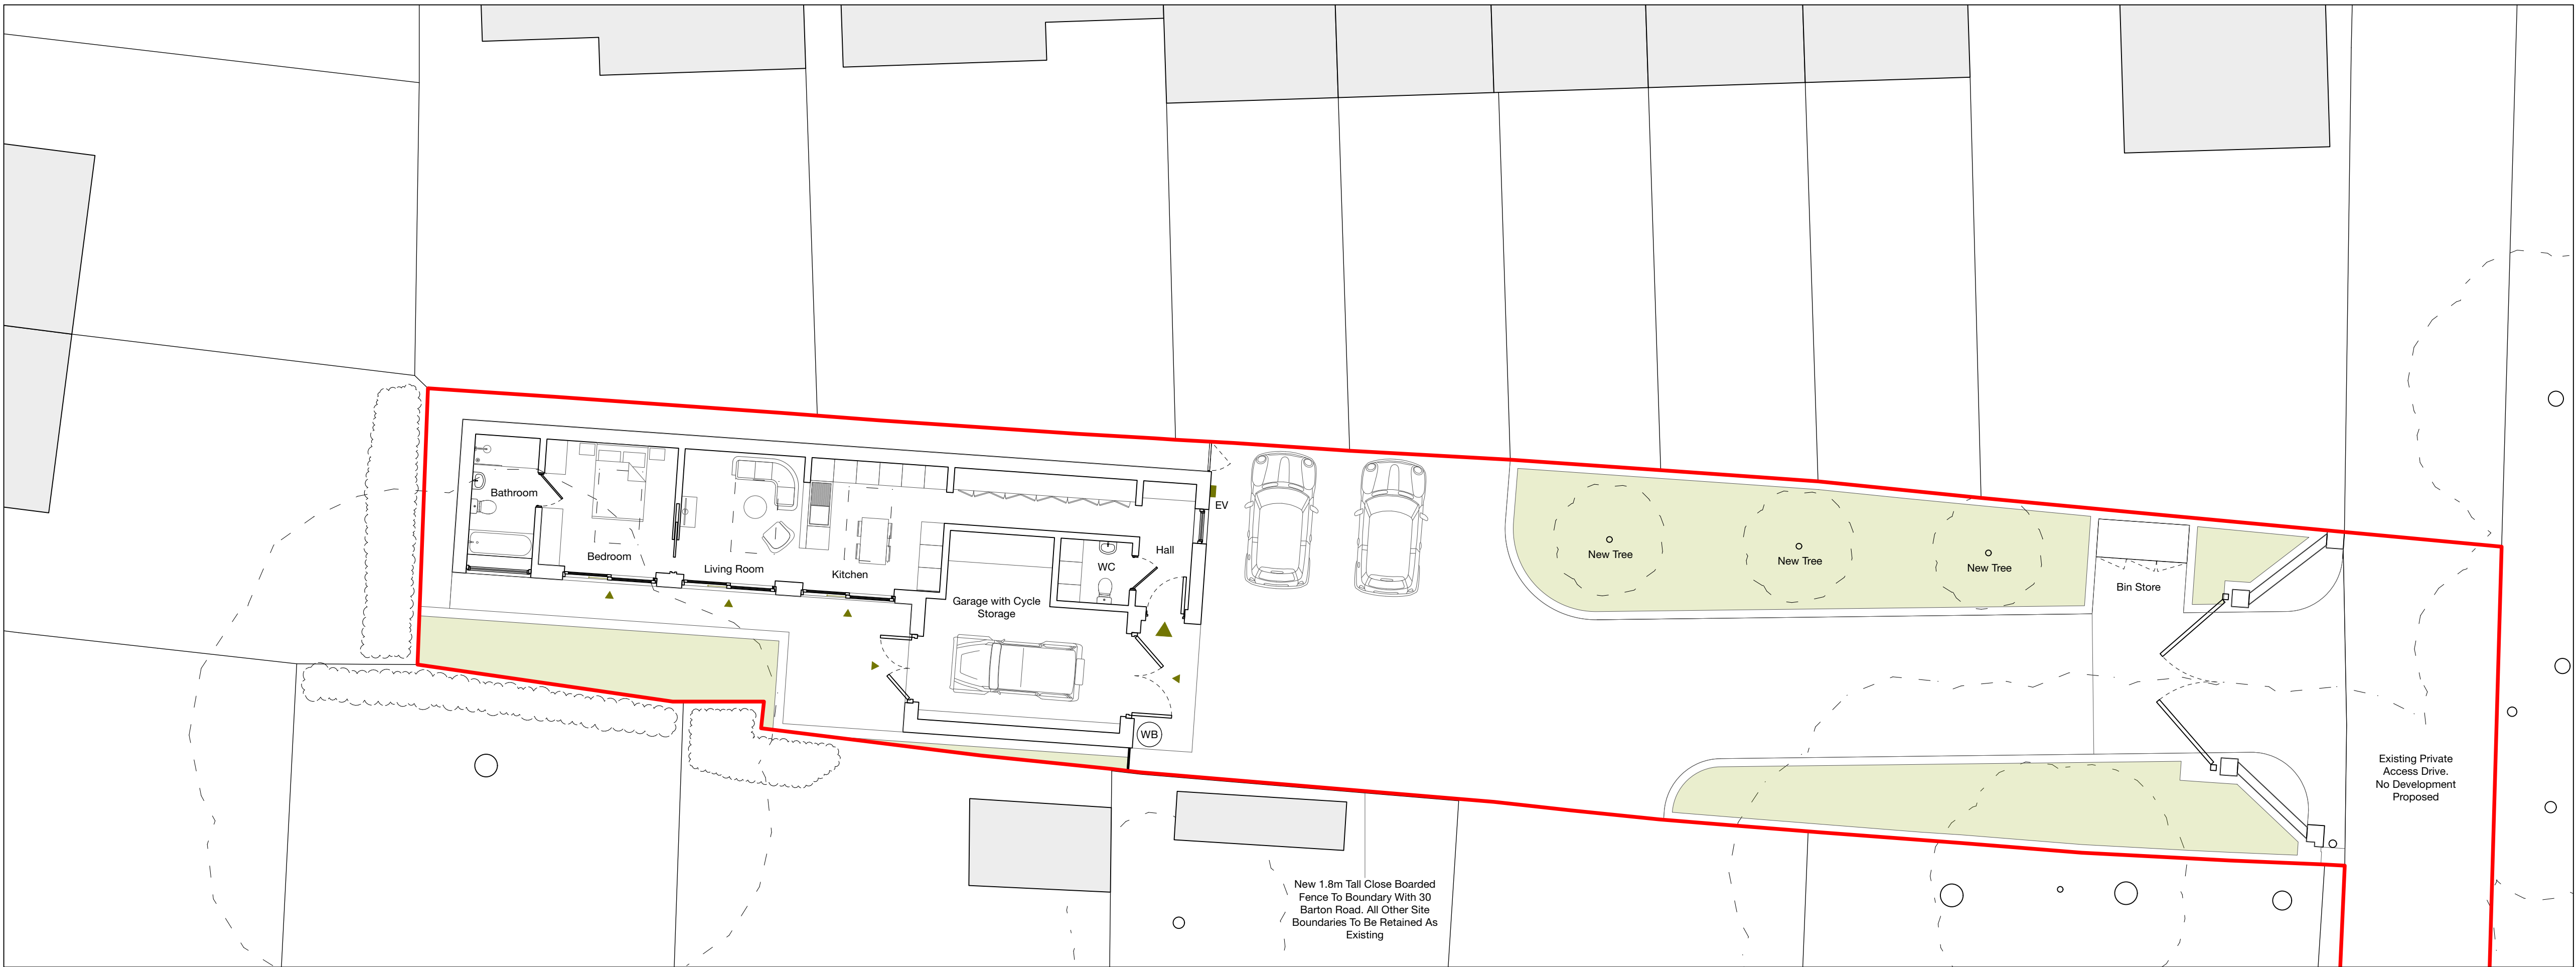

01 Ground floor plan as proposed
Scale: 1:100

 

Enå

Project Title (Project Number):
30A Barton Road, Barlestone

Client:
Mr & Mrs Marriott

Scale:
1:100 @ A1

Drawing Number:
2503-A-0020

Drawing Title:
Plans as proposed

Revision:
A

Status:
Planning

Created By (Checked By):
A/RM (A/RM)

Date:
July 2026

Revision Notes:
-

Copyright © 2026 Enå. All dimensions, annotations and accompanying information should be treated as confidential and not be disclosed to the public. Any reuse or reproduction of this drawing without the written permission of Enå is strictly prohibited. Design and construction are subject to change without notice. Location plans are courtesy of Ordnance Survey.

A1