


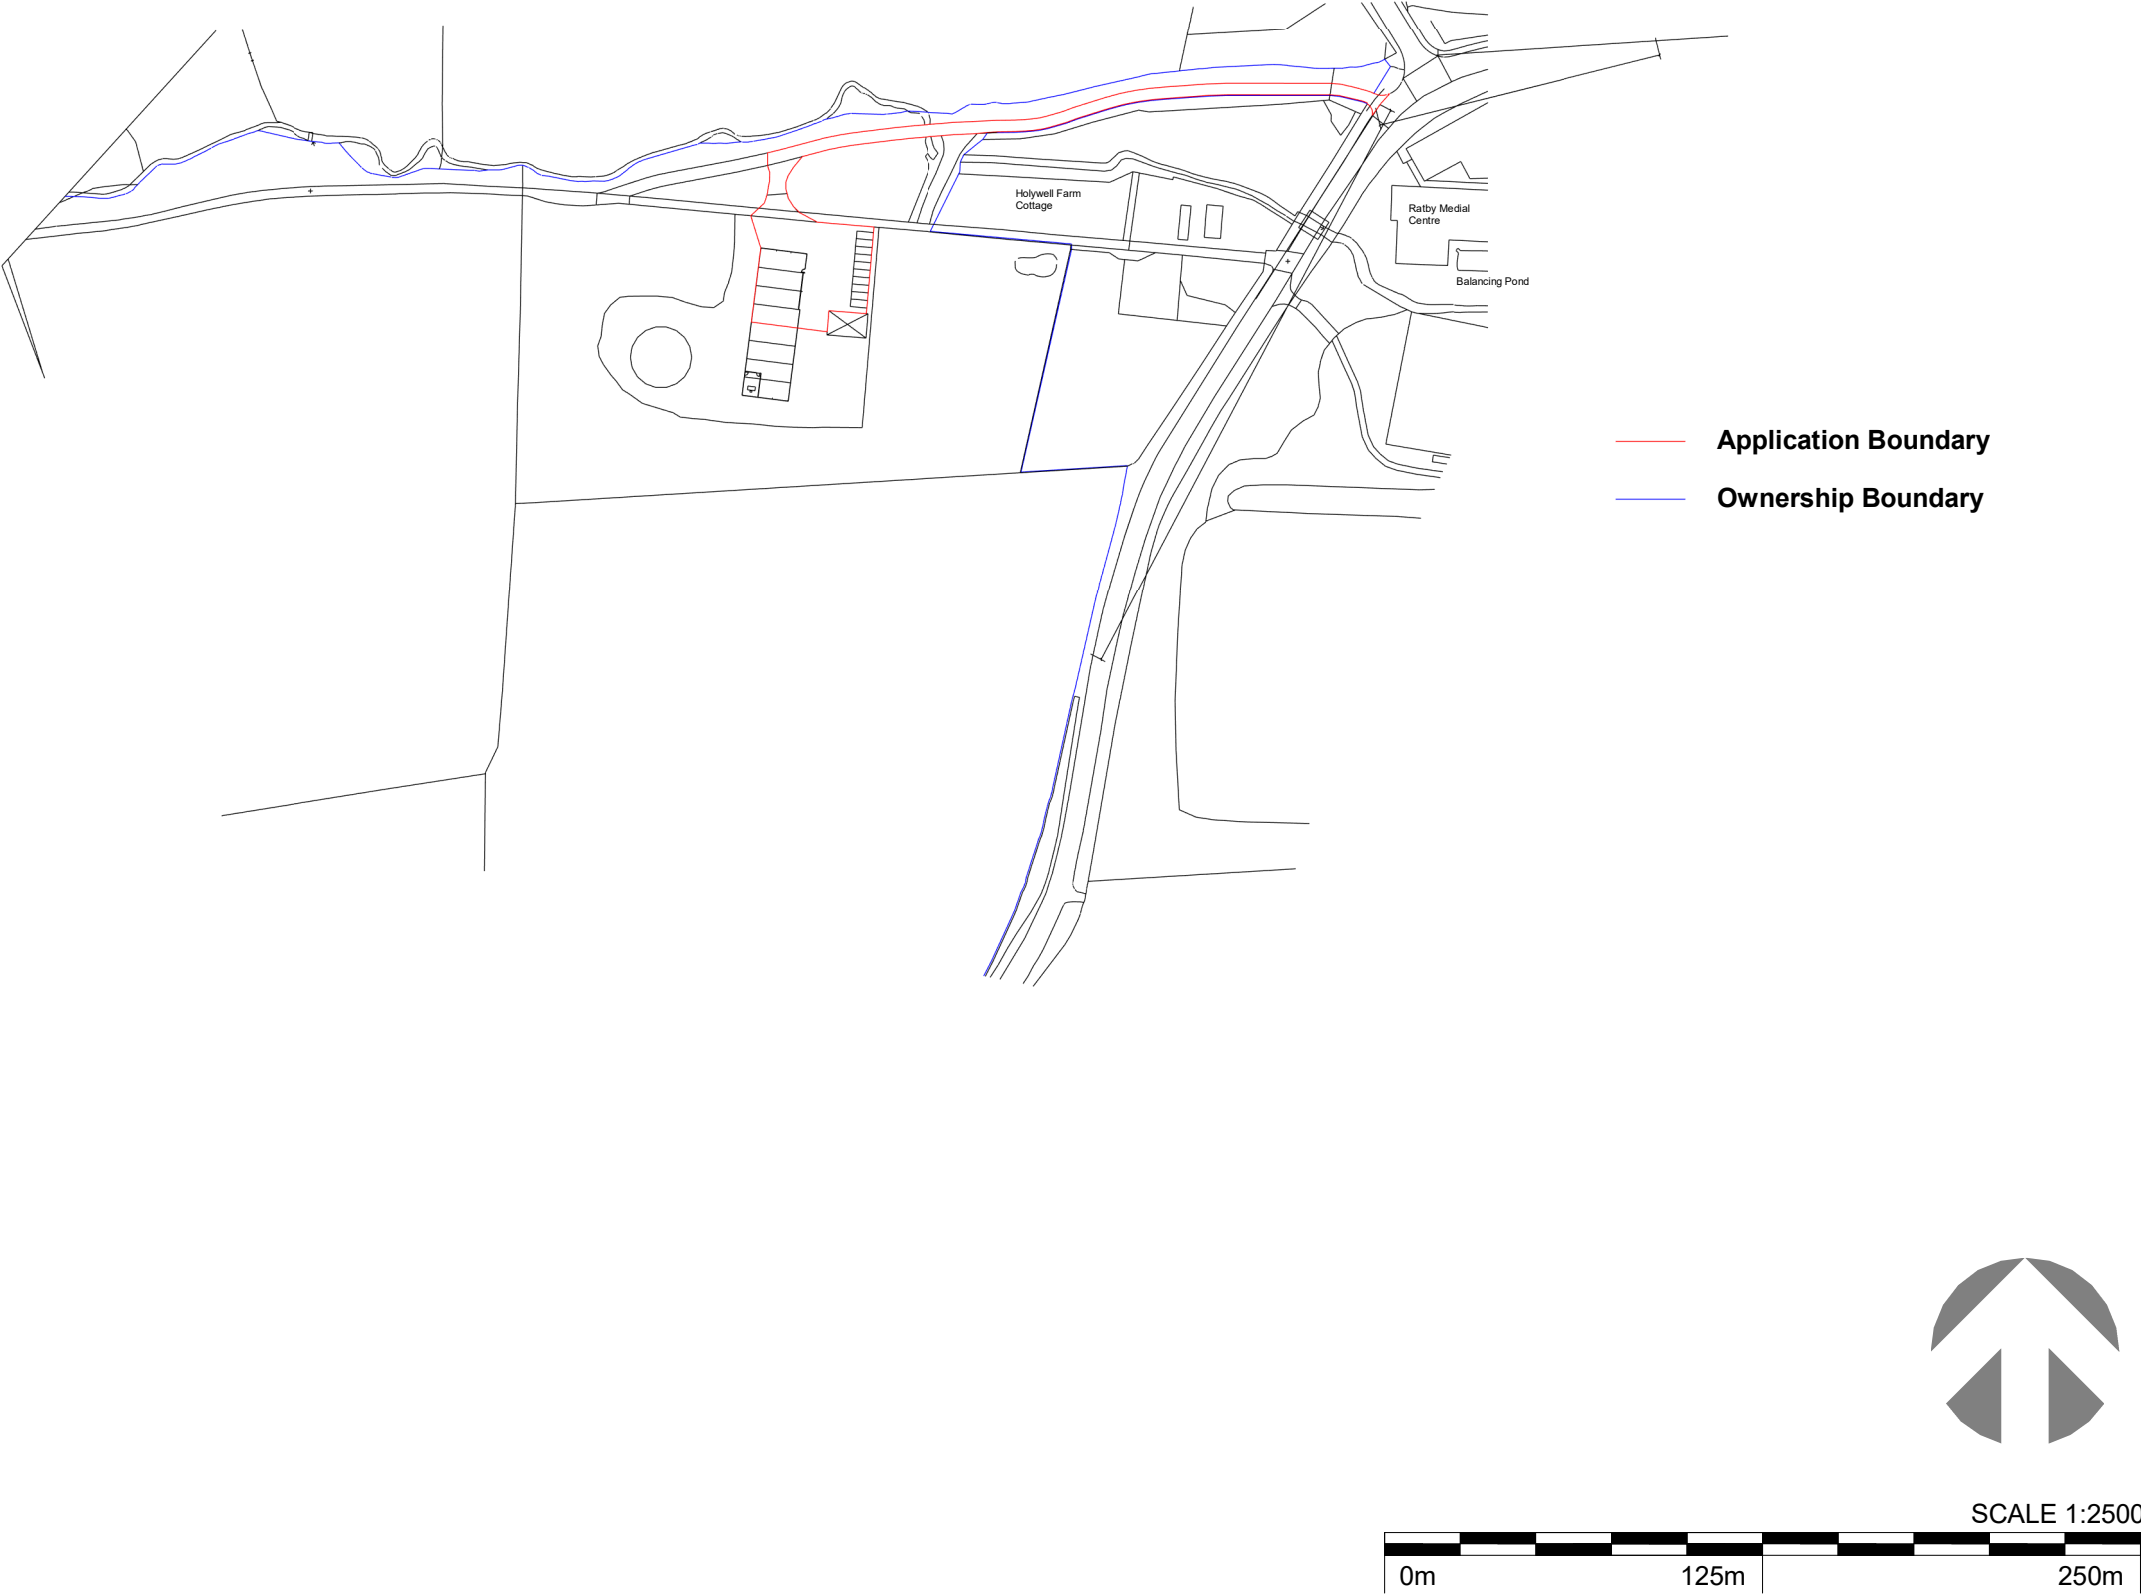

Desford Lane, Ratby, LE6-0LF

Drawing Name:
Site Plan

Drawing Stage: **Planning**

Status: **S0**

File Ref:

015	10/28/20	Author n/a	1 : 2500 @ A3	
SGP Project No	Date	Drawn Team	Scale	Rev
Drawing Number: Project-Originator-Functional-Spatial-Form-Discipline-Number				
XXXXX-BAN-ZZ-ZZ-DR-A- 131001				