




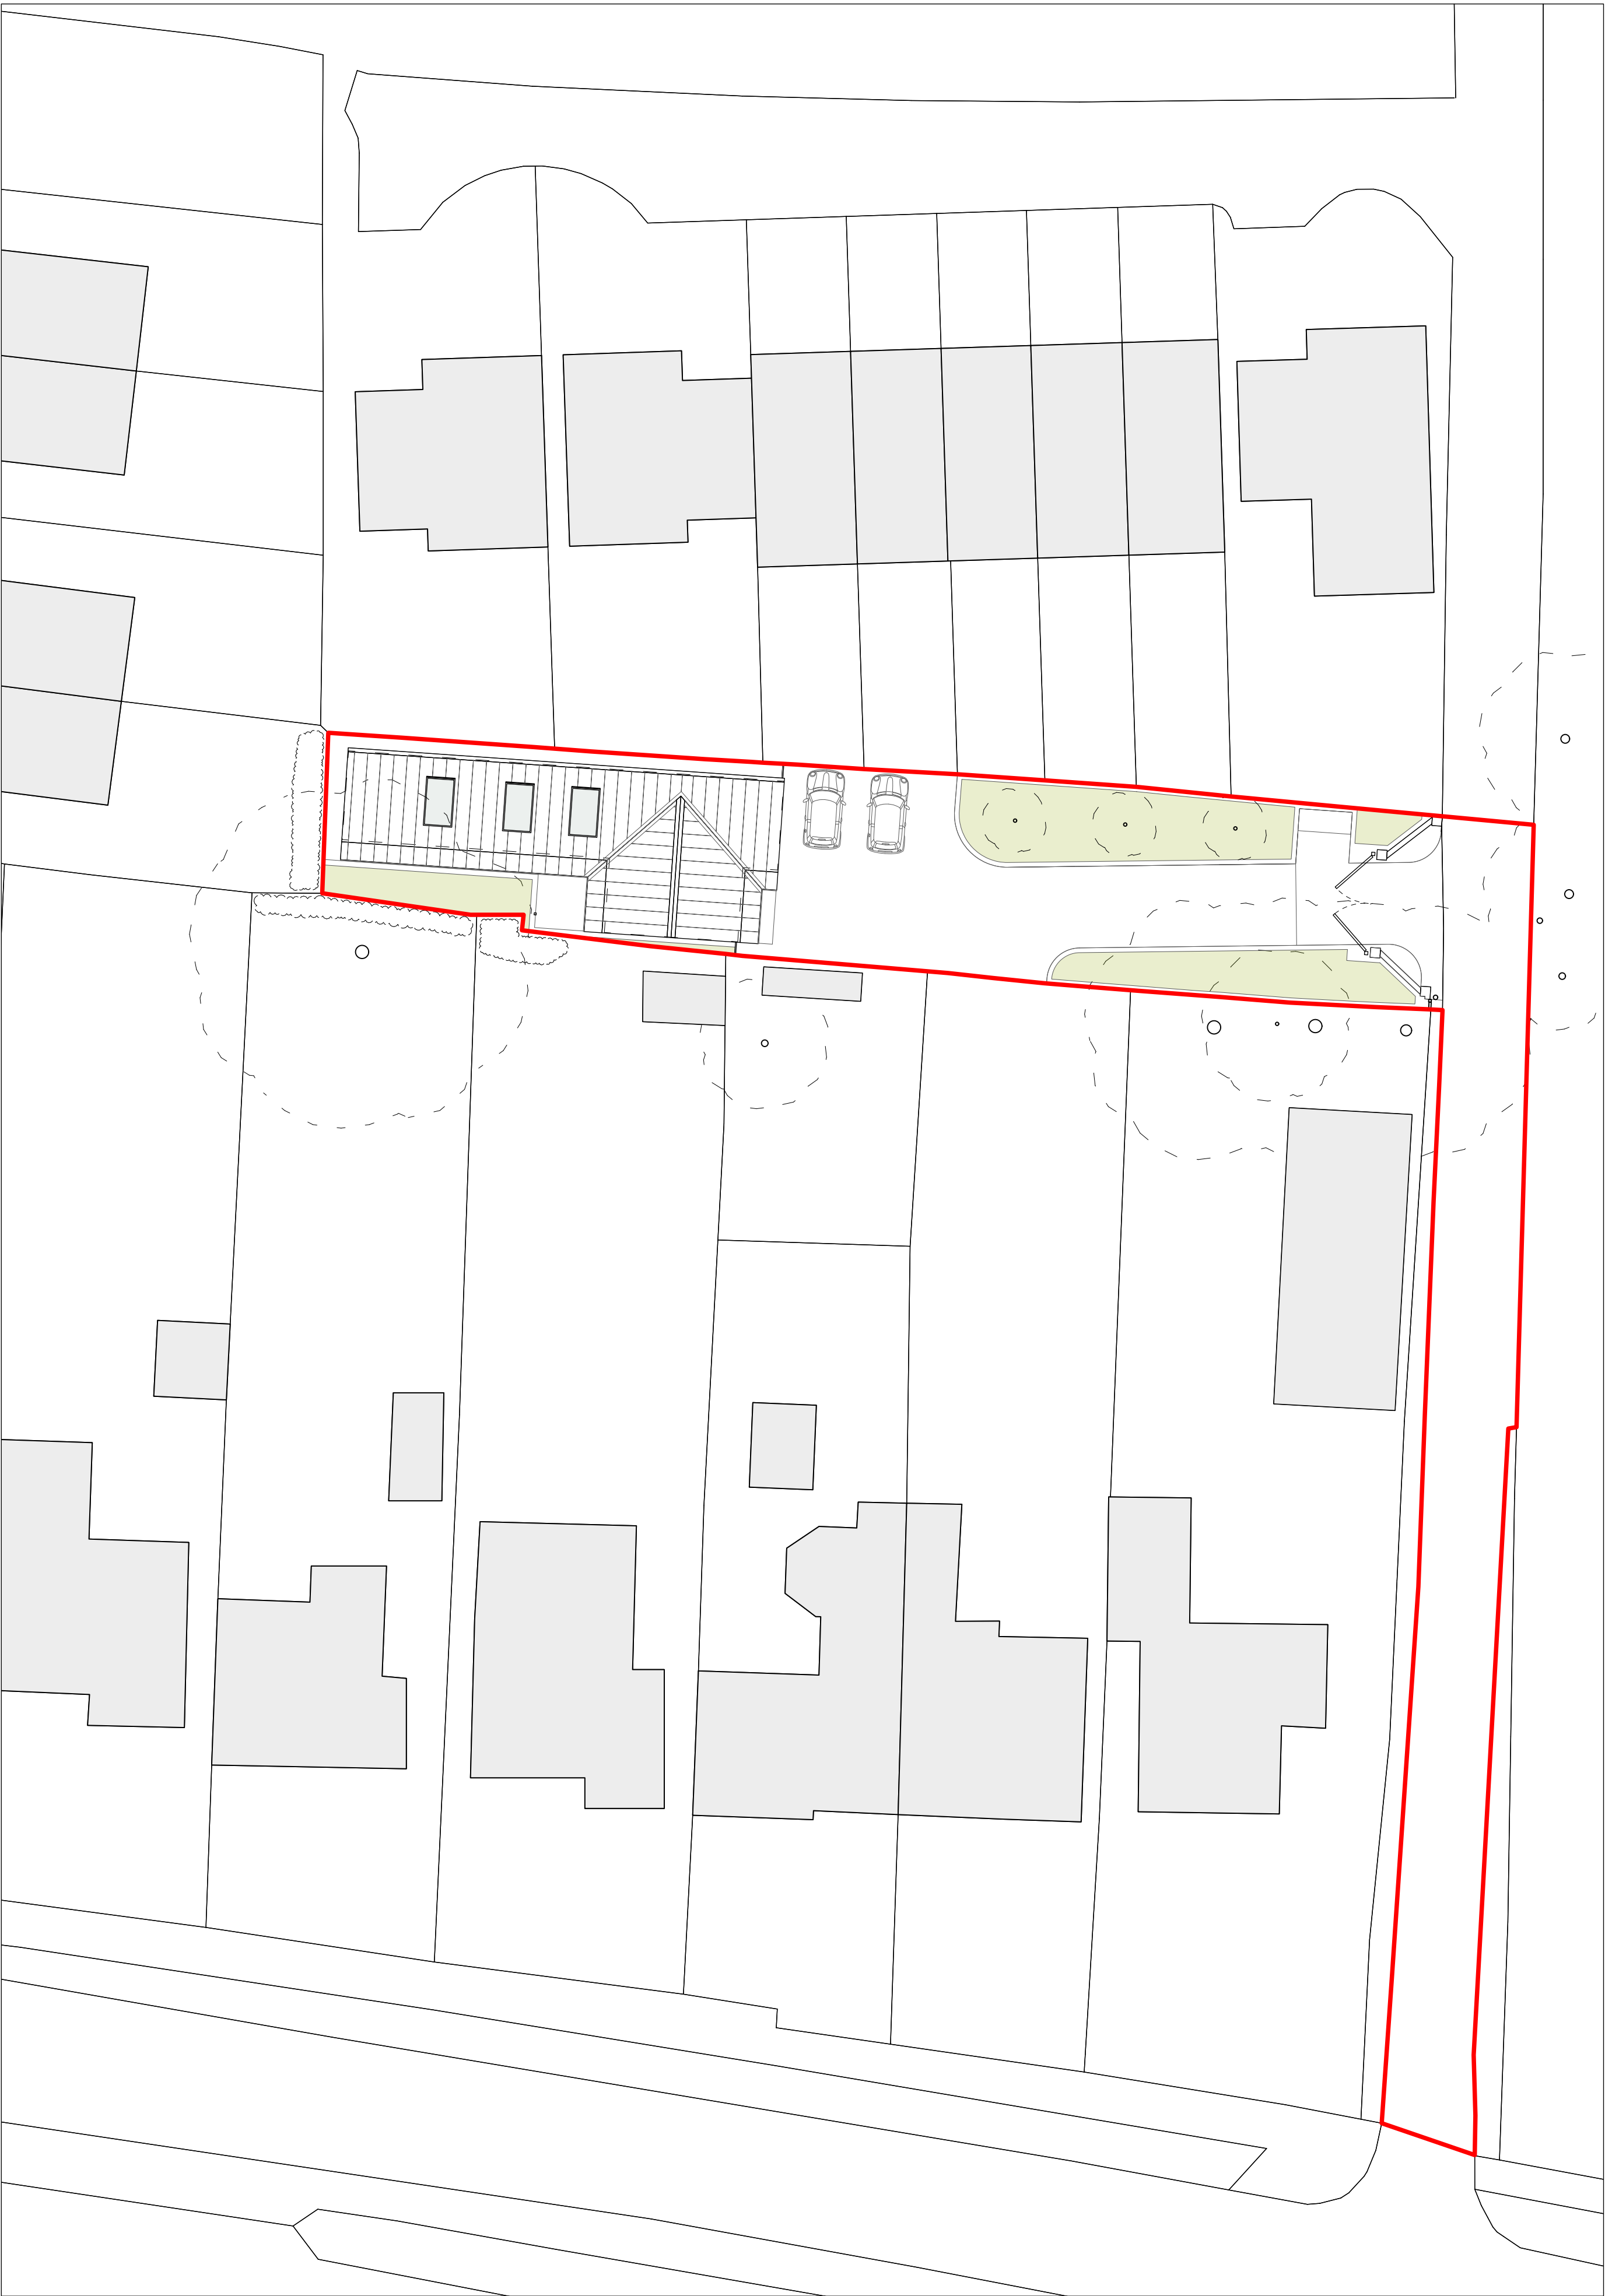

01 Site Plan As Proposed  
Scale: 1:200

 

Site Area: 677 m<sup>2</sup>  
Proposed Single Storey Dwelling (GIA): 81 m<sup>2</sup>  
Built-in Storage: 5 m<sup>2</sup>  
Bedroom: 12 m<sup>2</sup>  
Bedroom Width: 3450mm  
Bathrooms: 1 Bathroom & 1 WC  
Ceiling Heights: 100% of dwelling above 2.3m

 

Enå

Project Title (Project Number):  
30A Barton Road, Barlestone

Client:  
Mr & Mrs Marriott

Scale:  
1:200 @ A1

Drawing Number:  
2503-A-0040

Drawing Title:  
Site plan as proposed

Revision:  
A

Status:  
Planning

Created By (Checked By):  
A/RM (A/RM)

Date:  
July 2026

Revision Notes:  
-