




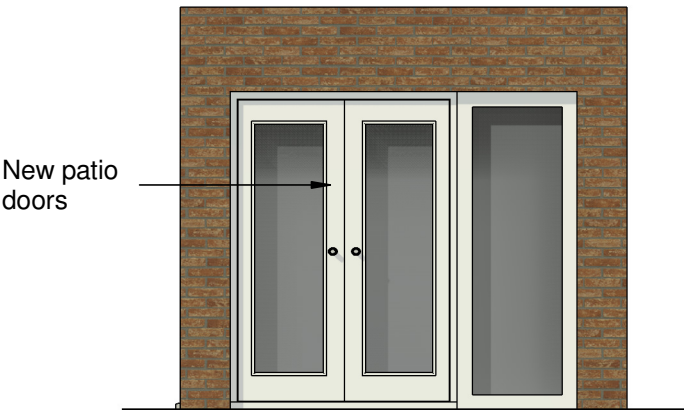


Front Elevation

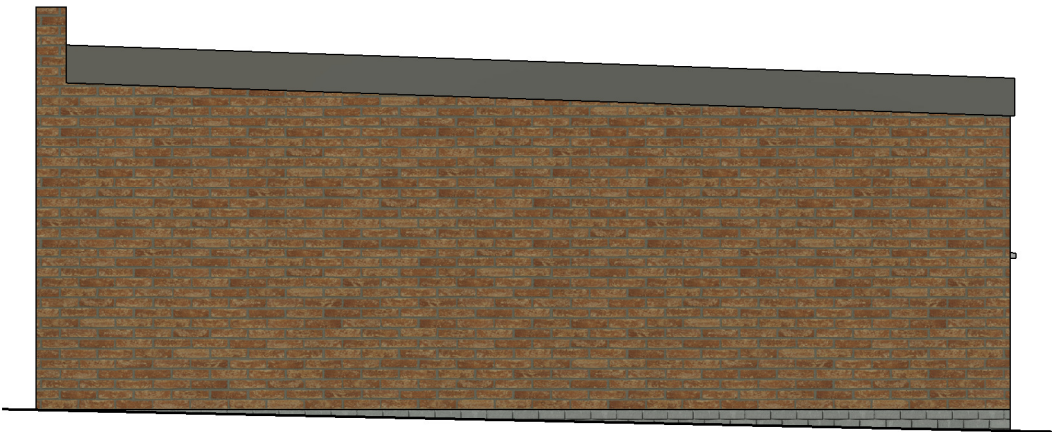


Side Elevation

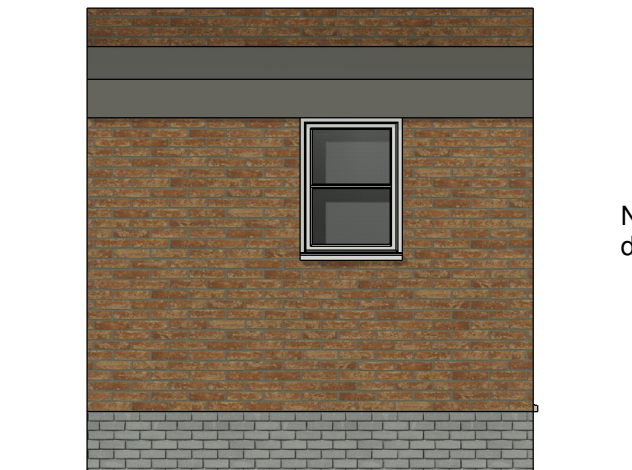

Rear Elevation

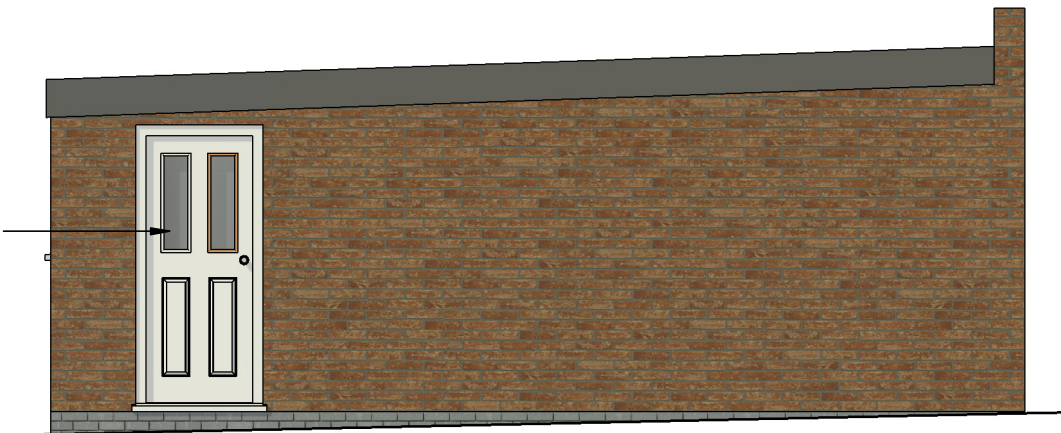

Side Elevation

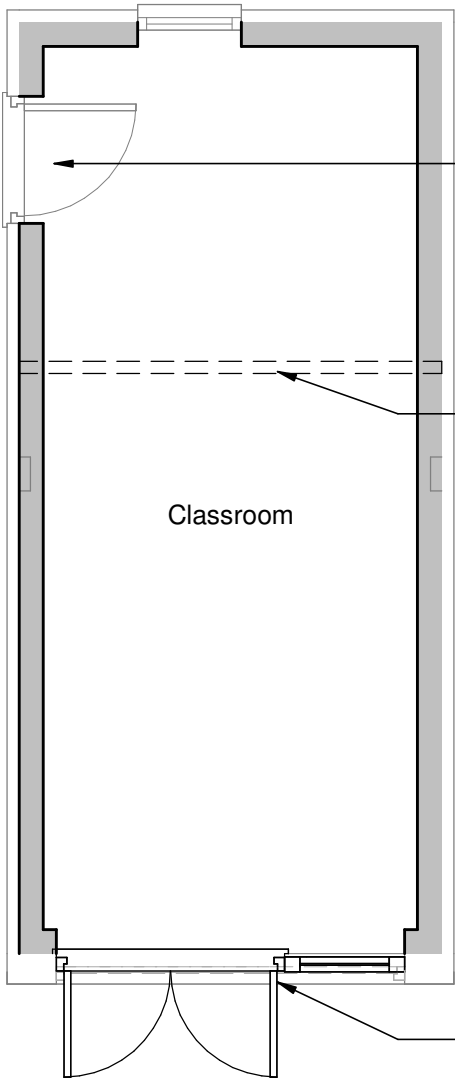

Floor Plan



hayward
ARCHITECTS LTD

19 Station Road
Hinckley
Leicestershire
LE10 1AW
Tel: 01455 635 665
Fax: 01455 618 971
www.hayward-architects.co.uk

Client Clovelly School		
Project Clovelly School Merrylees		
Drawing Garage conversion - As proposed		
Scale 1:50		Sheet A3
Date June 2024	Author MO	Checked by ZLM
Job No. 21/153	Drawing No. 04	
Drawing Status Survey		

THE COPYRIGHT OF THIS DRAWING IS VESTED IN HAYWARD ARCHITECTS LTD.
REPRODUCTION IN ANY FORM, EITHER IN WHOLE OR IN PART IS FORBIDDEN
WITHOUT THE PRIOR WRITTEN PERMISSION
OF THE COPYRIGHT HOLDER. DO NOT SCALE FROM DRAWING AND ONLY
FIGURED DIMENSIONS ARE TO BE USED