




FRONT ELEVATION



SIDE ELEVATION

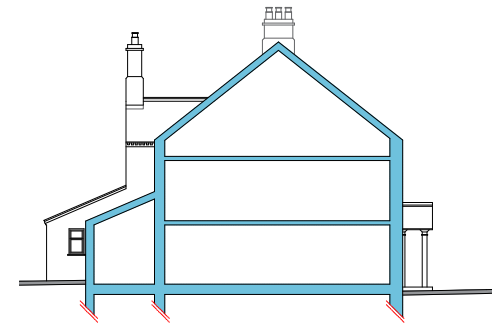


SECTION C-C




REAR ELEVATION



SIDE ELEVATION

 


GYM SIDE ELEVATION

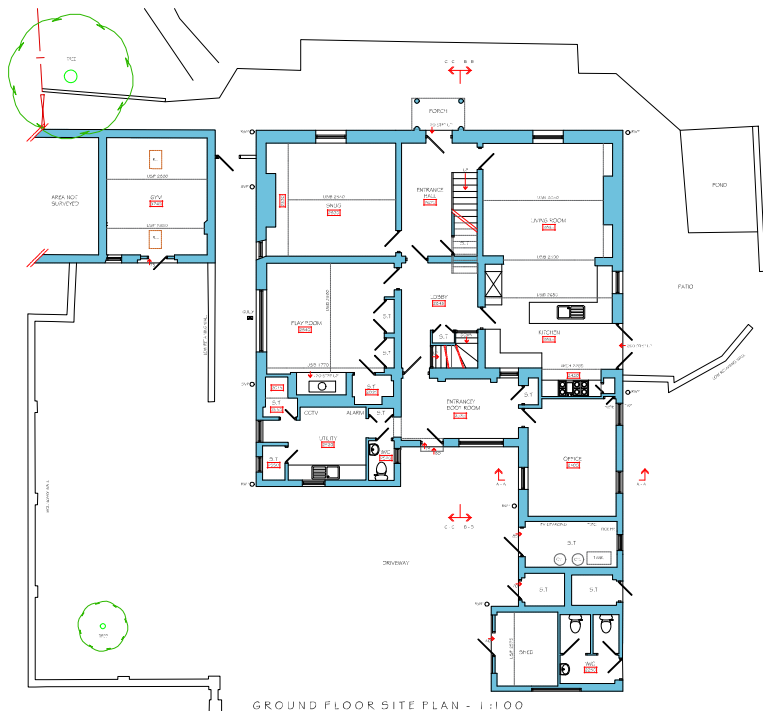

GROUND FLOOR SITE PLAN - 1:100



SECTION A-A

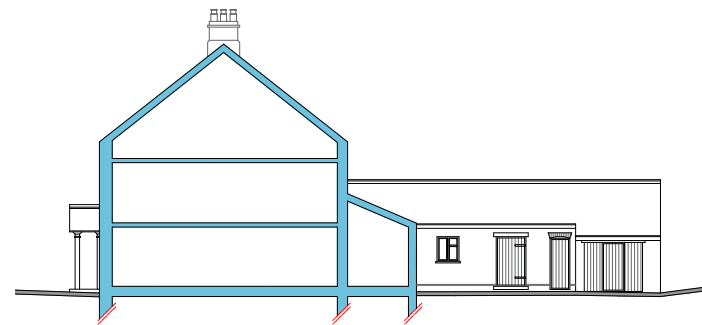

SECTION B-B

0 2m 4m 6m 8m 10m 12m
SCALE BAR 1:100

DIMENSIONAL SURVEY ONLY FOR THE PURPOSE OF PRODUCING EXISTING PLANS & ELEVATIONS & IS NOT TO BE RELIED UPON FOR DETAILS OF EXISTING STRUCTURE, DRAINAGE & FOUNDATIONS WHICH SHOULD ALL BE CHECKED PRIOR TO WORK COMMENCING BY A SUITABLE SPECIALIST / CONTRACTOR.



Project: Proposed extensions and alterations
at
Address: Mythe Farm, Pinwall Lane, Sheepy
Magna, Atherstone, CV9 3PF
Client: J & J Garland

Drawing: Existing - Ground Floor Site Plan,
Sections and Elevations

Job Ref: 1734G Date: 13/11/2024

Drawn By: LS Check By: FJH

Scale: 1:100 Drawing No:

Paper Size: A1 02

MEMBER OF THE CHARTERED INSTITUTE OF BUILDING
MEMBER OF THE CHARTERED INSTITUTE OF ARCHITECTURAL TECHNOLOGISTS
AFFILIATE MEMBER OF THE ROYAL INSTITUTE OF BUILDING ARCHITECTS