

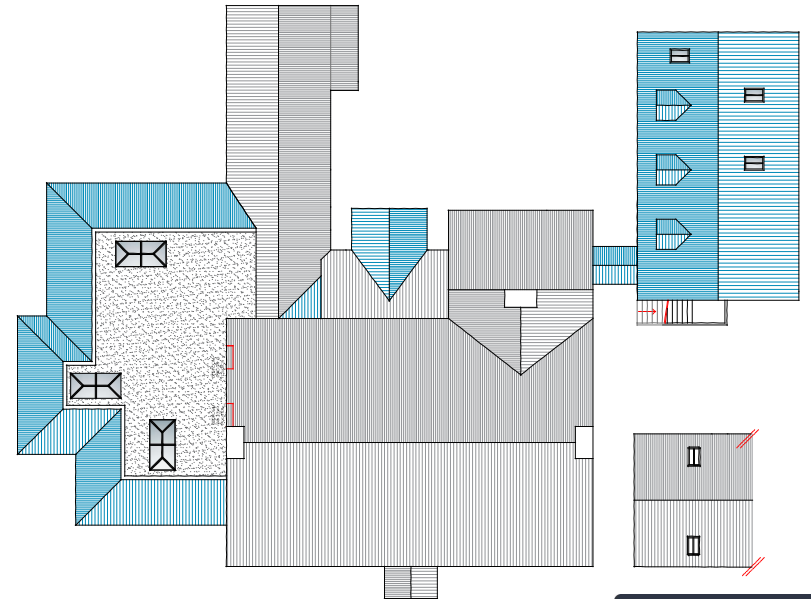


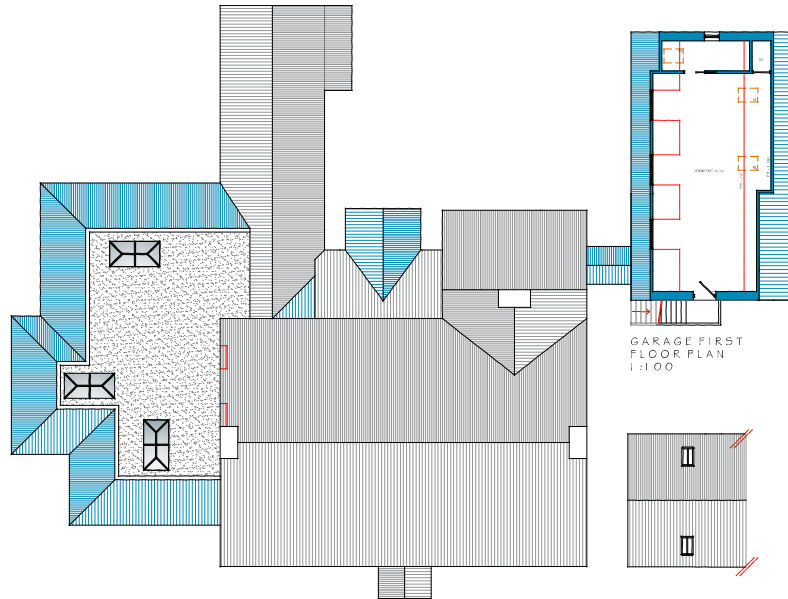

Project: Proposed extensions and alterations at:
Address: Mythe Farm, Pinwall Lane, Sheepy Magna, Atherstone, CV9 3PF
Client: J & J Garland

Drawing: Planning - As Proposed - First & Roof Plans and Elevations
Job Ref: 1734G Date: 11/02/2026
Drawn By: PJH Check By: DB
Scale: 1:100 Drawing No:
Paper Size: A1

20

 

MEMBER OF THE CHARTERED INSTITUTE OF BUILDING
MEMBER OF THE CHARTERED INSTITUTE OF ARCHITECTURAL TECHNICIANS
REGISTERED MEMBER OF THE ROYAL INSTITUTE OF ARCHITECTS