



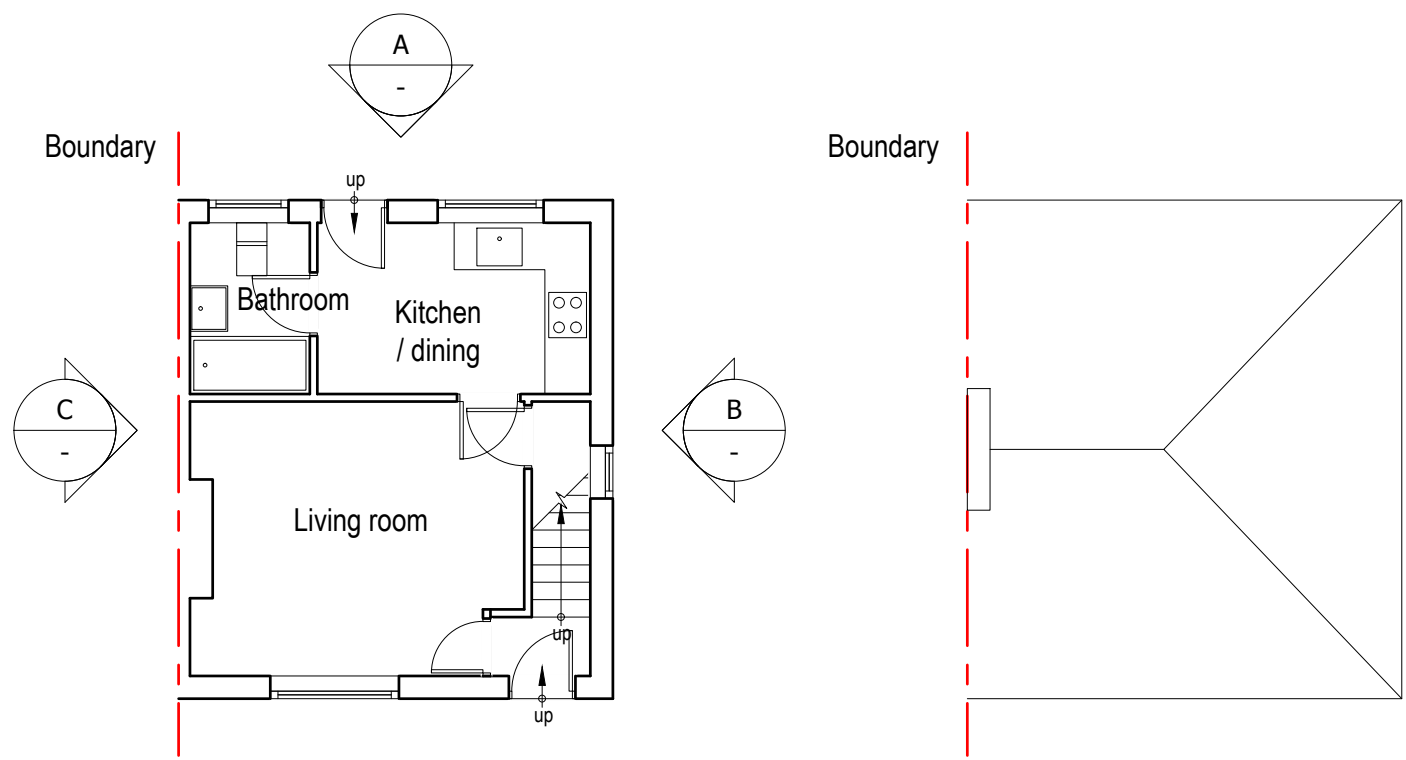

1 Existing ground floor plan
1:100


2 Existing roof plan
1:100

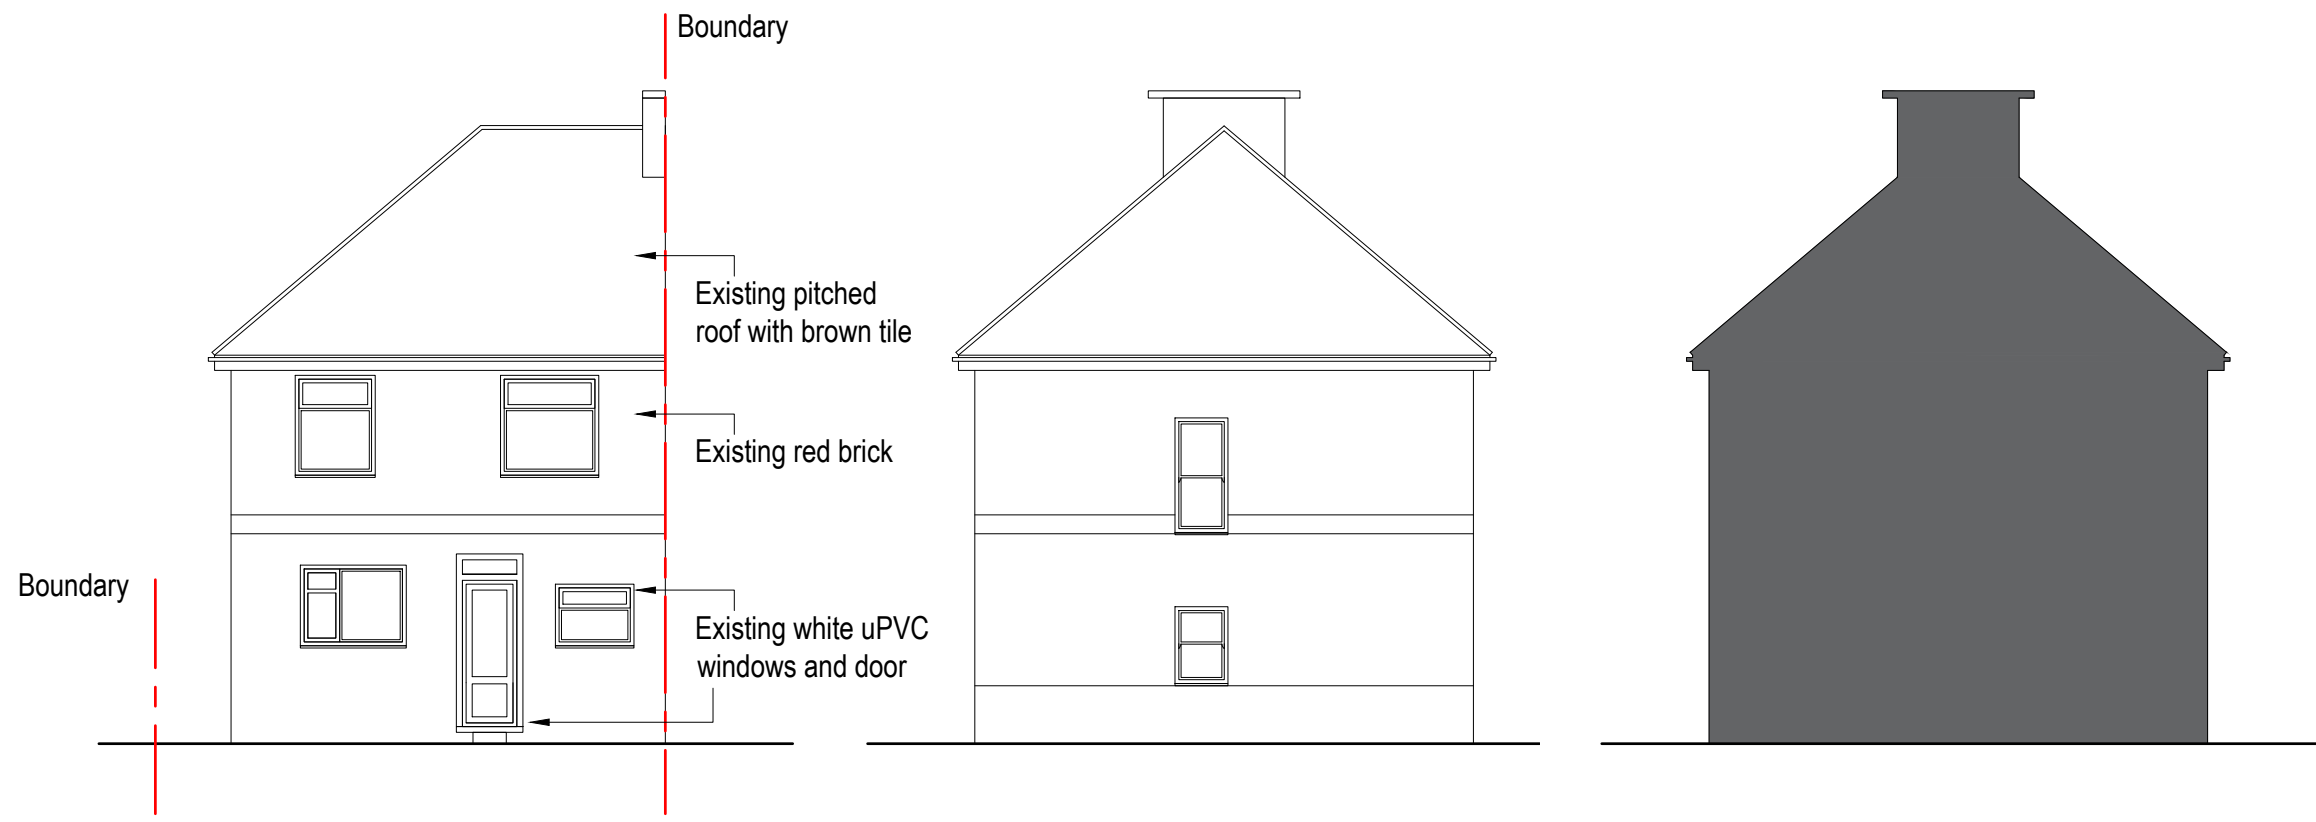

A Existing rear elevation
1:100


B Existing side elevation
1:100

C Existing side elevation
1:100

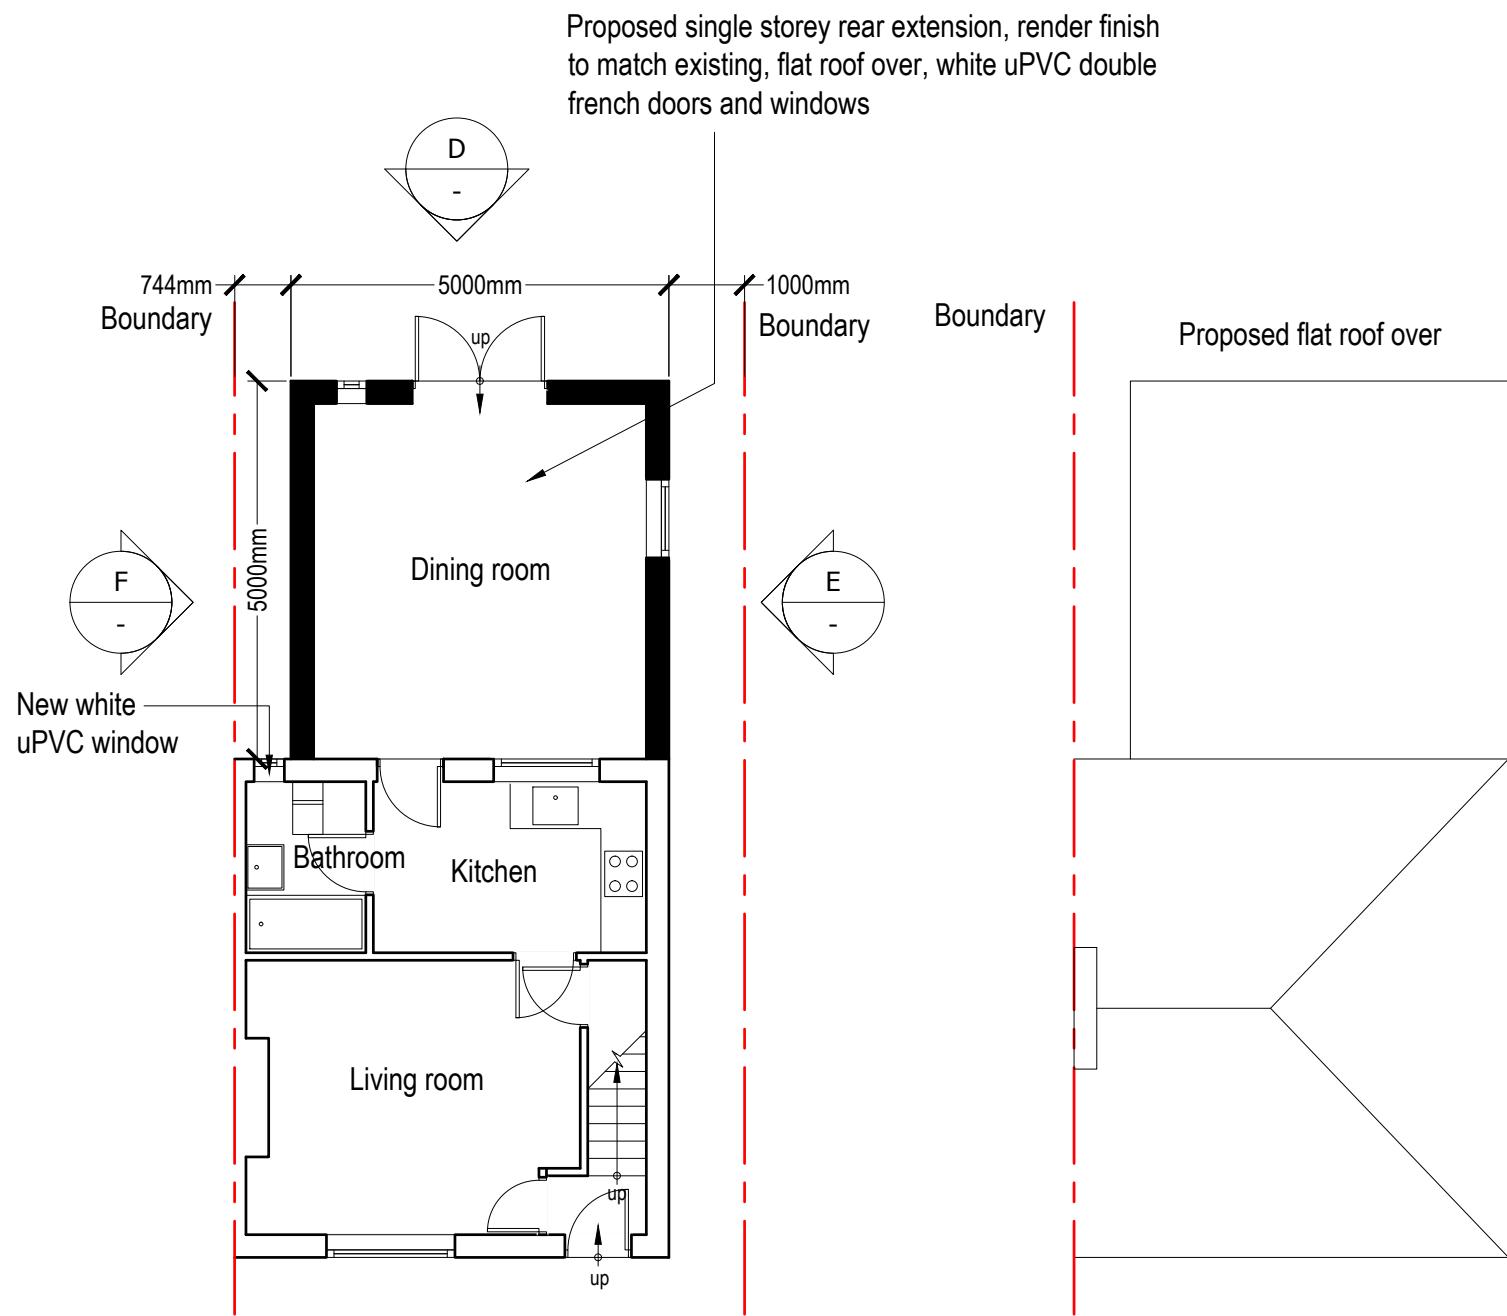


3 Proposed ground floor plan
1:100

4 Proposed roof plan
1:100

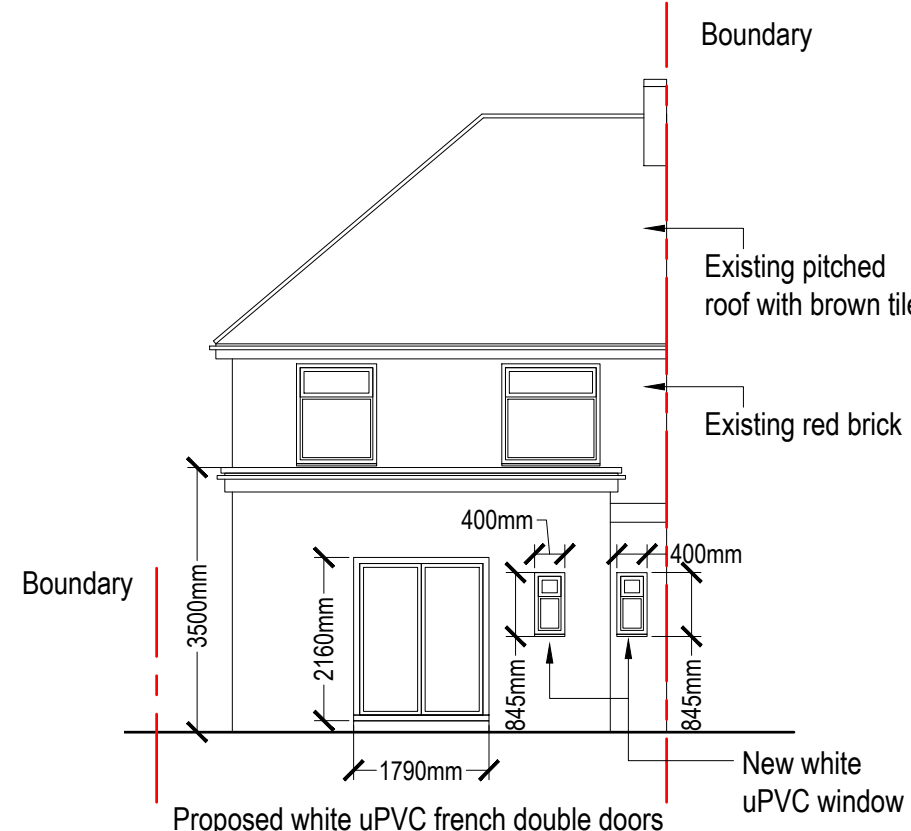


D Proposed rear elevation
1:100


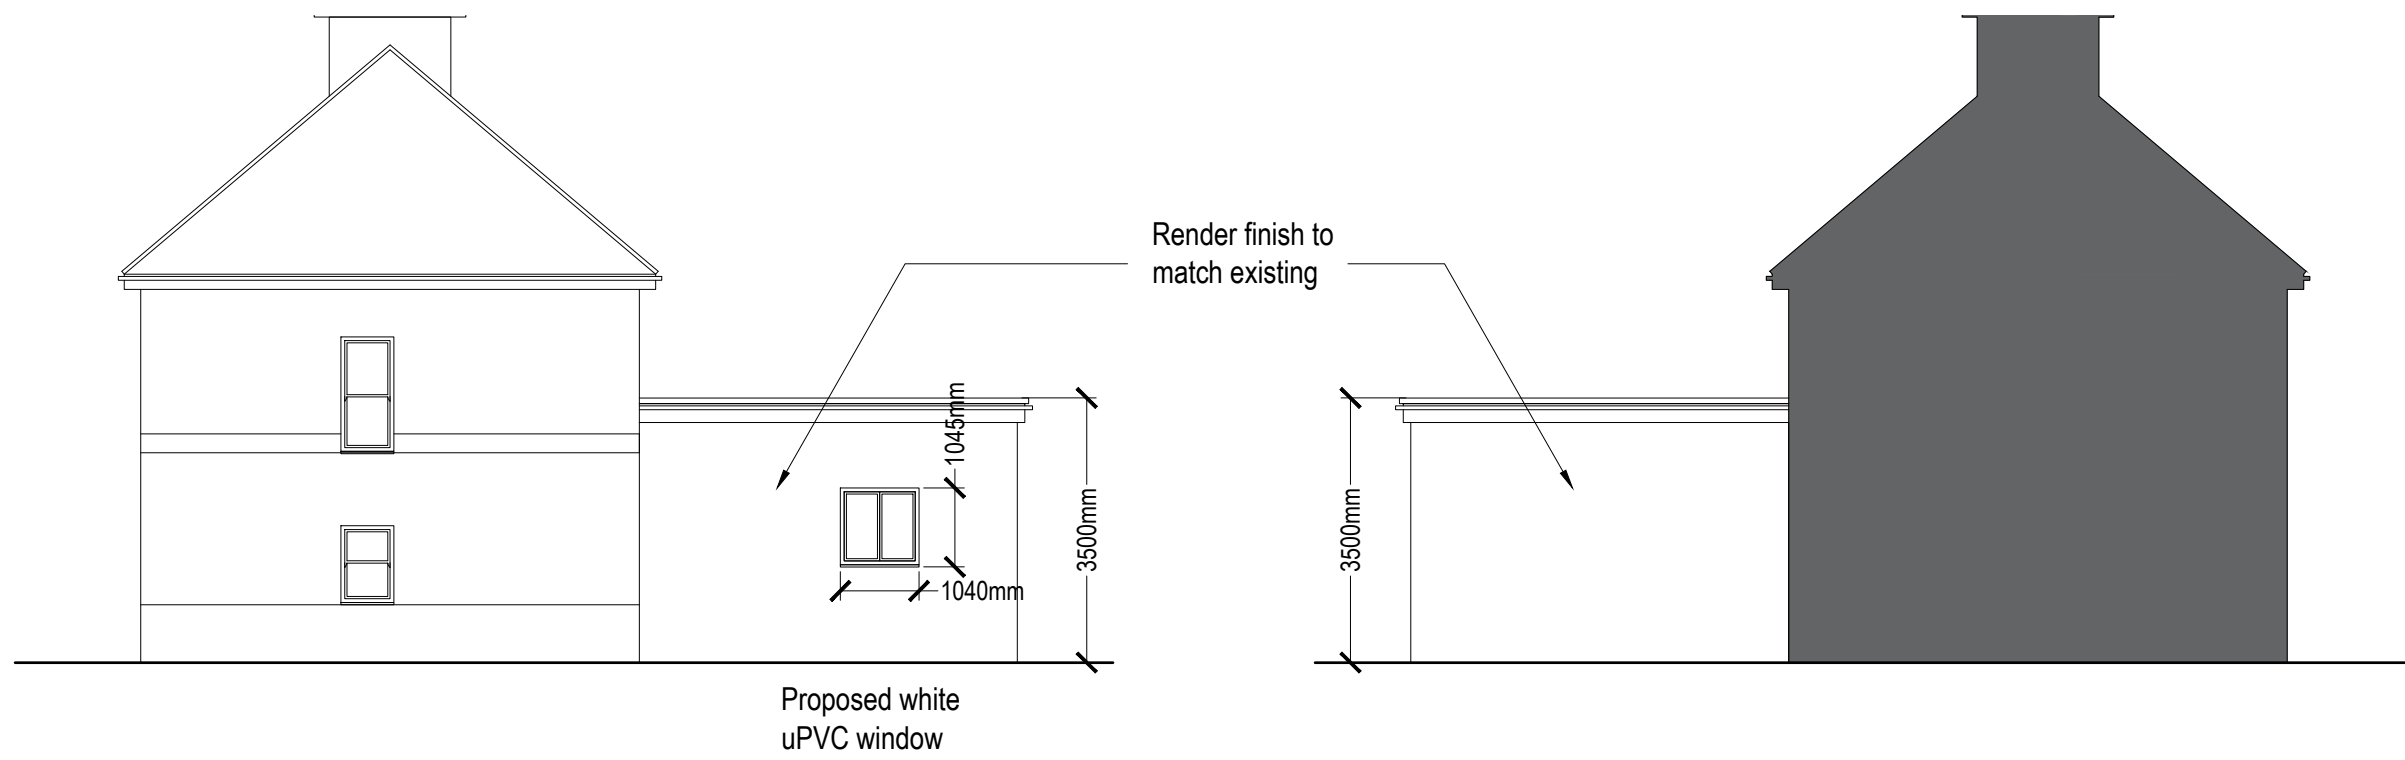


E Proposed side elevation
1:100

F Proposed side elevation
1:100

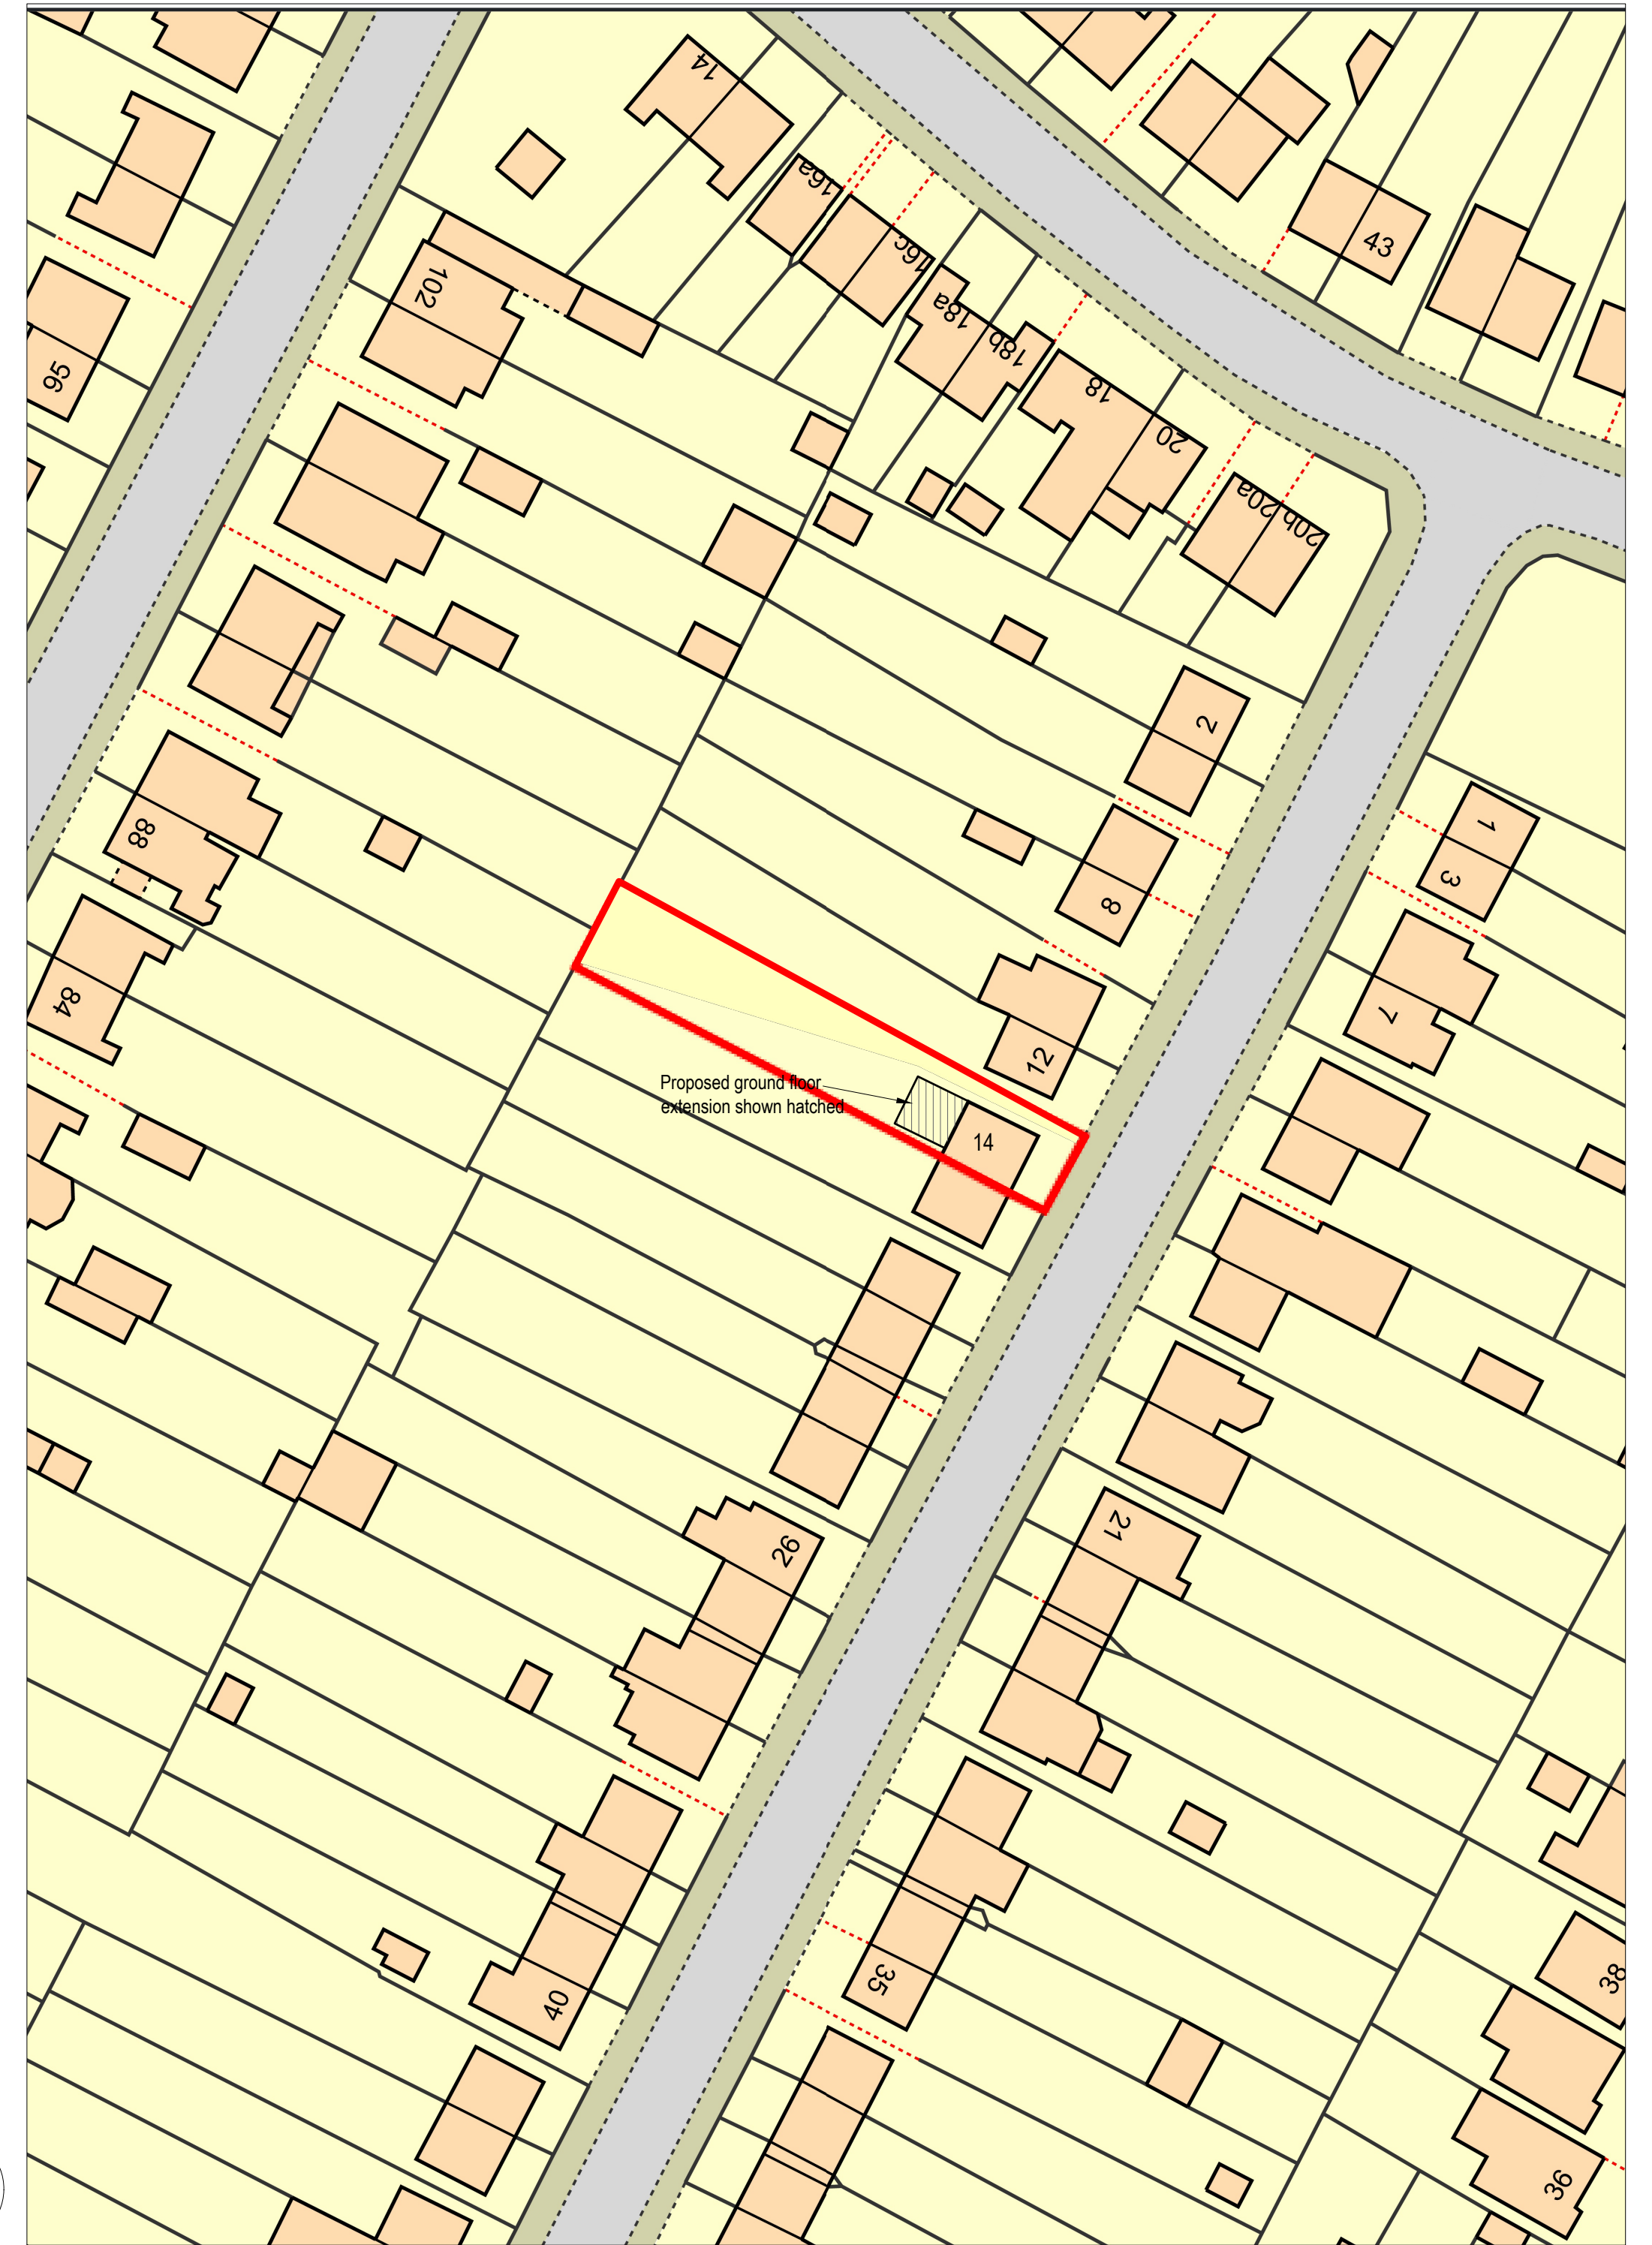

5 Block plan
1:500

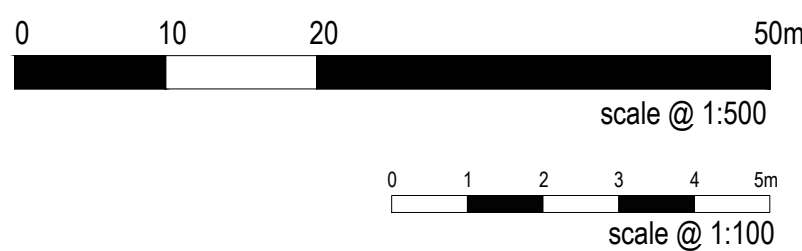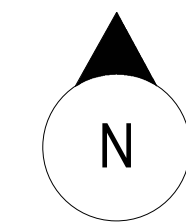

Drawing no: 14BR-02	Scale: 1:100, 1:500	Paper size: A1	Date: 17/02/26
Drawing: Existing ground floor plan, roof plan, rear and side elevations & proposed ground floor plan, roof plan, rear and side elevations, & block plan showing proposed extension			
Project: 14 Bradgate Road, Barwell, LE9 8FA			

CA DESIGN/BUILD

Design Services
07979750061 | andrew@cadesignbuild.co.uk | cadesignbuild.co
19 Bluebridge Road, Brookmans Park, Hatfield, AL9 7UW