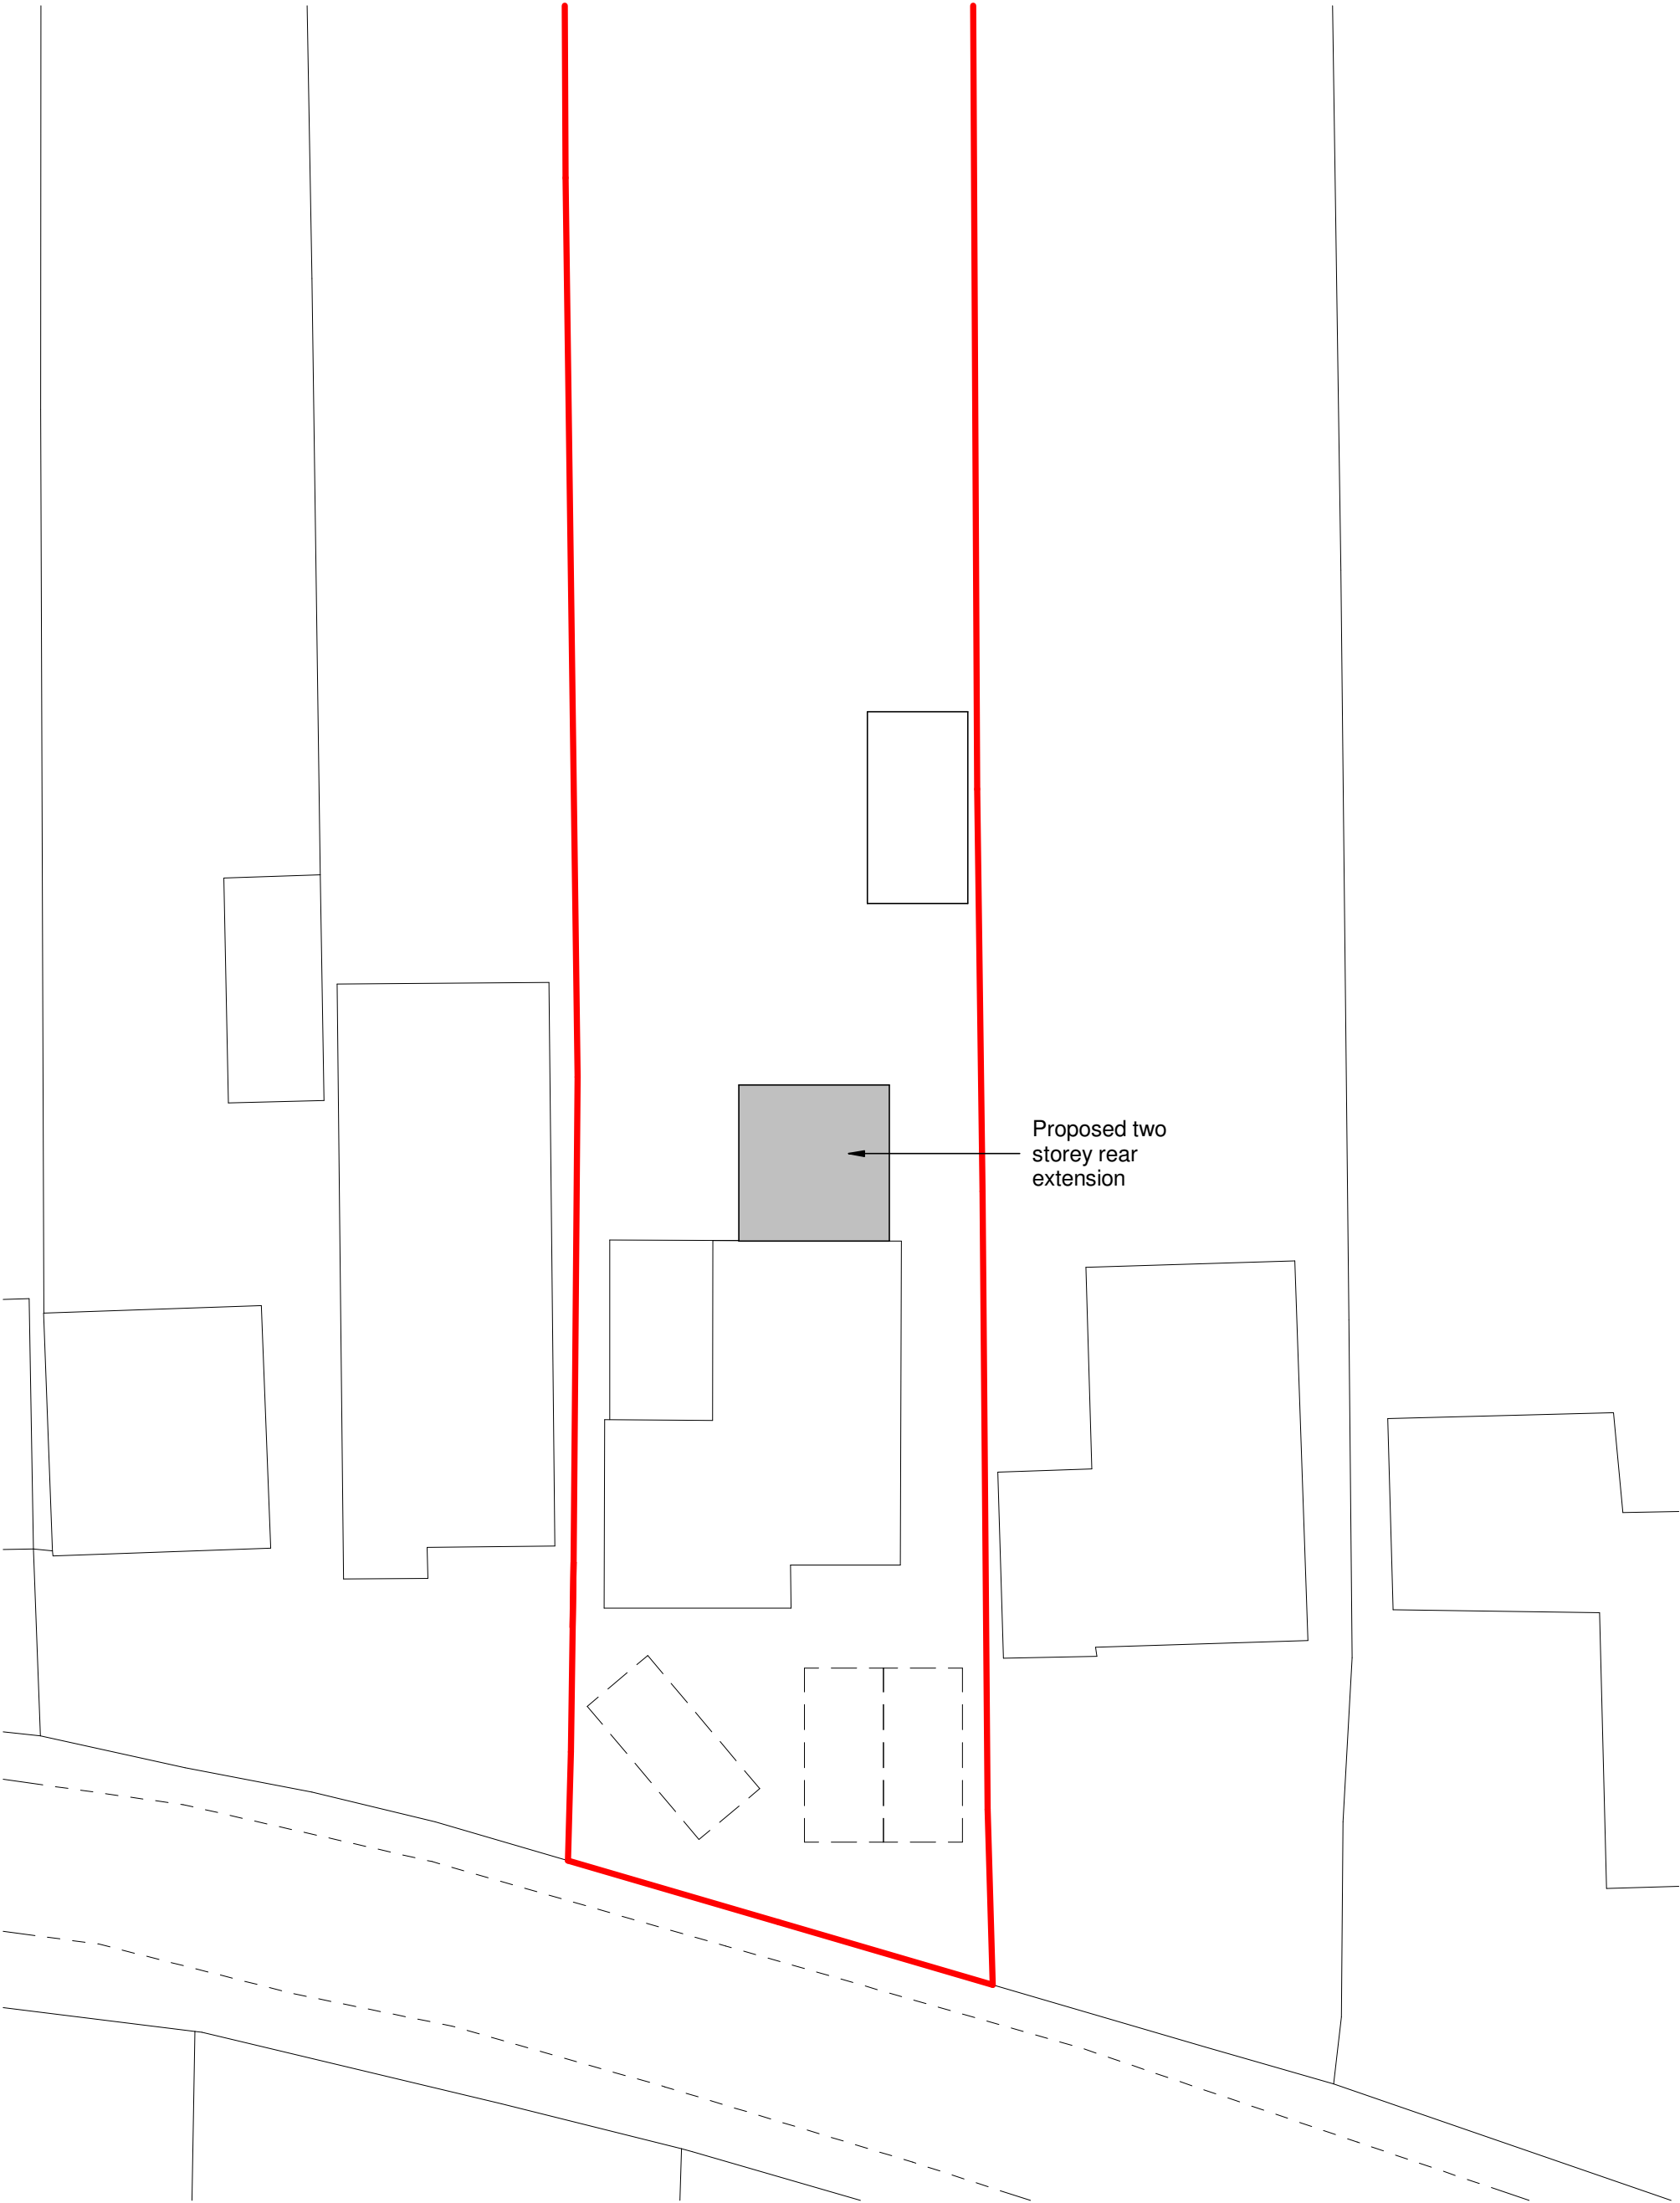


Client Mr & Mrs Jordan				HAYWARD architects	
Project The Briary Bullfurlong Lane Burbage		Scale 1:100	Sheet A3		
Drawing Proposed Site Plan		Date June 2025	Author MO	Checked by ZM	Job No. 25 / 51
					Drawing No. 05a
THE COPYRIGHT OF THIS DRAWING IS VESTED IN HAYWARD ARCHITECTS LTD. REPRODUCTION IN ANY FORM, EITHER IN WHOLE OR IN PART IS FORBIDDEN WITHOUT THE PRIOR WRITTEN PERMISSION OF THE COPYRIGHT HOLDER. DO NOT SCALE FROM DRAWING AND ONLY FIGURED DIMENSIONS ARE TO BE USED					Drawing Status PLANNING

19 Station Road
Hinckley
Leicestershire
LE10 1AW

Tel: 01455 635 665
www.haywardarchitects.co.uk