



Front Elevation




Side Elevation




Rear Elevation




Side Elevation

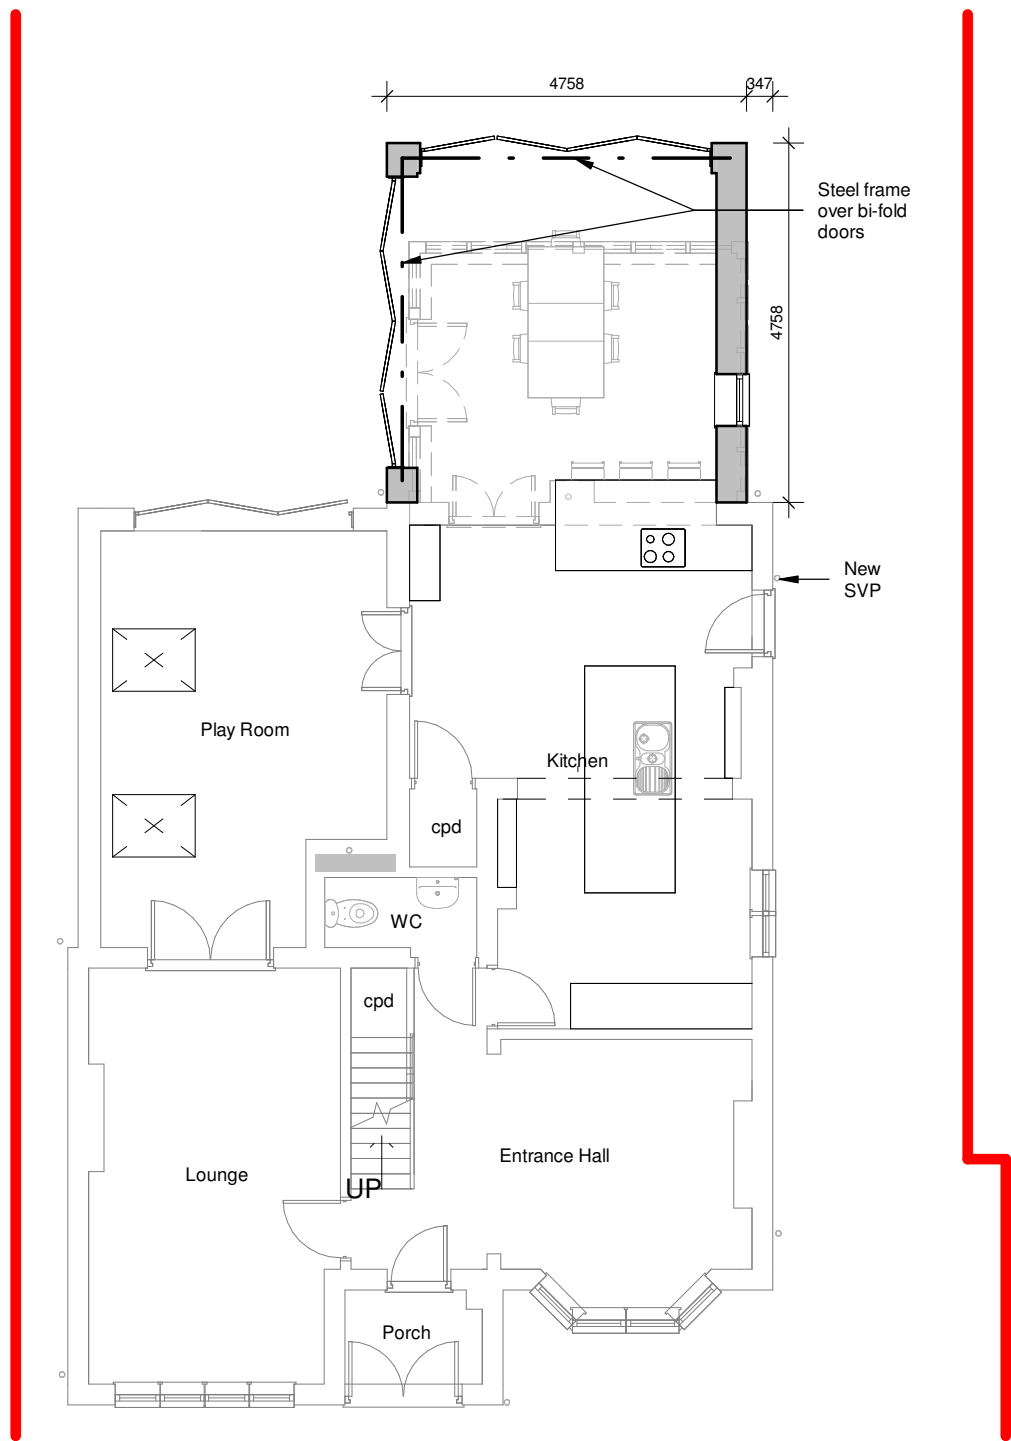

Ground Floor Plan

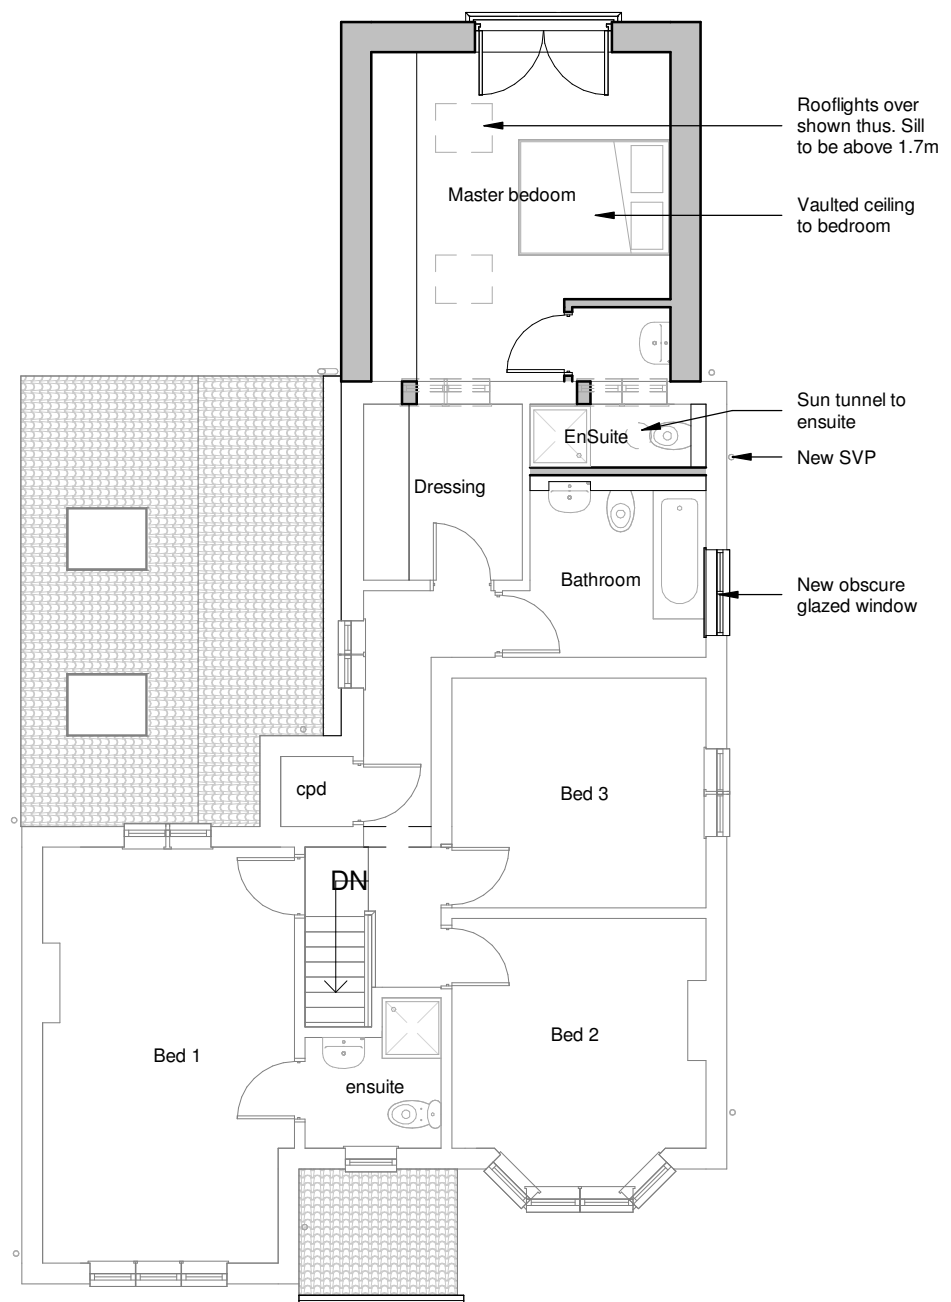

First Floor Plan

 

Client Mr & Mrs Jordan			HAYWARD architects		
Project Title The Briary Bullfurlong Lane Burbage					
Drawing Title As Proposed_1			19 Station Road Hinckley Leicestershire LE10 1AW		Tel: 01455 635 665
Scale 1:100			Date Feb 2026		Sheet A2
Author ZM			Checked by -		
			Job No. 25 / 51		Drawing No. 08b
THE COPYRIGHT OF THIS DRAWING IS VESTED IN HAYWARD ARCHITECTS LTD. REPRODUCTION IN ANY FORM, EITHER IN WHOLE OR IN PART IS FORBIDDEN WITHOUT THE PRIOR WRITTEN PERMISSION OF THE COPYRIGHT HOLDER. DO NOT SCALE FROM DRAWING AND ONLY FIGURED DIMENSIONS ARE TO BE USED			Status Survey		