
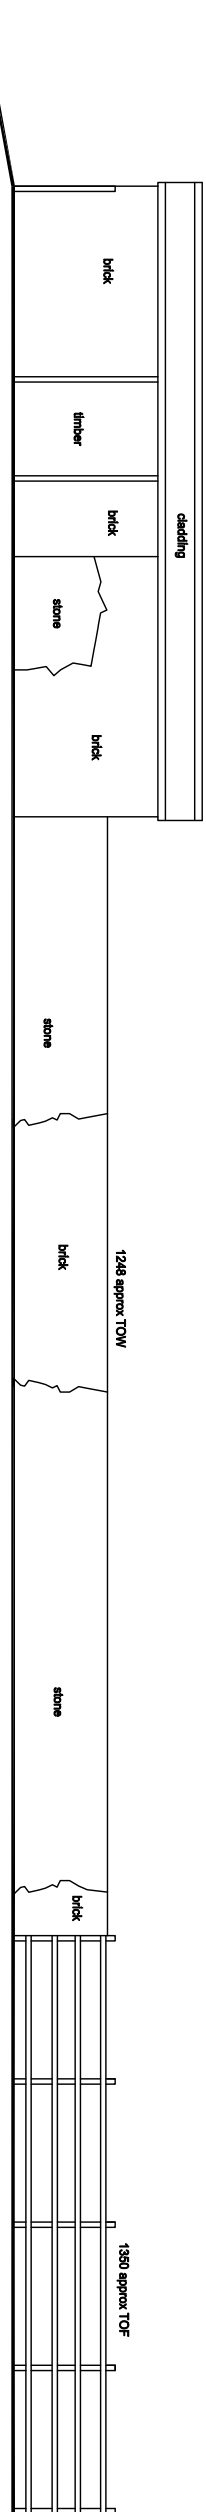
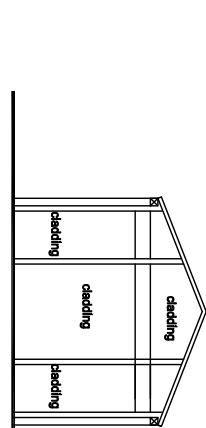
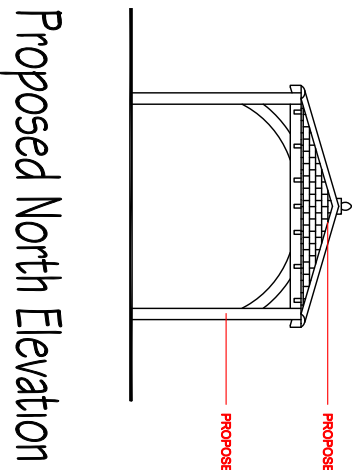
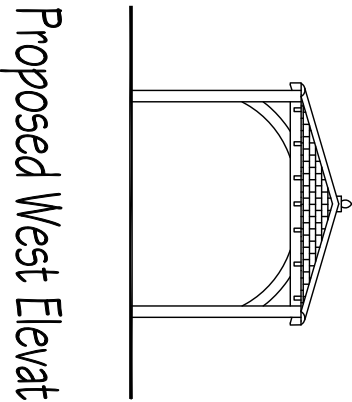
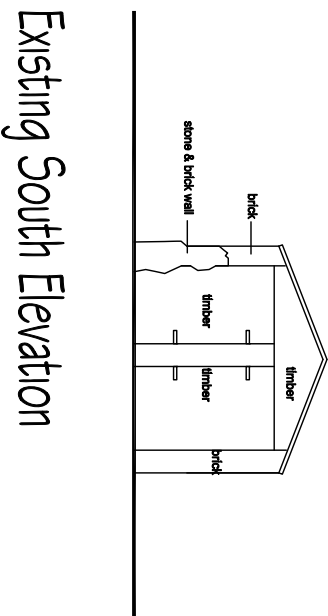
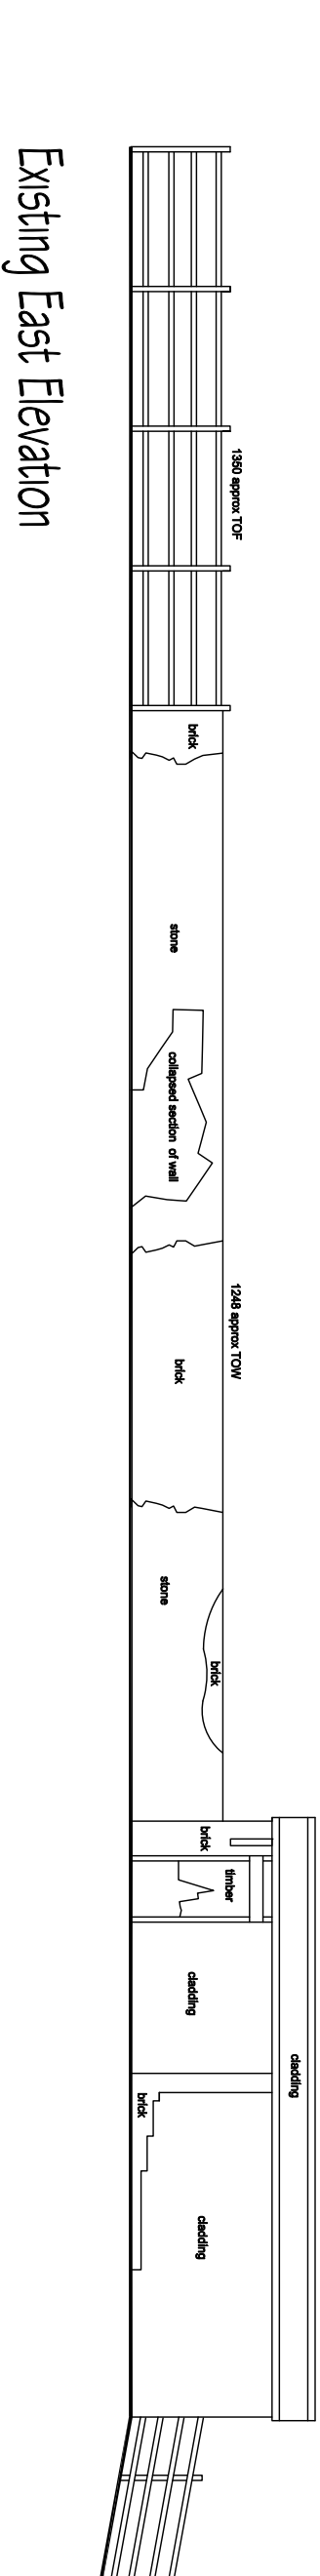
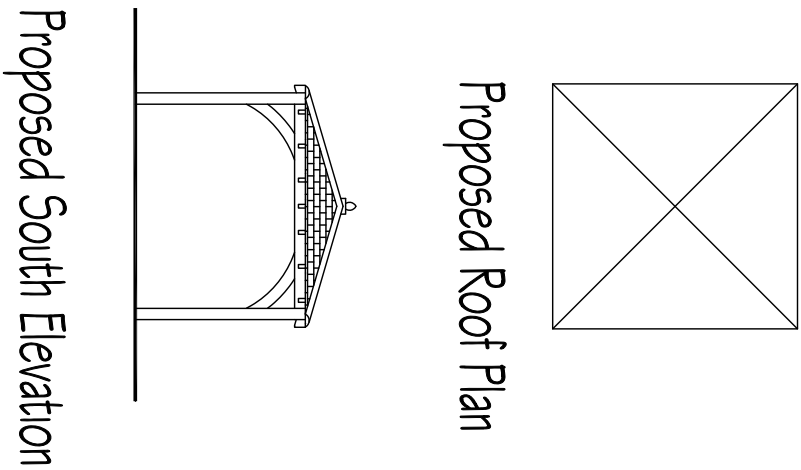
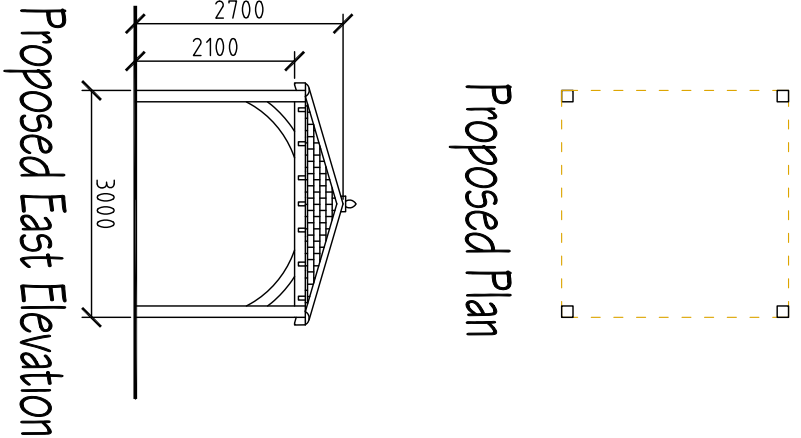
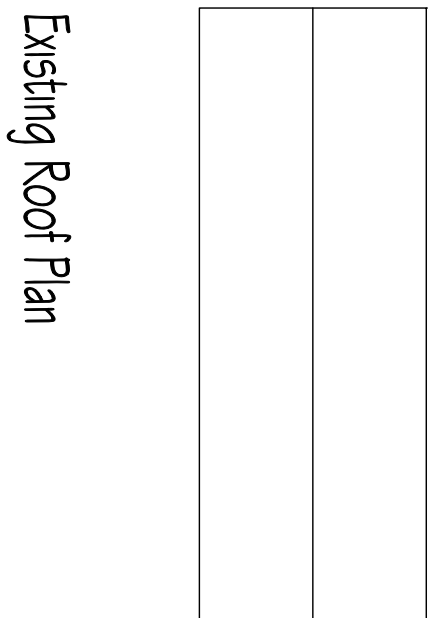


1. Drawings copyright of © Architectural Vistadesigns Ltd
2. Drawings not to be used without written consent.
3. Drawings should not be used for the purpose of construction or working drawings.
4. Drawings should not be used for the purpose of planning or building regulations.
5. All dimensions must be checked and verified on site before commencing works.
6. OS data may have been used for the purpose of a Planning submission.
7. Do not scale from the drawings.






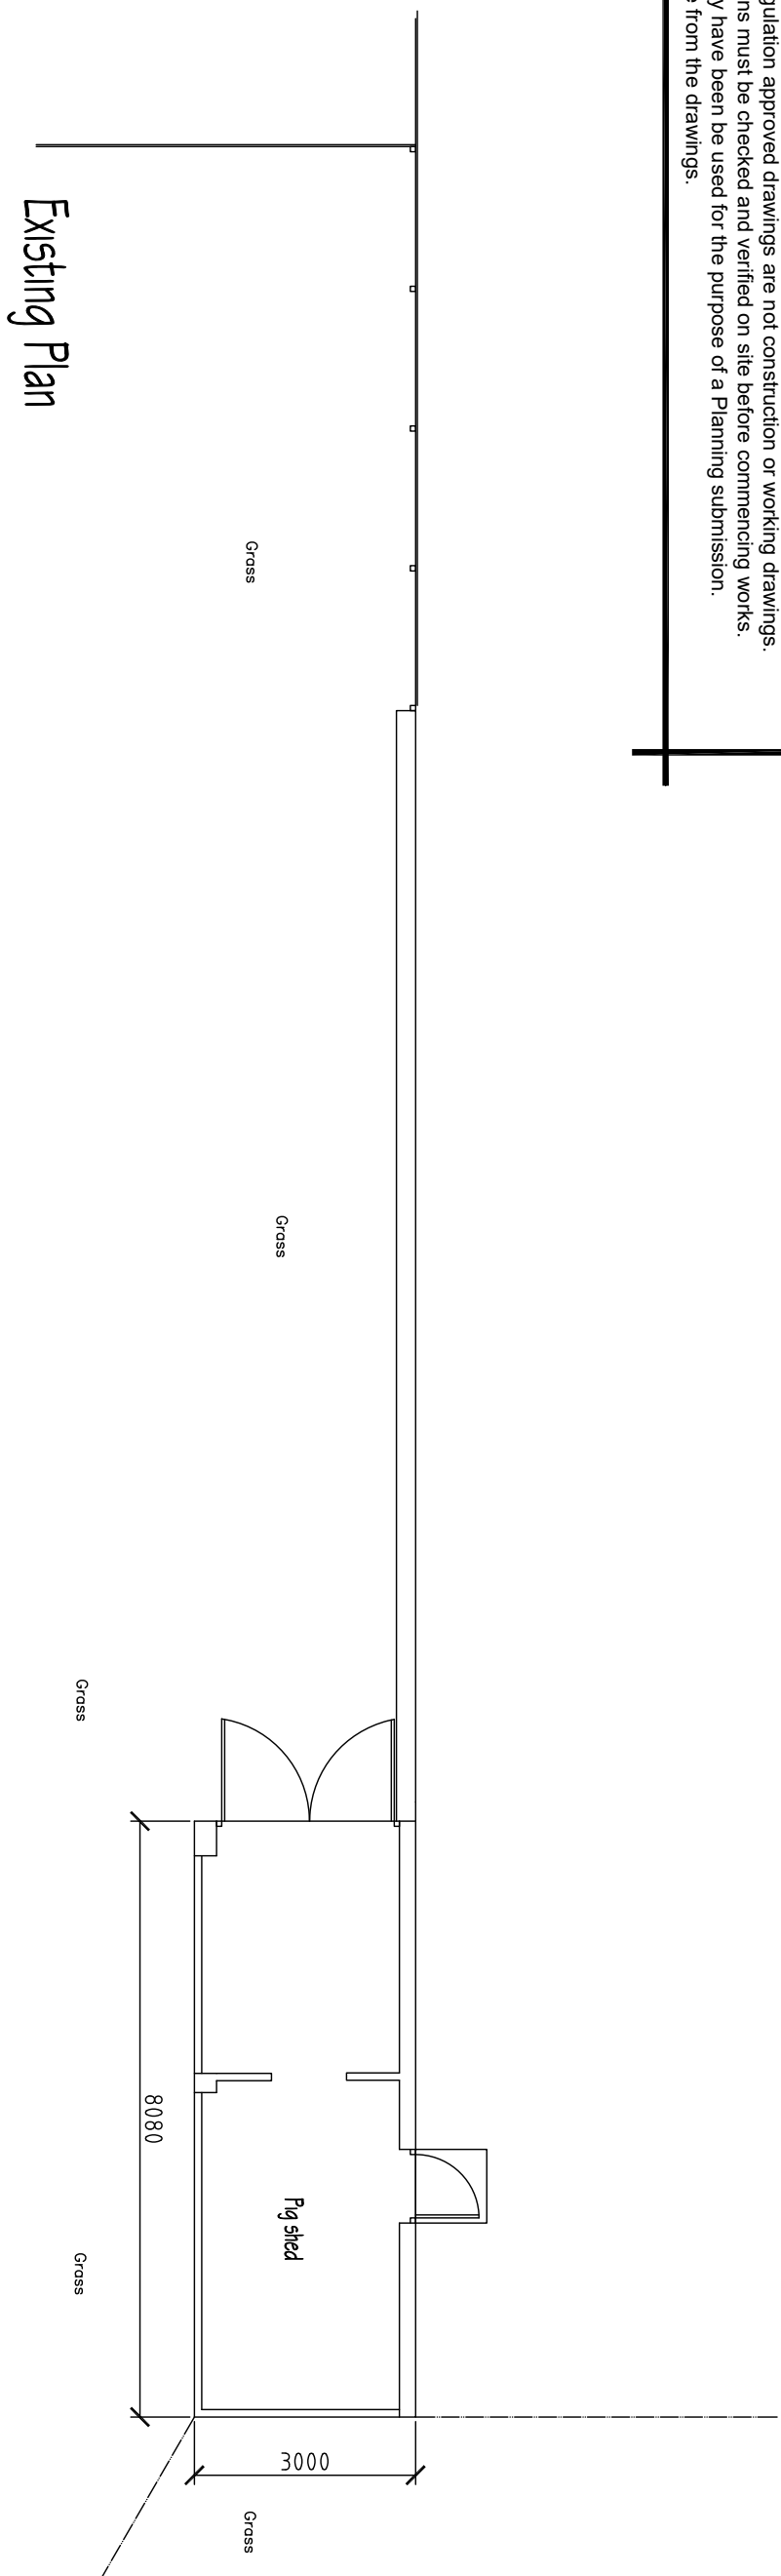


Existing North Elevation



Existing West Elevation

Proposed West Elevation

Proposed North Elevation

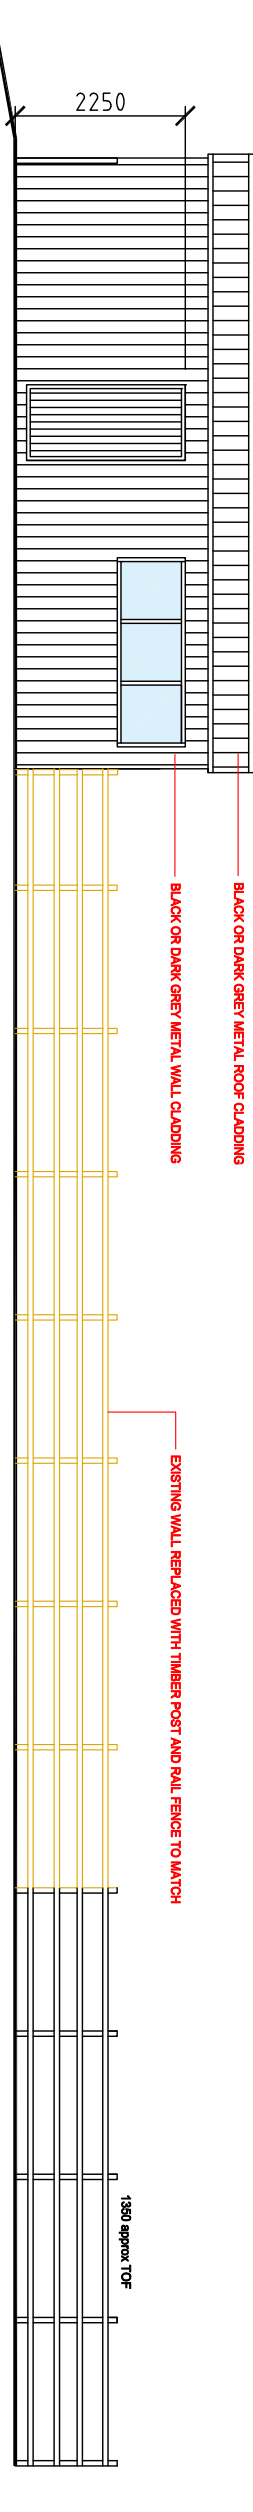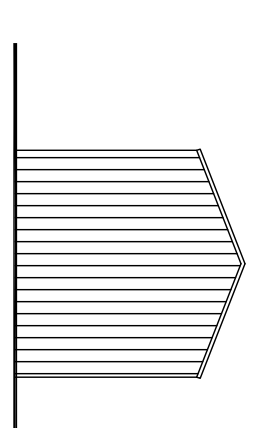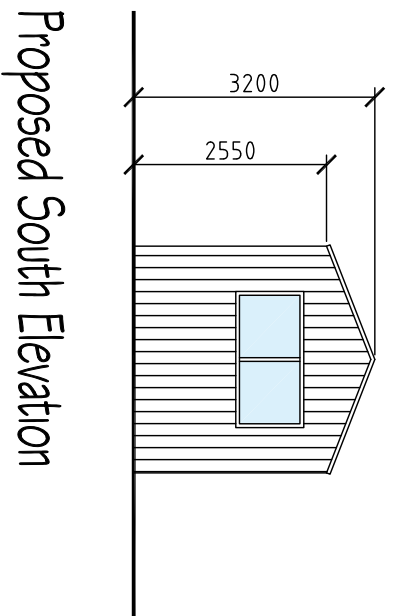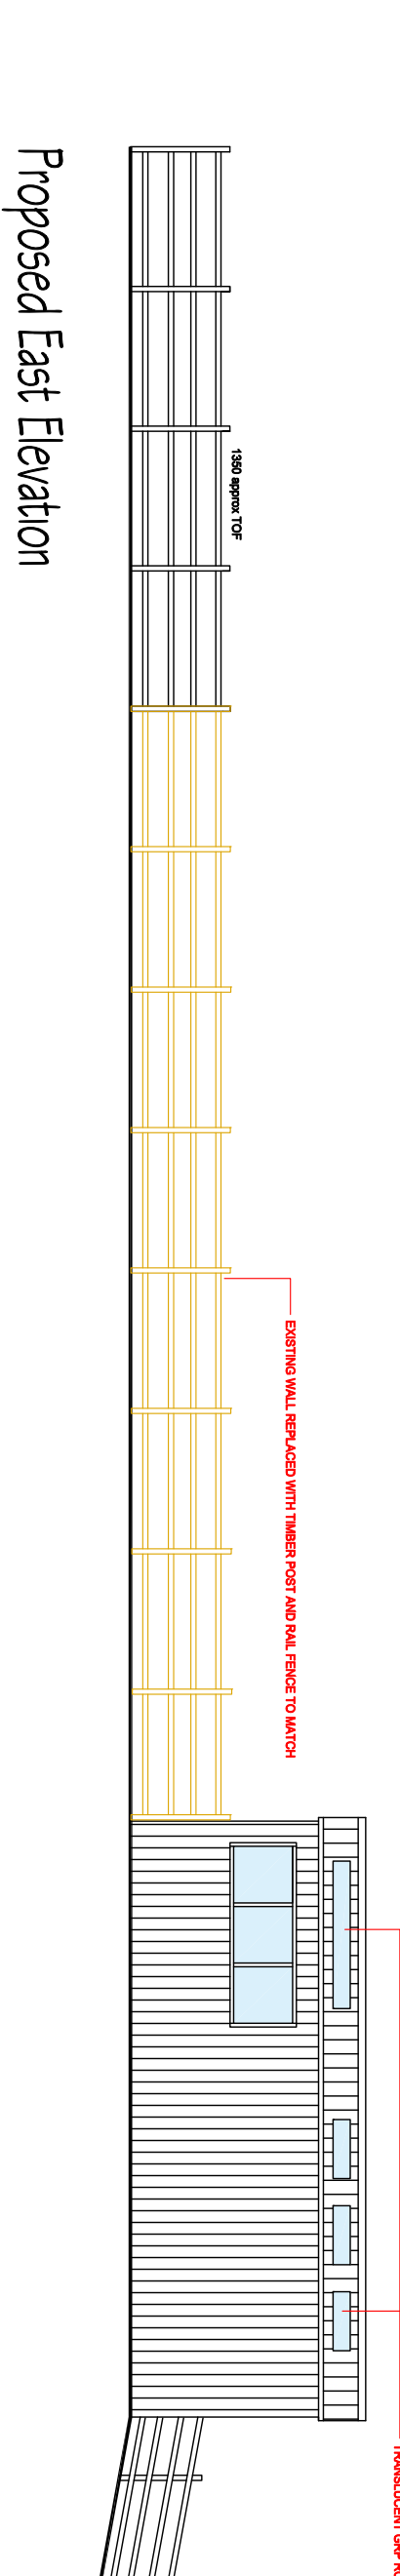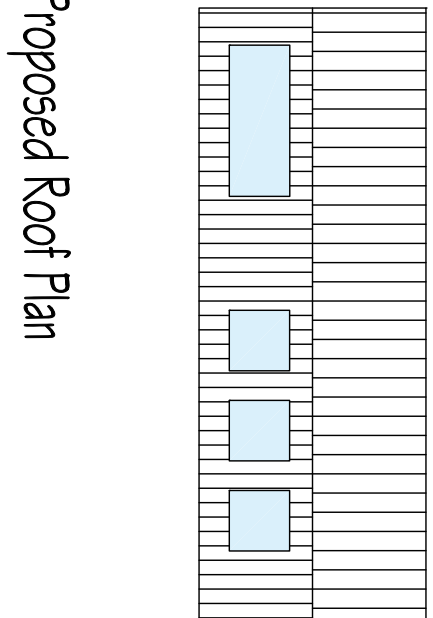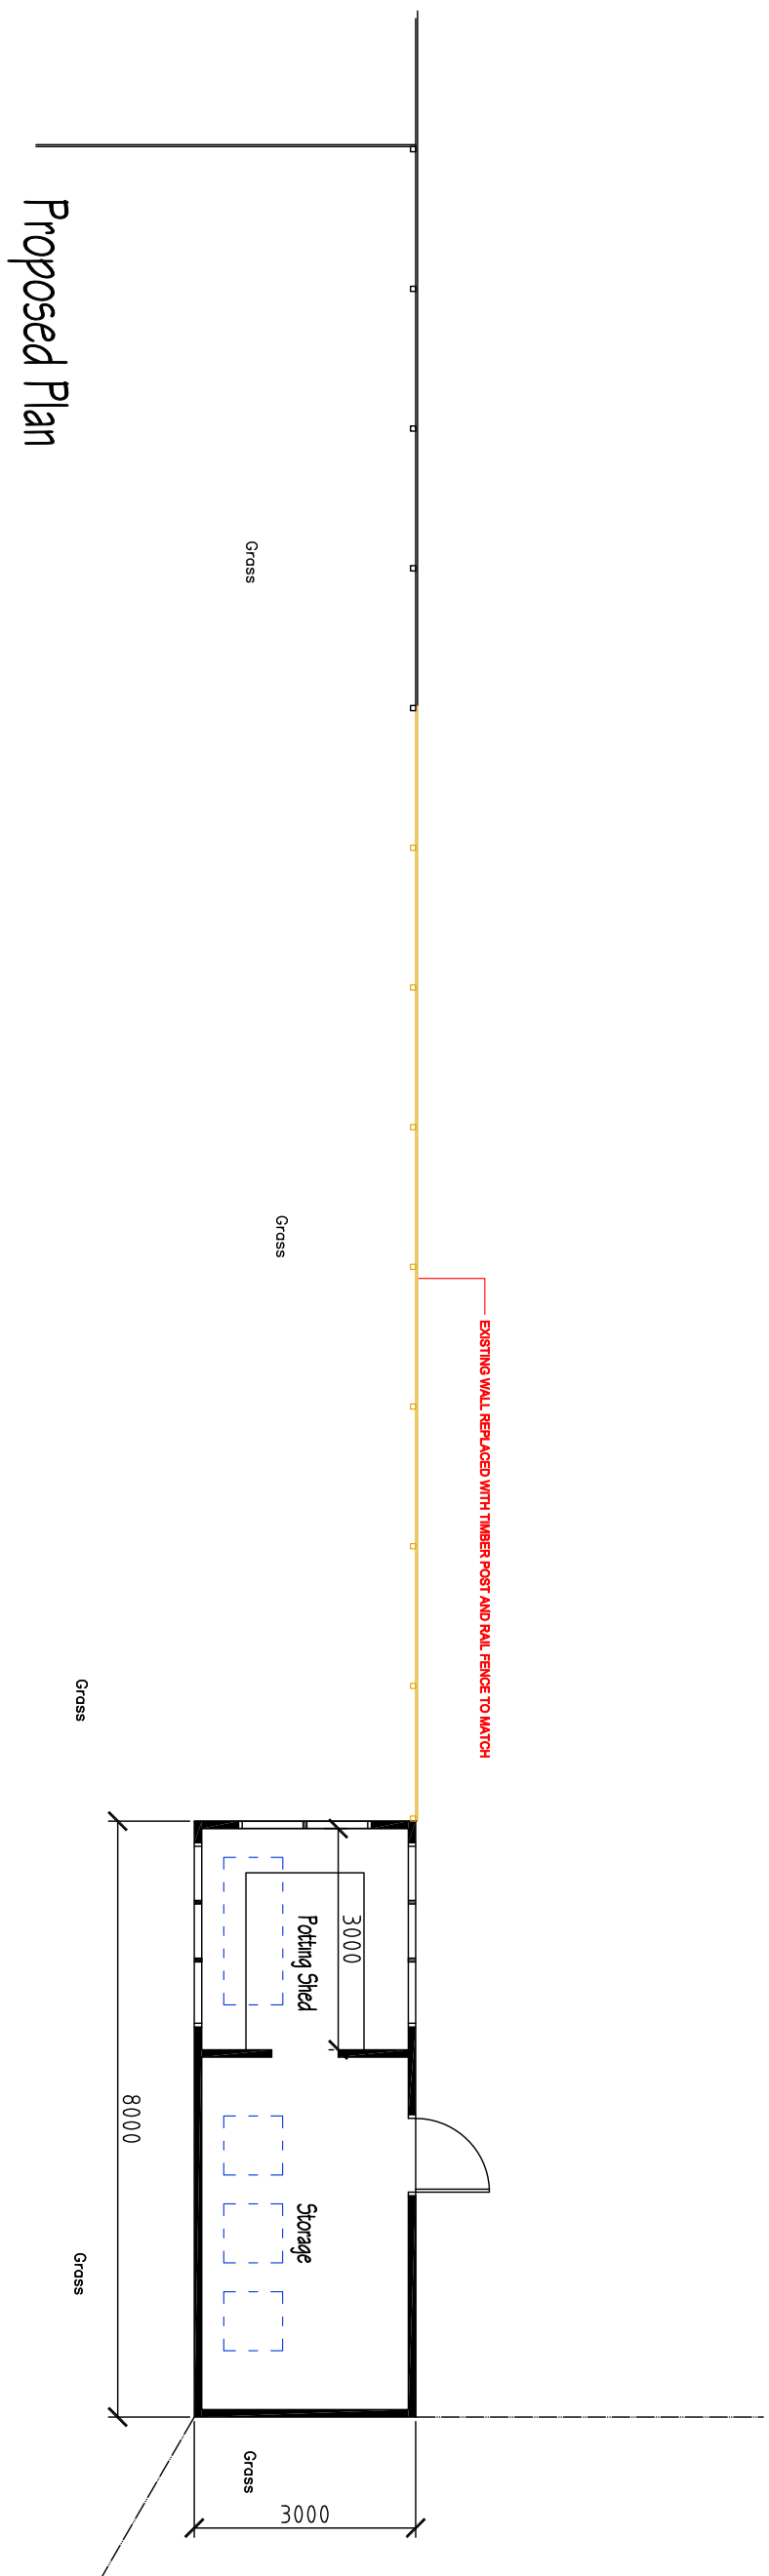

0 5 metres

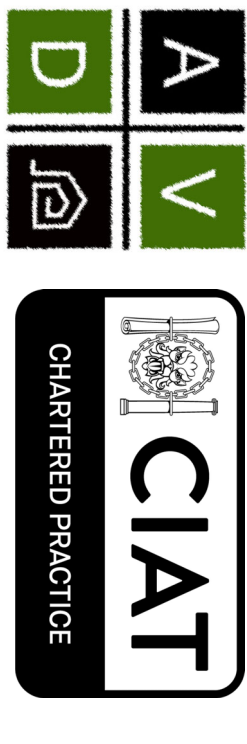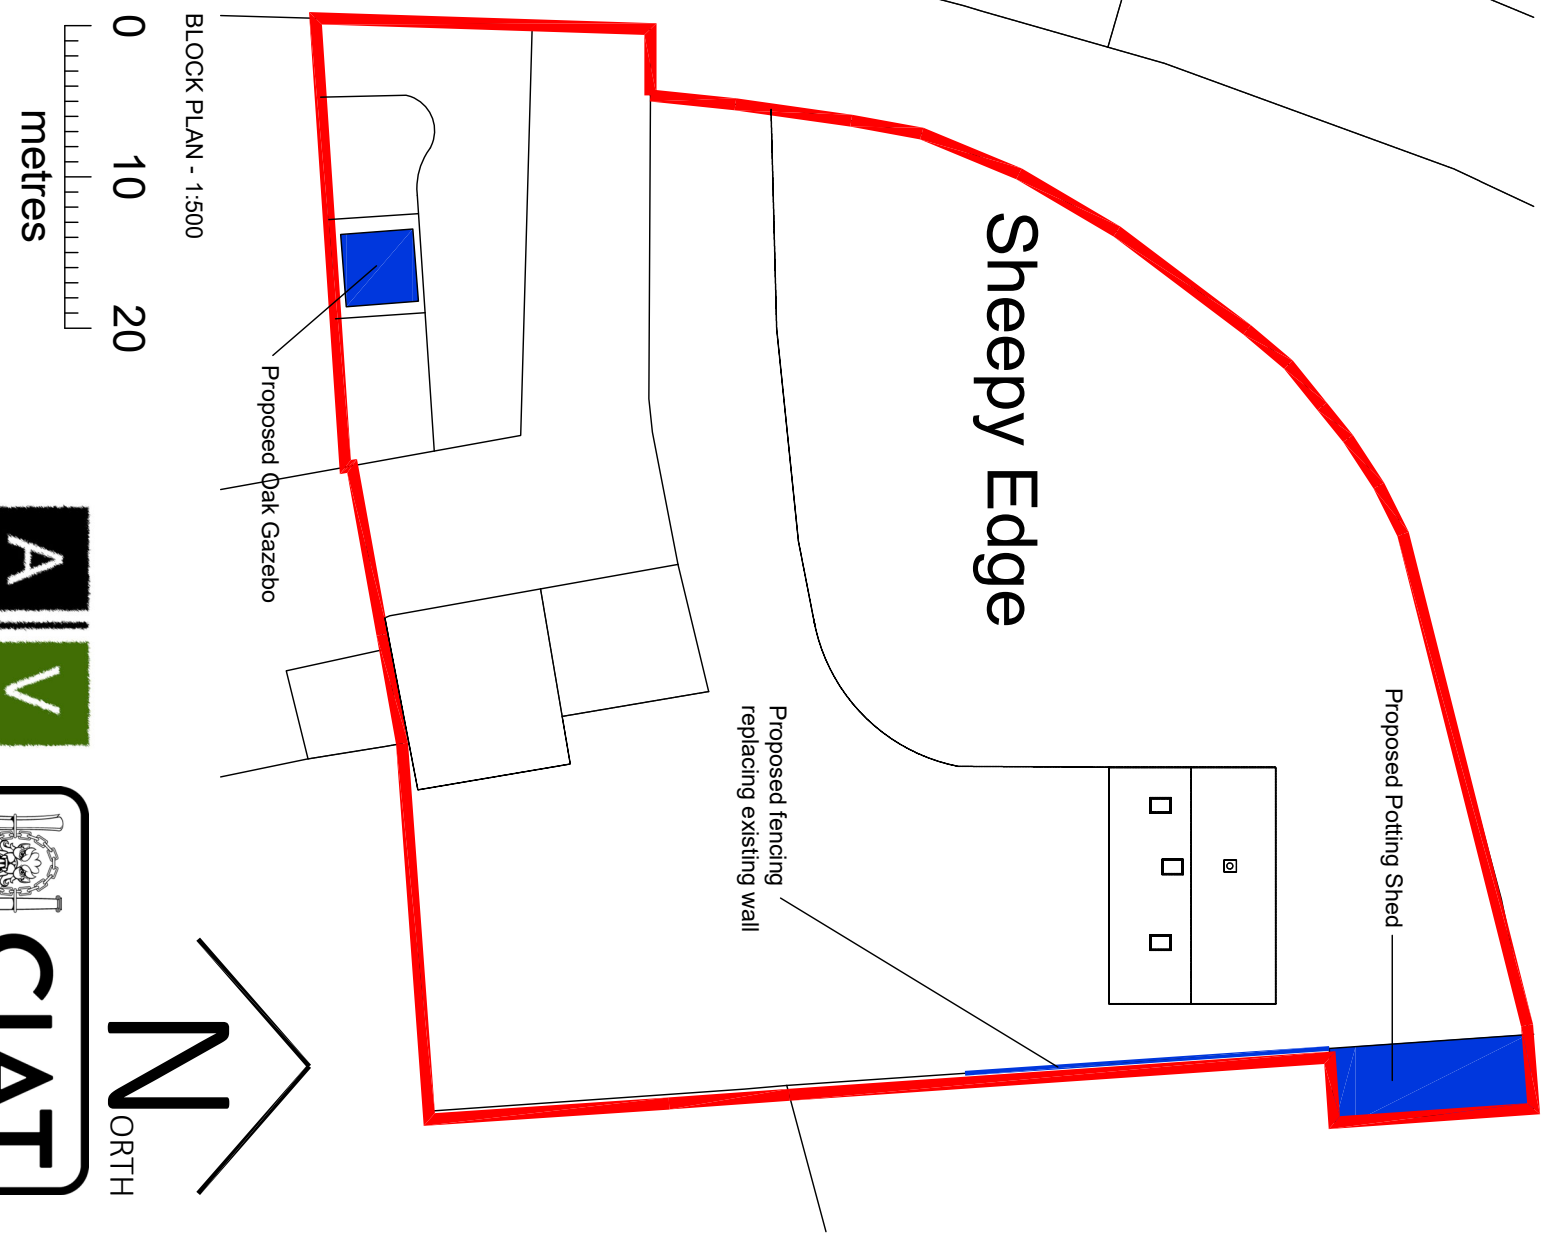

Architectural Vistadesigns Ltd
a: The Padlock, 118 Padlock Way, Hindley, Leics LE10 0BZ
m: 0785 458 2584 t: 01455 698 839
w: www.architecturalvistadesigns.co.uk
e: studio@architecturalvistadesigns.co.uk
Client: Michael Tock
Dwg Status: PLANNING
Project: Proposed Potting shed and Oak Gazebo at
Sheepy Edge, Welborough Road, Sheepy parva CV9 3RF
Scale: 1:100, 1:500 & 1:1250 @ A1
Date: 25.02.2026
Drawn By: map
Dwg No. AVD-939-WRS-PL01 A