


Proposed Floor Plans

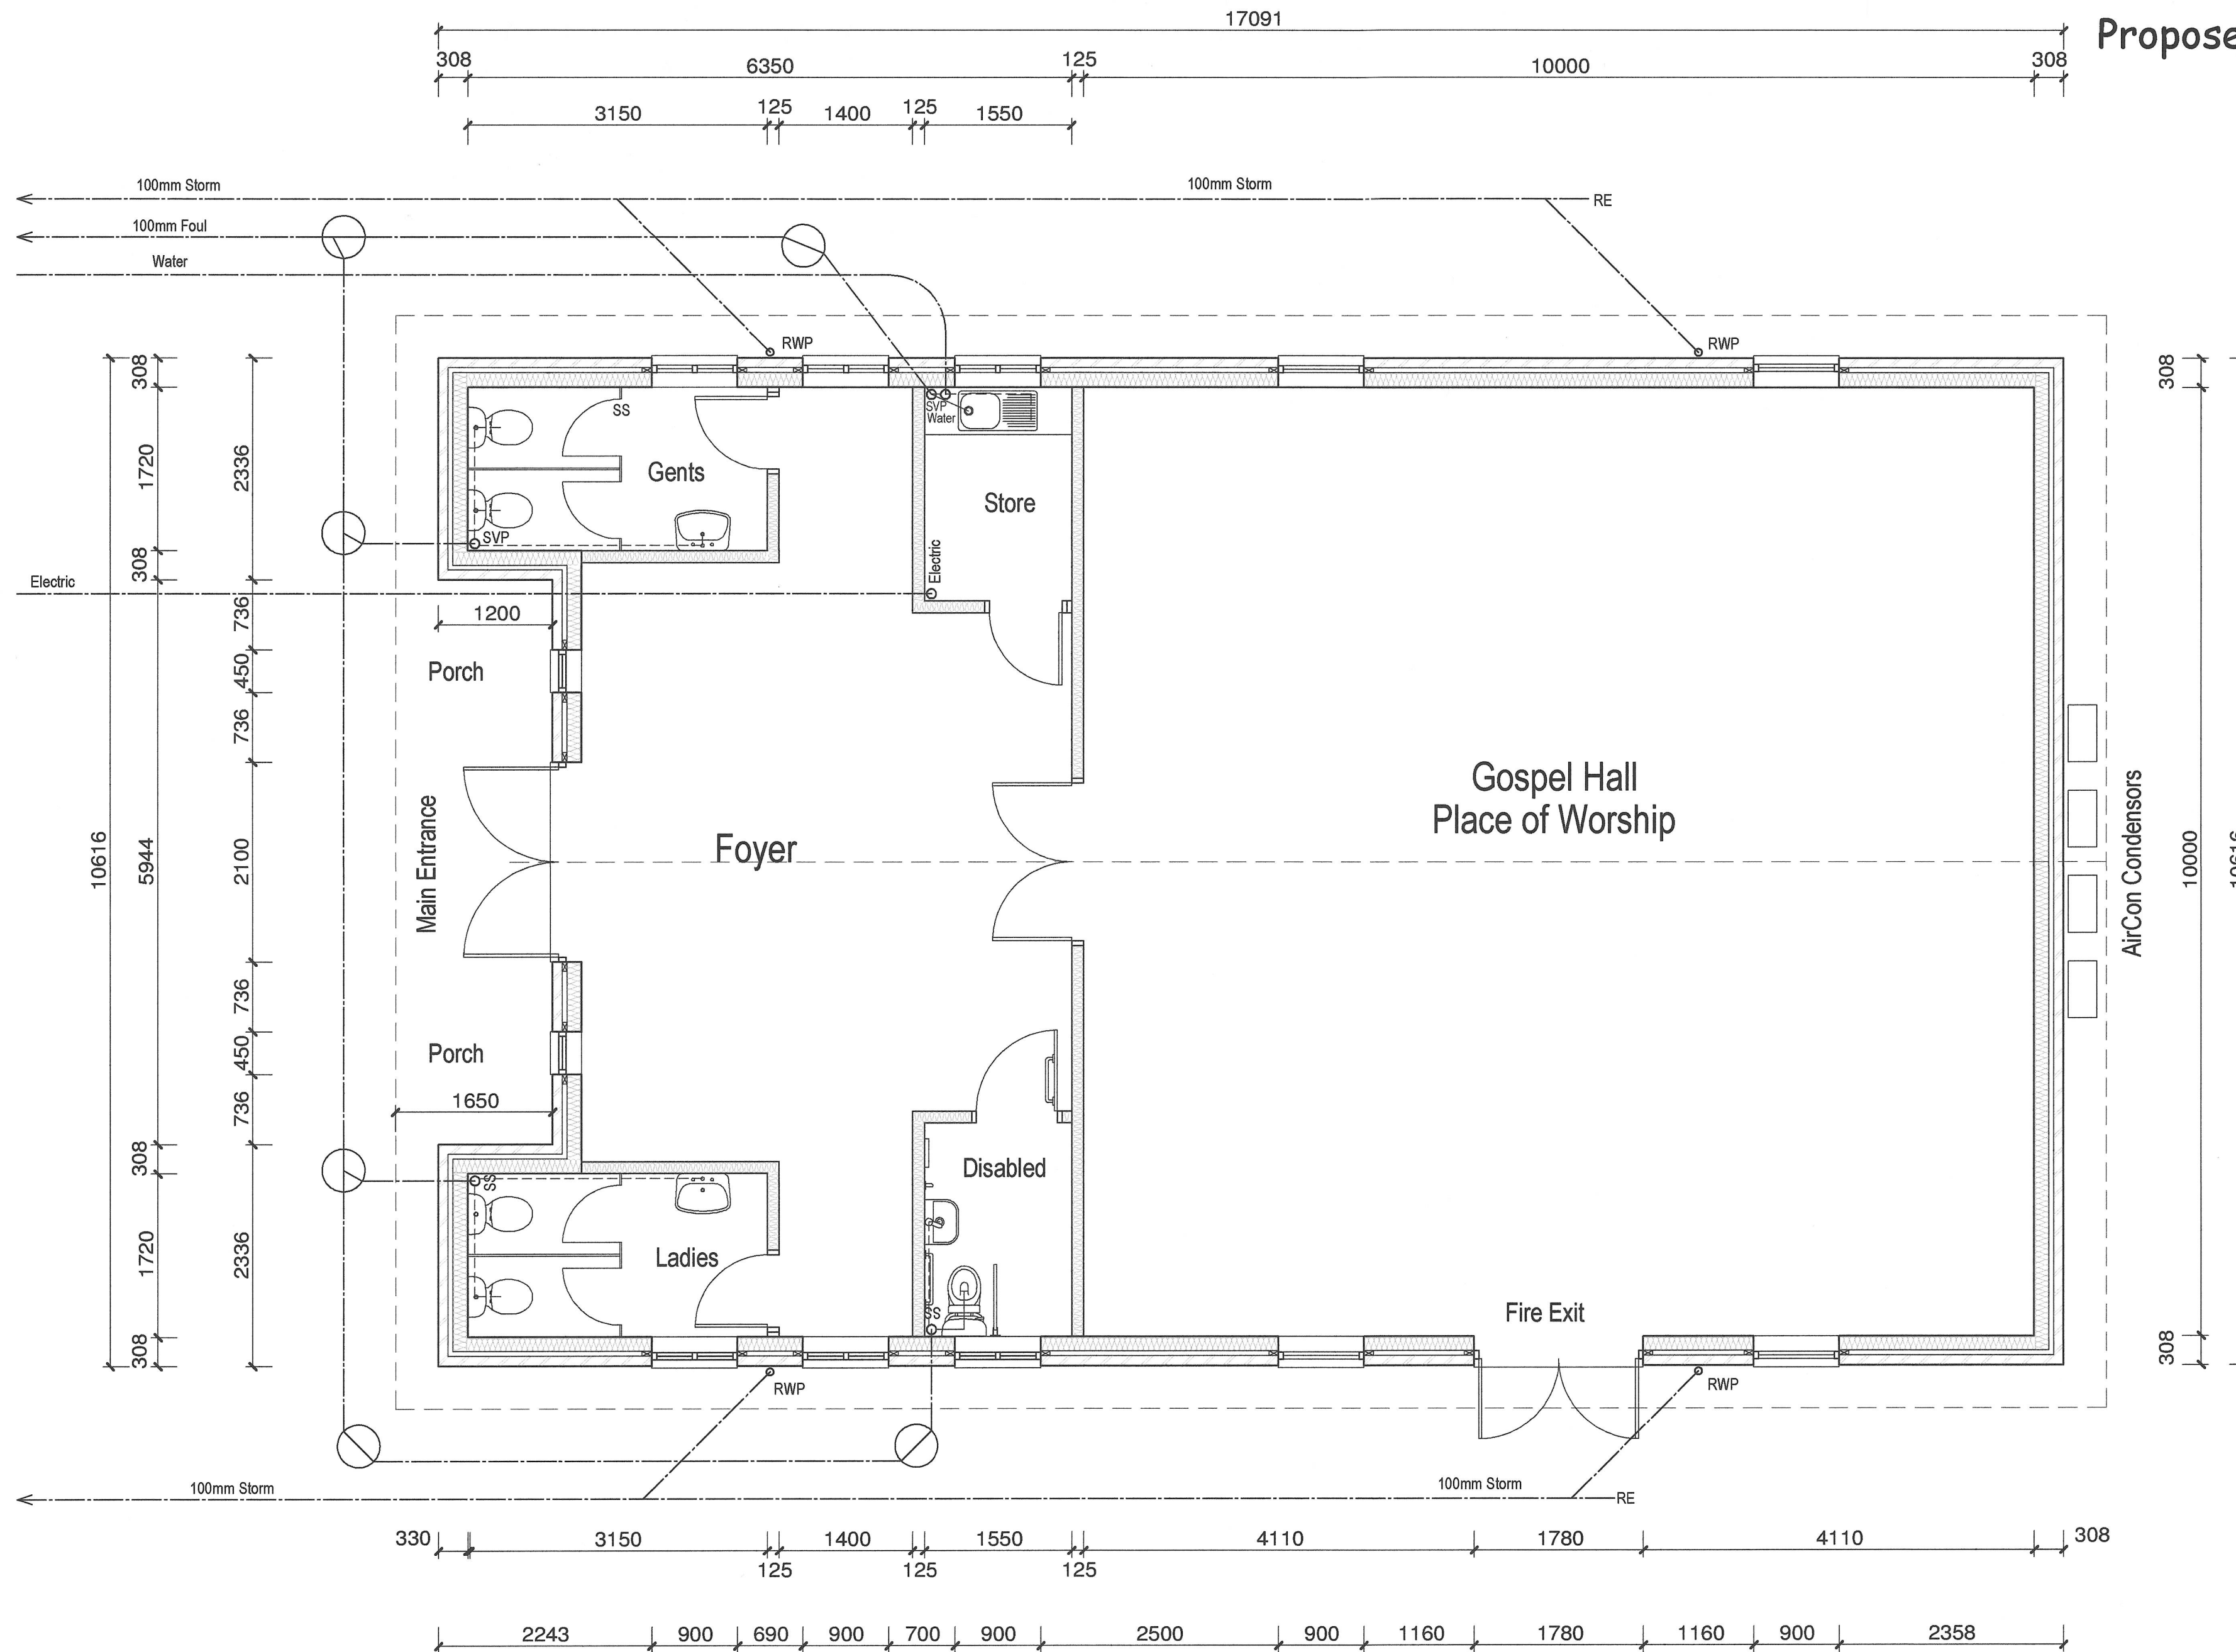

Basic Overall Details:

Room Size: 10m X 10m internally
 Building Dims: 17.09m x 10.62m
 Footprint: 174.30m²

Drawing Coyright of The Church & Gospel Halls Trust.

Proposed 10 x 10m Gospel Hall
 ... Front Entry

Floor Plan

Scale: 1:50
 Date: 12-Jul-22

For the

Revisions:
 A - Prelim Issue - 12-July-22

Drawing No:

FE-10-01-A

