




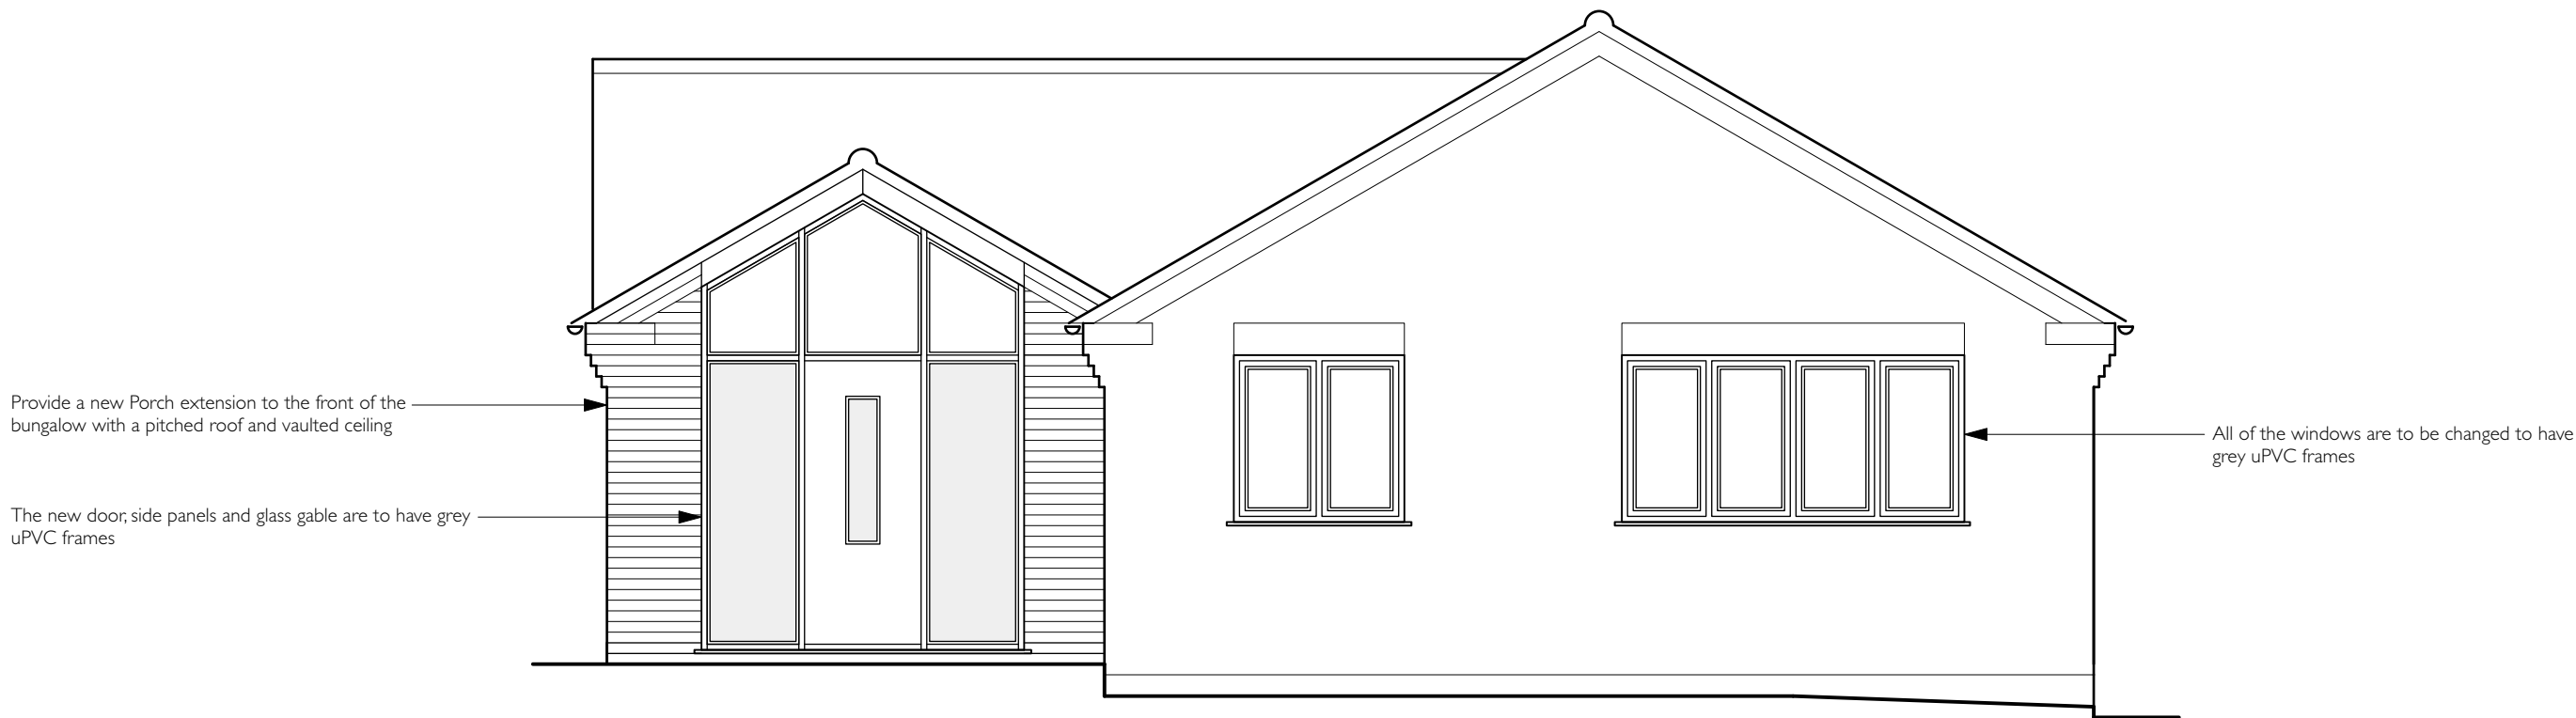


PROPOSED FRONT ELEVATION

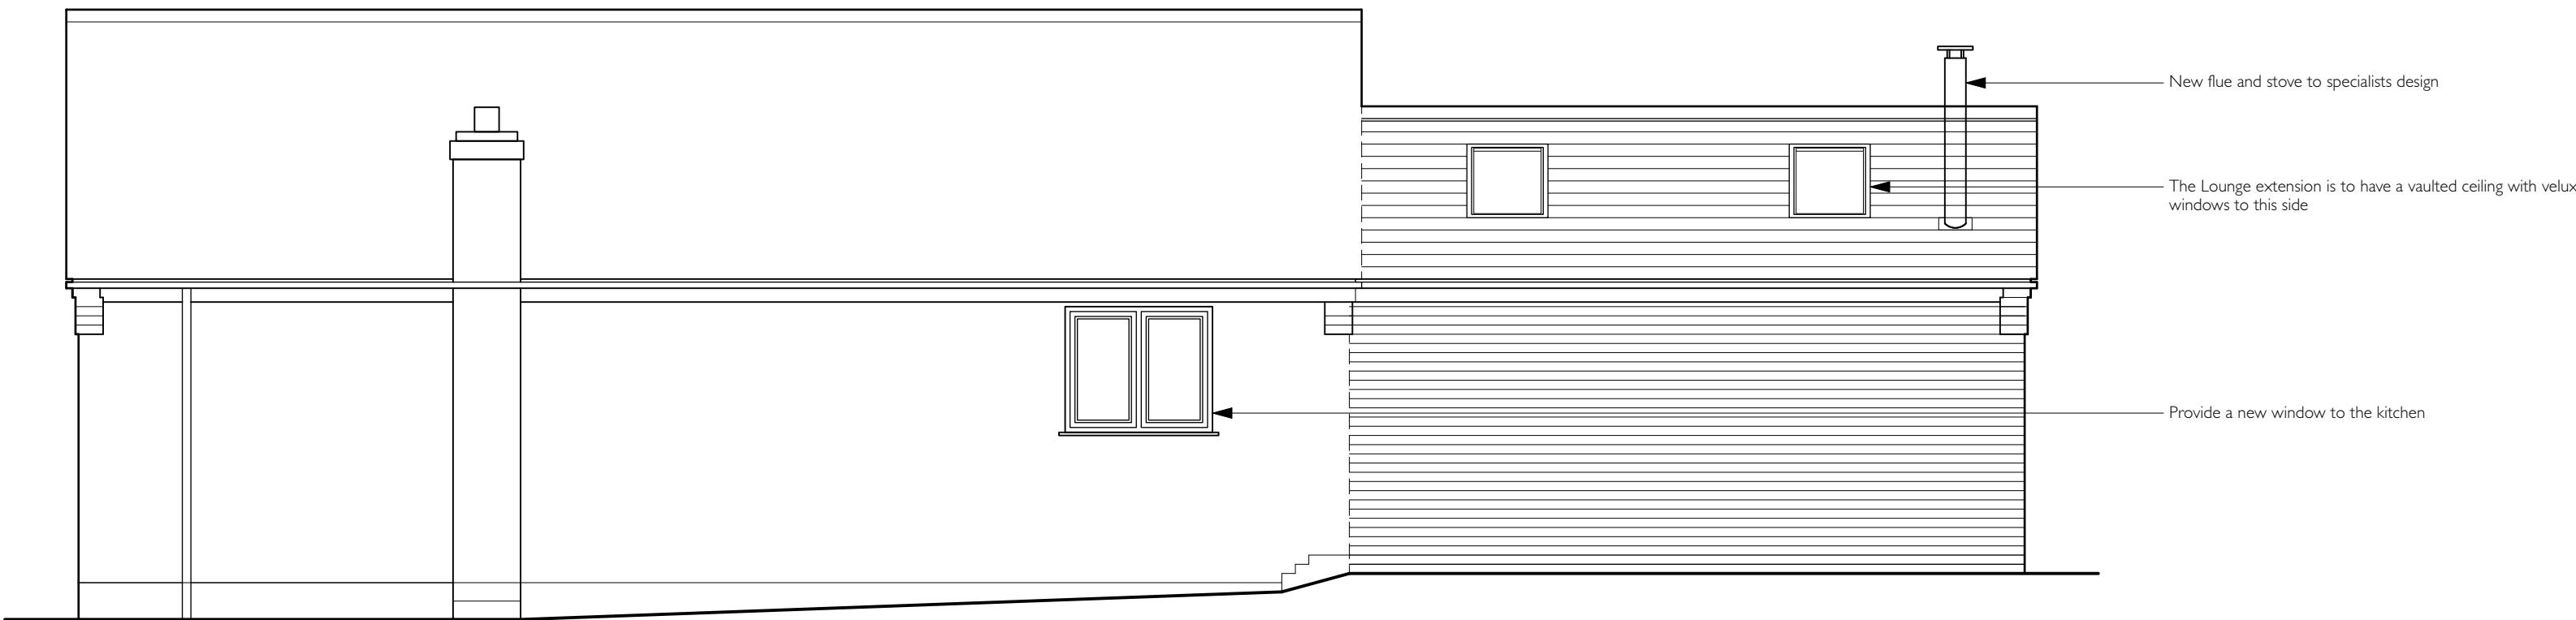


PROPOSED SIDE ELEVATION

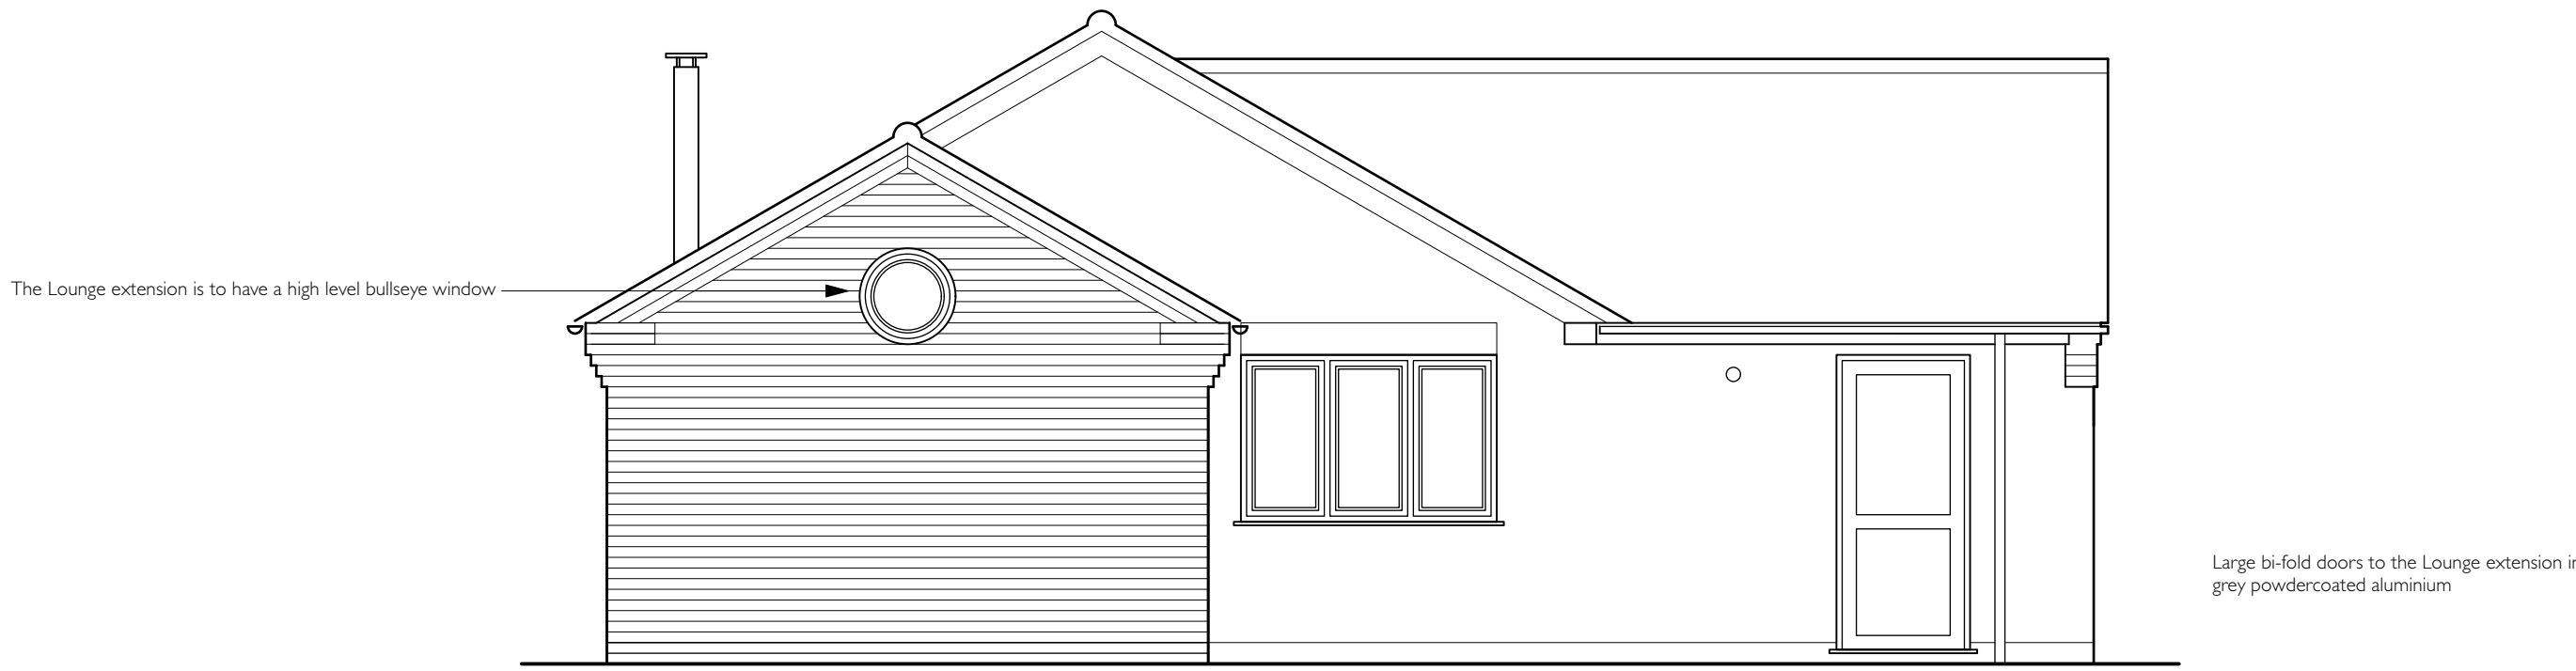

PROPOSED REAR ELEVATION

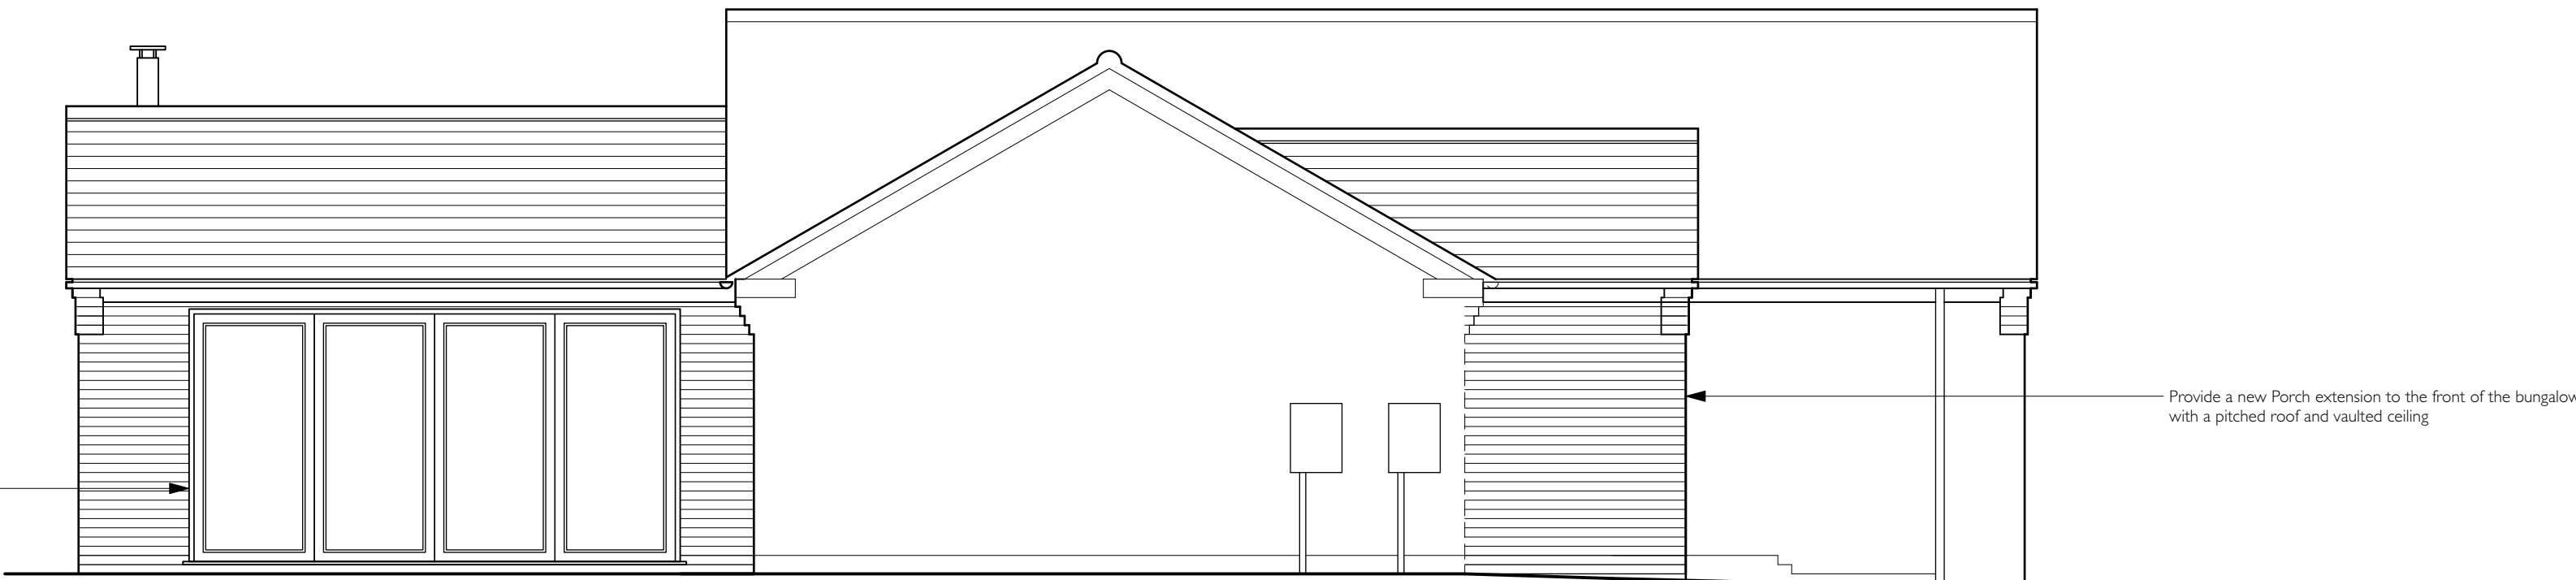

PROPOSED SIDE ELEVATION

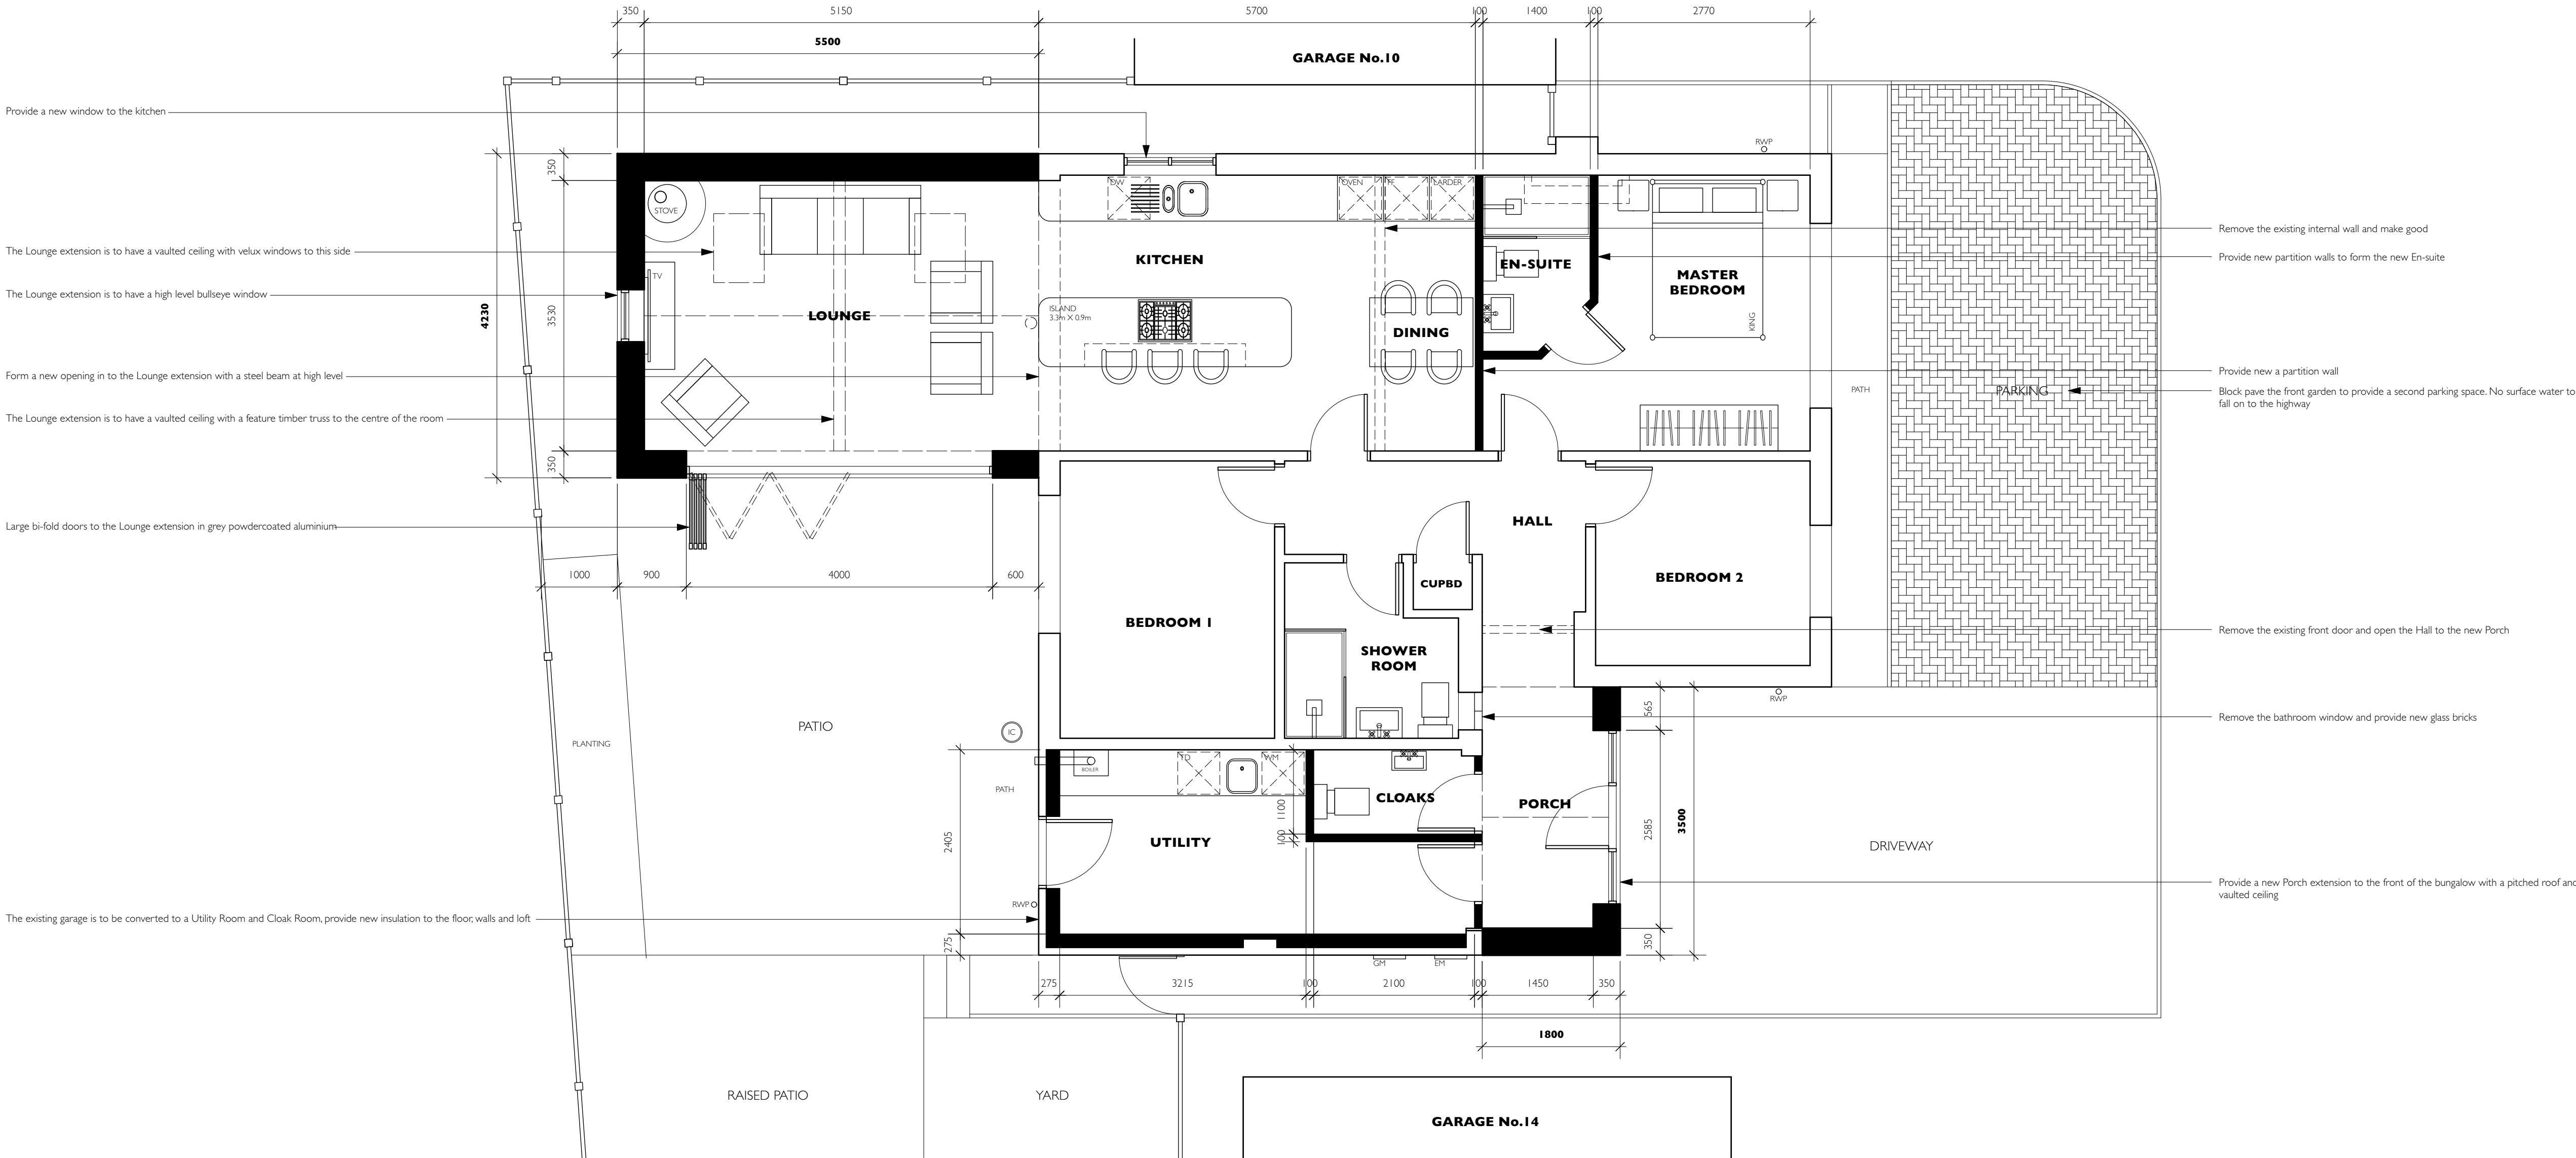

PROPOSED GROUND FLOOR PLAN

REVISIONS			
DRAWING TITLE	PROPOSED PLAN & ELEVATIONS OPTION TWO		
PROJECT NAME	PROPOSED SINGLE STOREY REAR EXTENSION & INTERNAL ALTERATIONS 12 SMITHY CLOSE, BARLESTONE, CV13 0HG		
DRAWING NUMBER	23024-05		
SCALE	A1:1:50 A3:1:100	DATE	31.10.2024
PETER THOMPSON ARCHITECTURAL SERVICES			
T 01455 284921 E MAIL@PETERTHOMPSONADT.CO.UK W PETERTHOMPSONADT.CO.UK A PROVIDENCE HOUSE 49 LEICESTER RD BROUGHTON ASTLEY LEICESTERSHIRE LE9 6QE			
Figured dimensions must be taken in preference to scaled dimensions and any discrepancies or errors are to be referred to PTADT Contractors, sub-contractors and suppliers must verify all dimensions on site before commencing work or producing any workshop drawings. Copyright Peter Thompson			
SCALE BAR AT 1:50			
0 1m 2m 3m 4m 5m			