
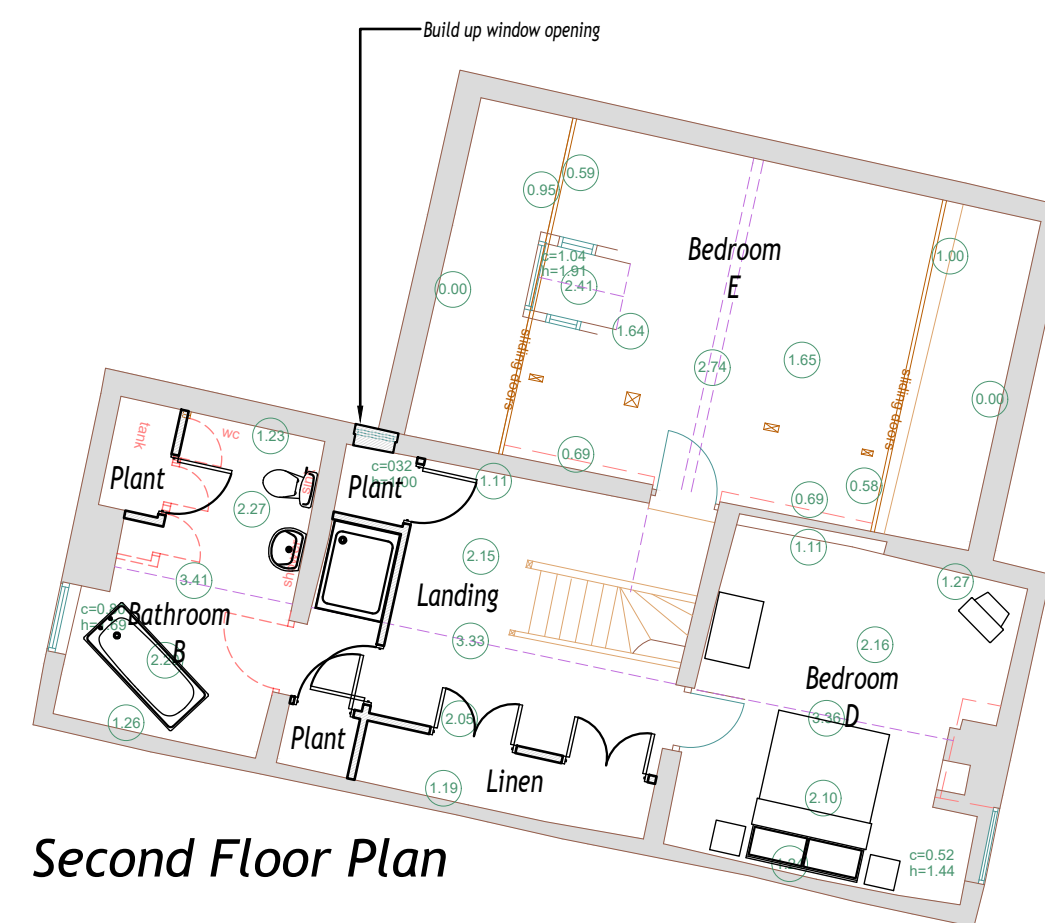


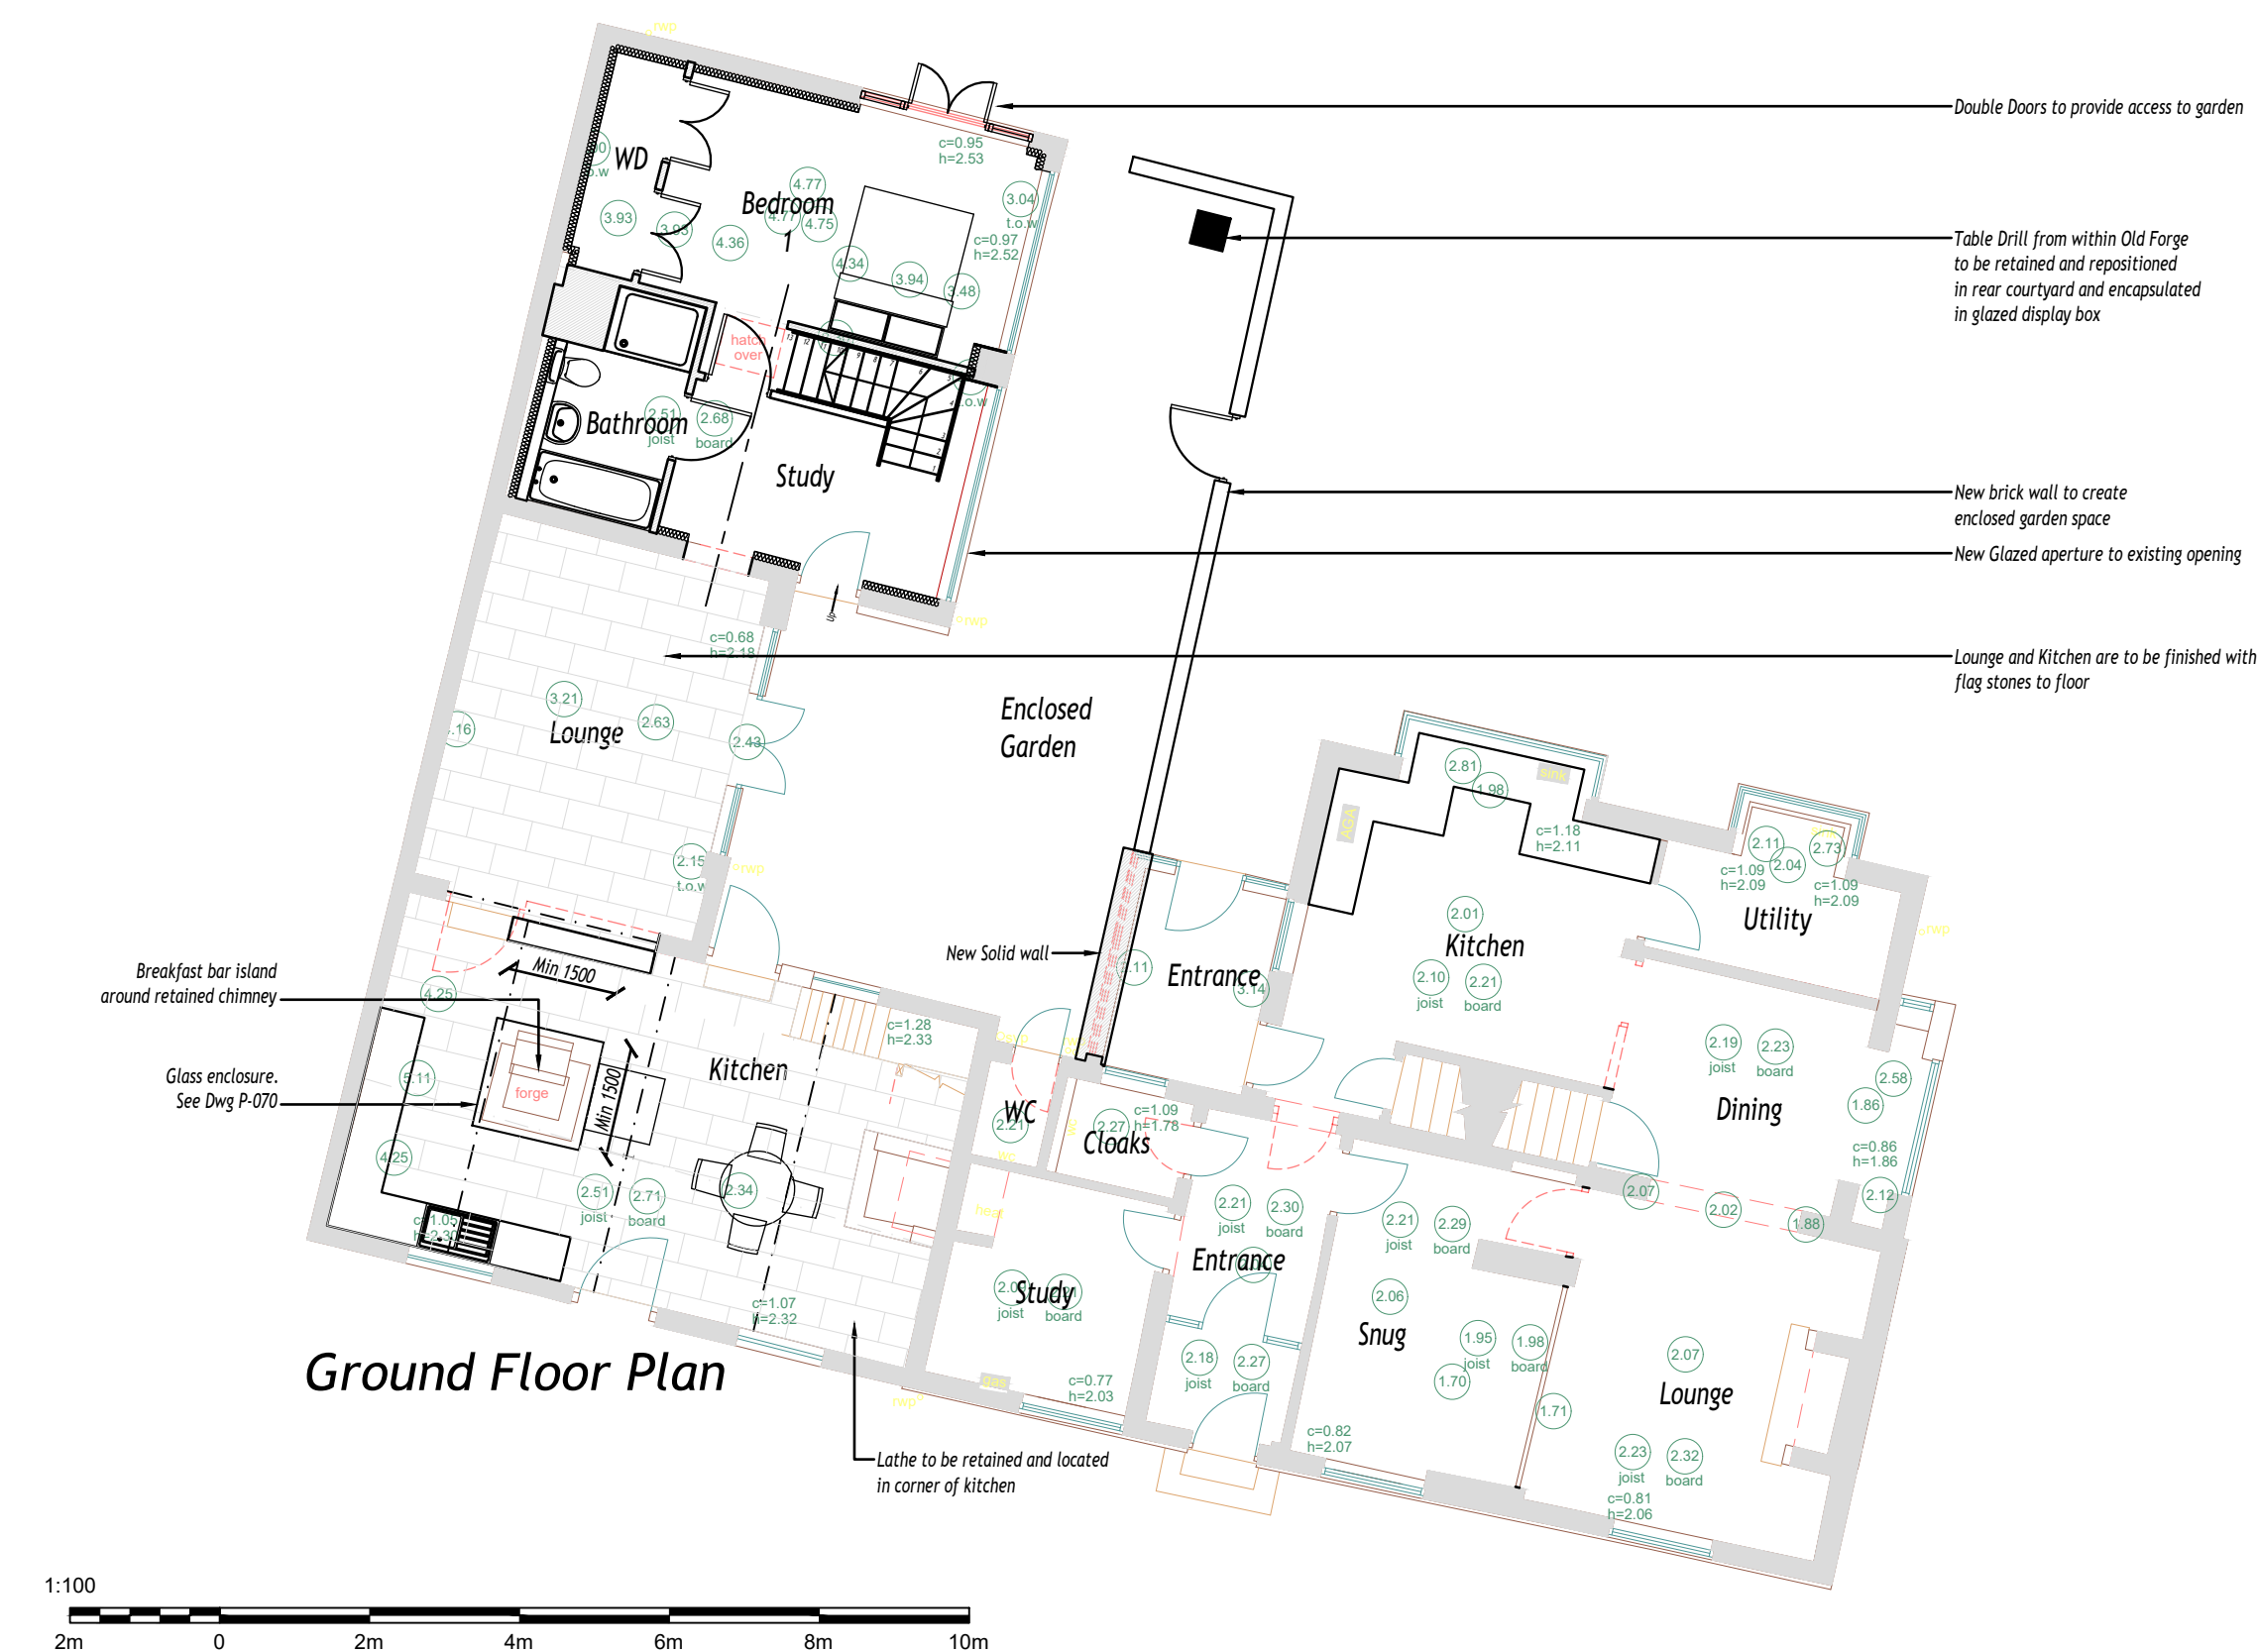

Cross Section 1:50

[illegible]

Client:

Ms M Jacques
The Old Forge
Market Bosworth

Project:

Conversion of the Olde Forge
Park Street,
Market Bosworth

Drawing:

PLANNING
Proposed Floor Plans

Scale:	Drawing By:	Checked By:	Date:
1:100 @ A1	AJC	AJC	Apr '22
Job No:	Cifs Classification	Drawing No:	Rev. No:
21-013	(P-)	P-050	J
CAD Ref:			
Planning_E.dwg			

*This Drawing is a Copyright of CRONIN DEVELOPMENT CONSULTANCY LIMITED
Do Not Scale from this Drawing. Use figured dimensions ONLY. If in doubt ASK!
All dimensions to be checked on site before work commences.
ANY discrepancies are to be reported immediately.
This drawing to be read in conjunction with all Project and Consultants Performance Specifications,
Structural / Civil Engineers drawings / calculations, and any Specialist Sub-Contractors Designed
Element drawings.*