


COPYRIGHT NOTICE:
This drawing is the copyright of the Architects and may not be reproduced or used except by written permission.

Notes
This drawing is to be read in conjunction with all relevant drawings and specifications.
Do not scale from this drawing, use figured dimensions only. All levels and dimensions to be checked on site. All level and dimensional discrepancies are to be brought to the immediate attention of HSP Architects Ltd.
Responsibility cannot be accepted for alterations or deviations from the design without prior acknowledgement of HSP Architects Ltd.
Copyright reserved. This drawing may only be used for the client and location specified in the title block. It may not be copied or distributed to any other third party without prior written consent from HSP Architects Ltd.
Prior to any works commencing on site, the engineer is to be contacted regarding the current status, revision or regulatory approval of the drawing.
All work is to be to the entire satisfaction of the HWC or Local Authority not withstanding anything drawn or indicated on these drawings. All waterworks and materials to be the best of their respective kind and of equal equivalent as the standards given in British Code of Practice. All materials dimensions and levels to be maintained or checked and verified on site before specific areas of work are commenced.
This drawing is to be read in conjunction with clients specifications, engineers requirements and structural engineers design.

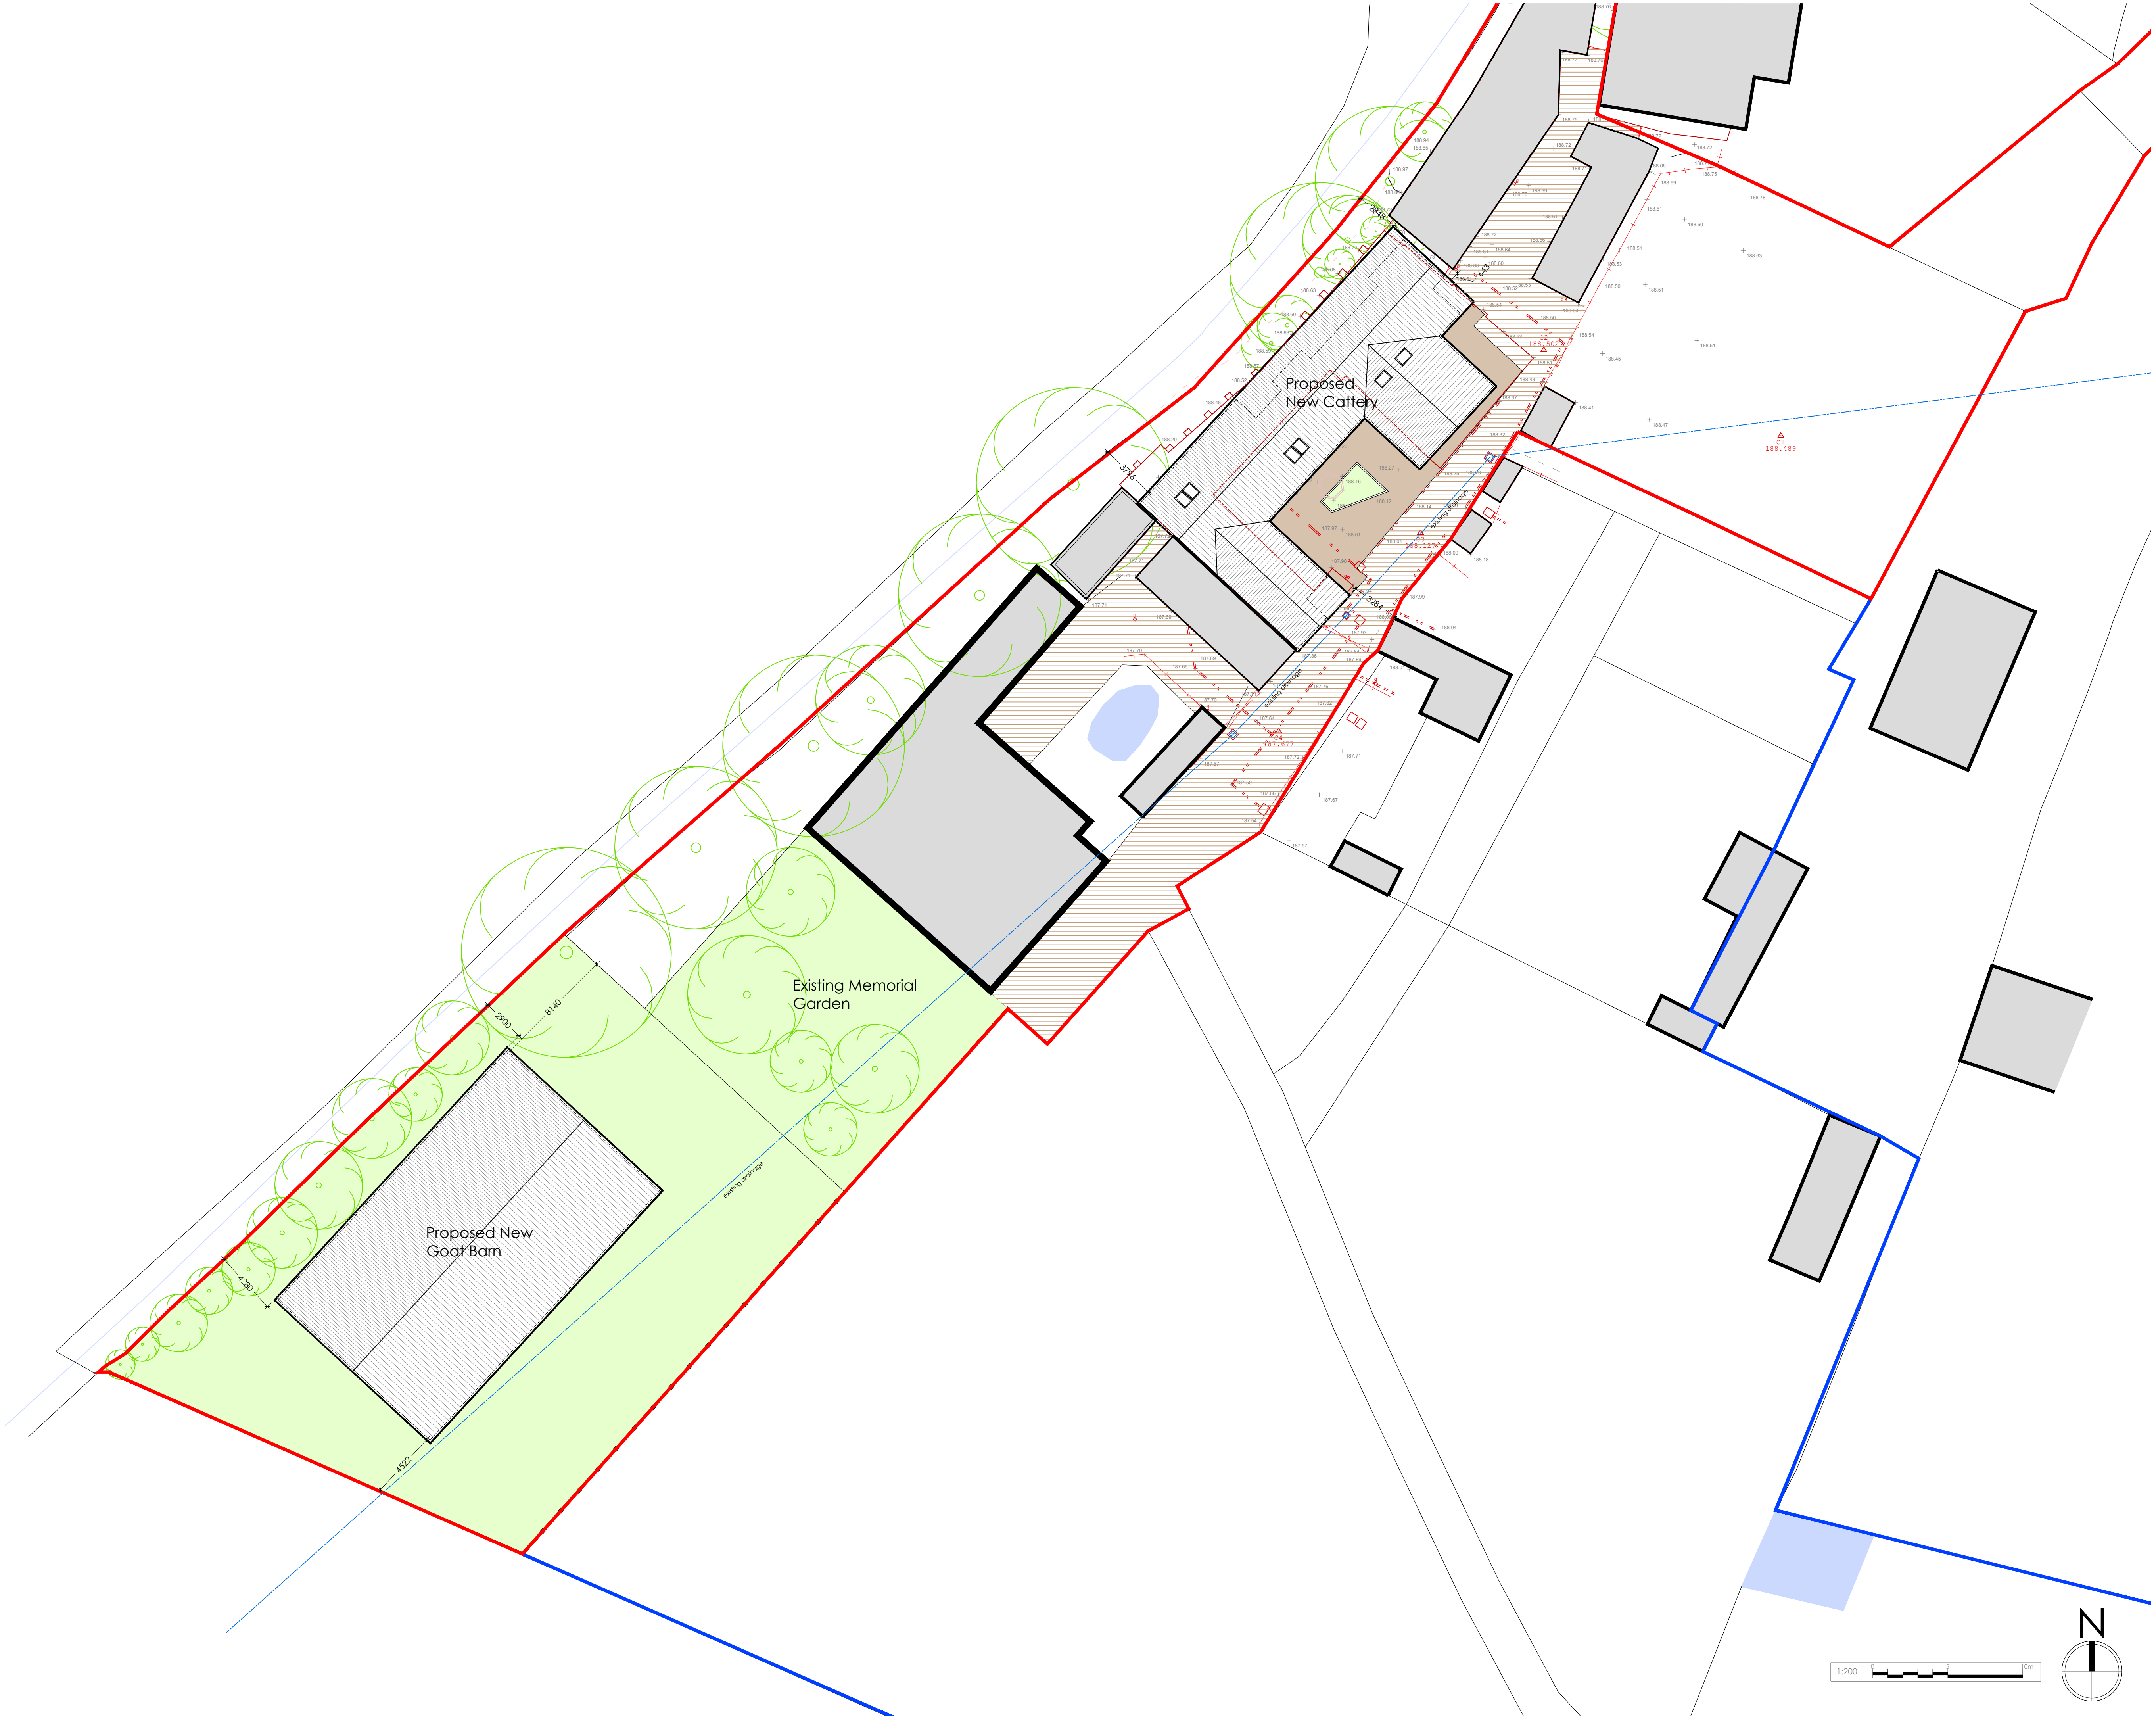

- New Concrete as necessary
- Existing Concrete
- Site Boundary

06/11/2023 KES/MCP Rev. P1: Planning Issue.

Revision Notes:
Drawing Status.

PLANNING

hssp
architects

Pera Business Park, Nottingham Road
Melton Mowbray, LE13 0PB

Telephone: 01664 563 288 Fax: 01664 563 360
E-Mail: info@hssparchitects.co.uk Web: www.hssparchitects.co.uk

Project:
Redgate Farm Animal Sanctuary
233 Shaw Lane, Markfield
Leicestershire
LE67 9PW

Title:
Proposed Site Plan

Scale: 1:200	Drawn: MCP	Checked: -	Date: Sept 2023
Drawing No: 8860_03_01		Revision: P1	

HSSP A1