




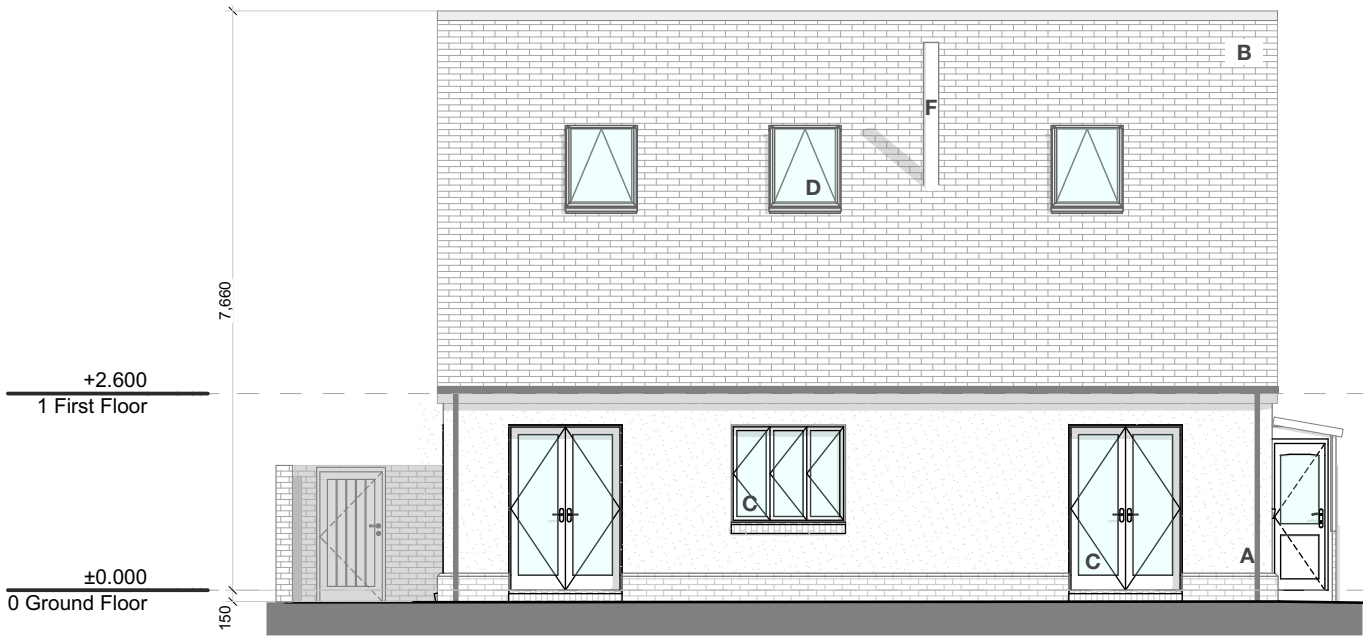

0104 Proposed North Elevation 1:100

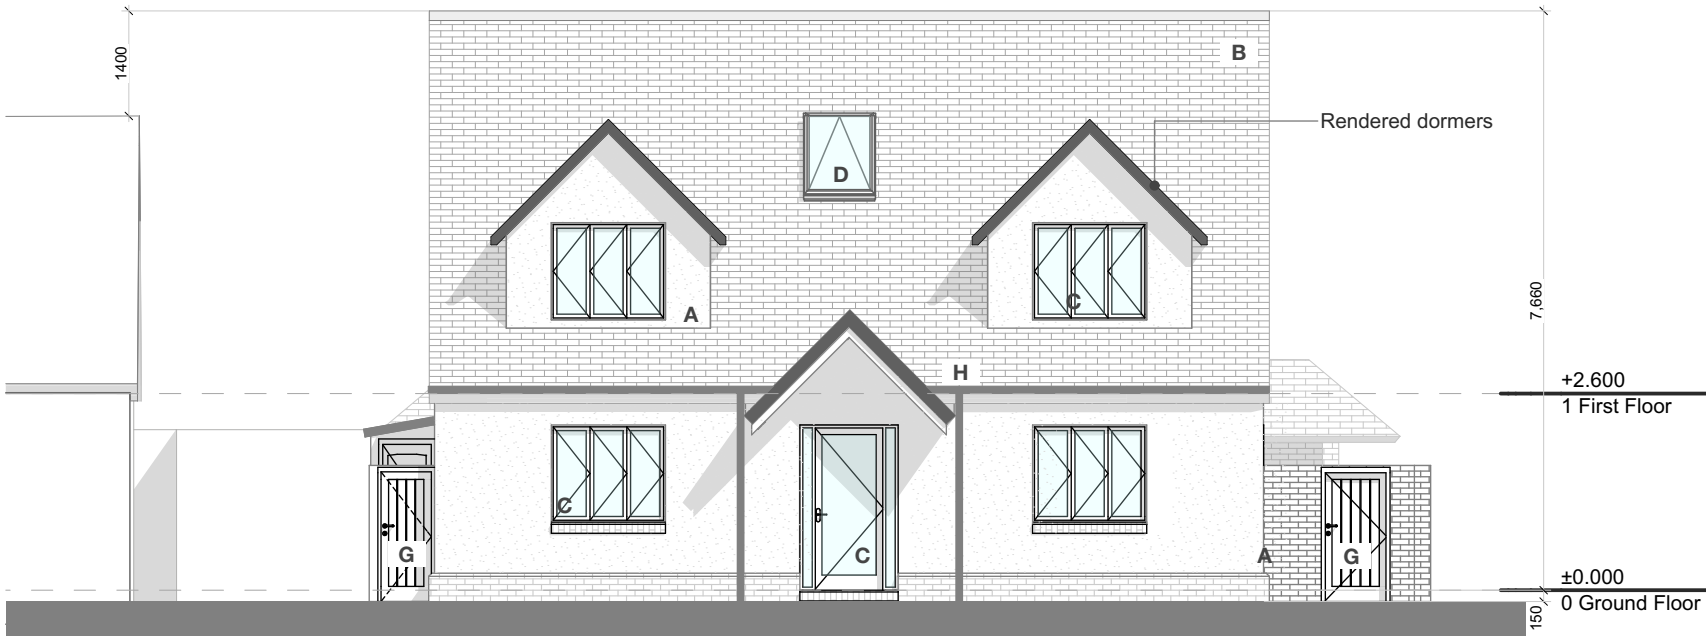

0104 Proposed South Elevation 1:100

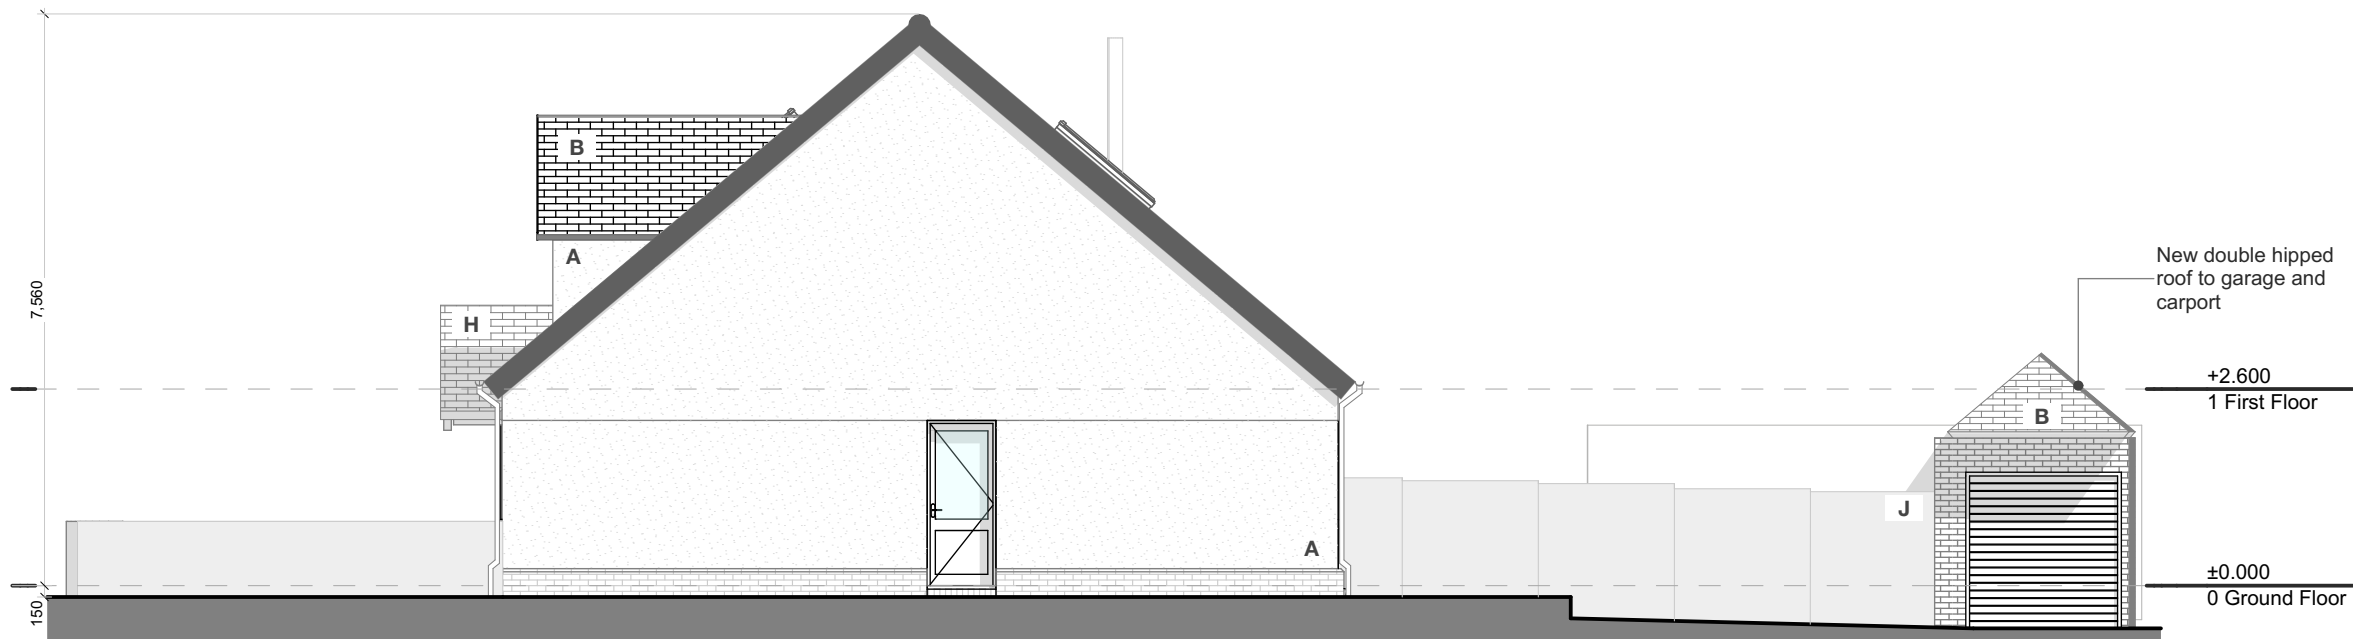

0104 Proposed East Elevation 1:100


External Materials

- A** Lightly textured render above brick plinth
Colour: Off white / Cream
- B** Roof - Plain, flat clay grey roof tiles, black gutters and downpipes
- C** Windows & doors
UPVC frames with blue brick sills
OG - Denotes obscure glazing where overlooking neighbouring properties
- D** Roof Windows
Aluminium frame grey roof windows to match roof tiles
- E** Brick garden wall
- F** Log burner flue
- G** Aluminium powder coated gate
- H** Entrance canopy with tiles to match main roof
- J** Timber fence



0104 Proposed West Elevation 1:100

Scale (m) 1:100

 

P02	27/07/2024	1 - Extension East wall moved to 2m from boundary wall, 2 - Garden wall splayed back 45° and 1m at carport entrance 3 - Car parking dimensions added	Ian Mars
P01	14/06/2024	Planning Application Issue	Ian Mars
rev	date	description	Author
project:			
11 Queensway, Barwell, LE9 8AQ			
client:			
Mr & Mrs Blain			
drawing name:			
Proposed Elevations			
Project no:	drawing no:	Revision:	Scale:
2024-01	0104	P02	1:100 @ A3
Do not scale from this drawing, dimensions and levels to be checked on site. All dimensions are in millimetres unless otherwise noted. All levels in metres unless otherwise noted.			