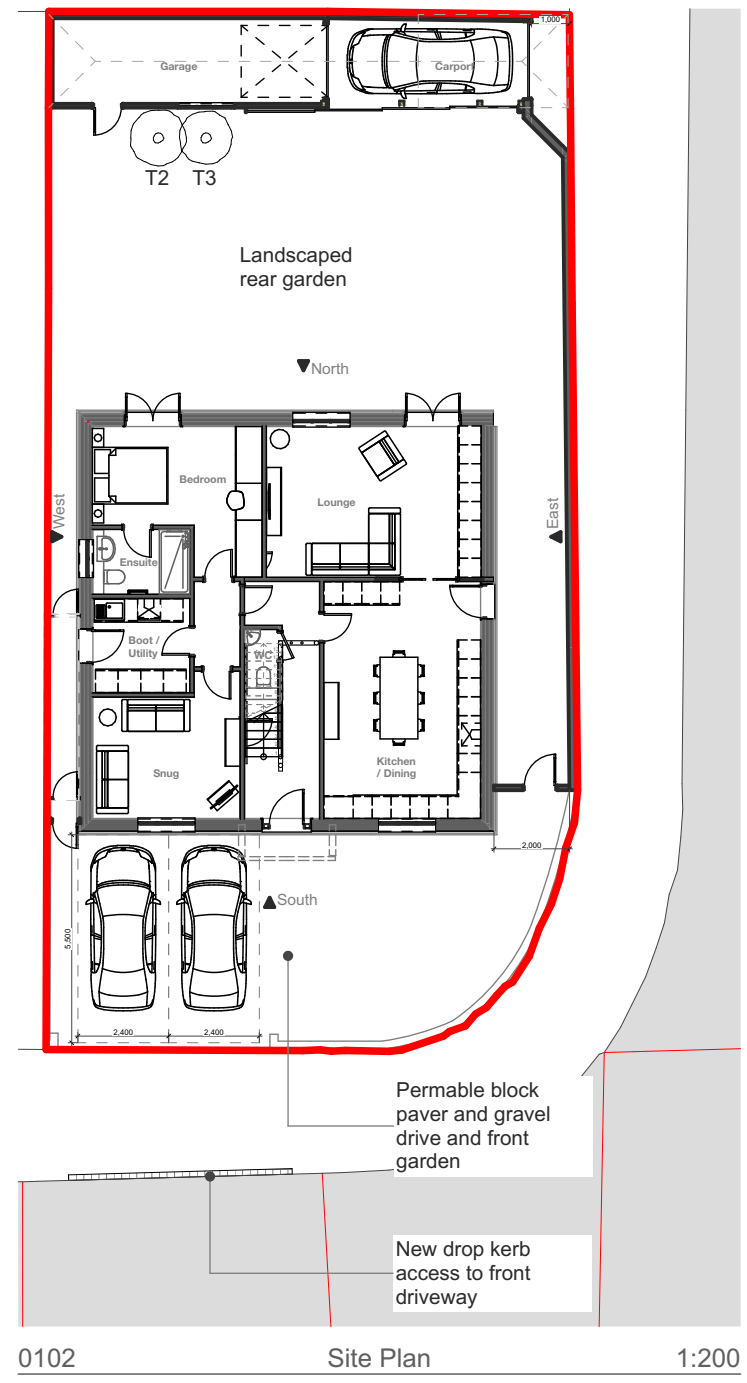
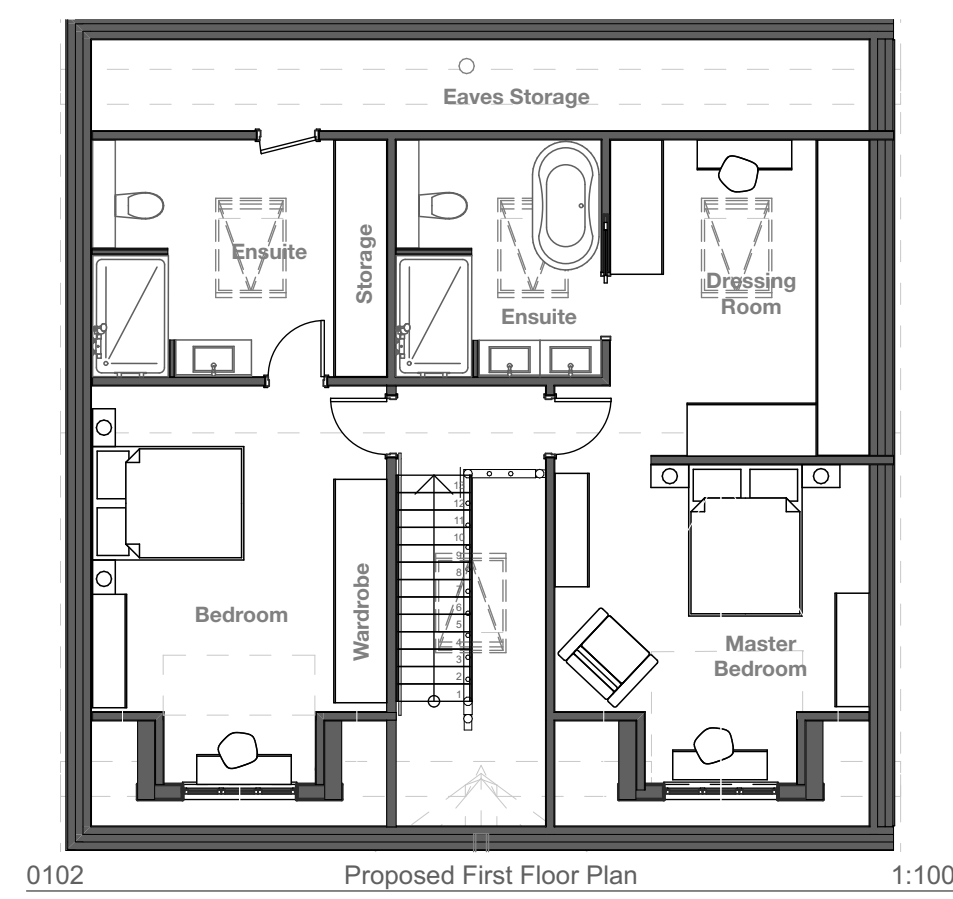
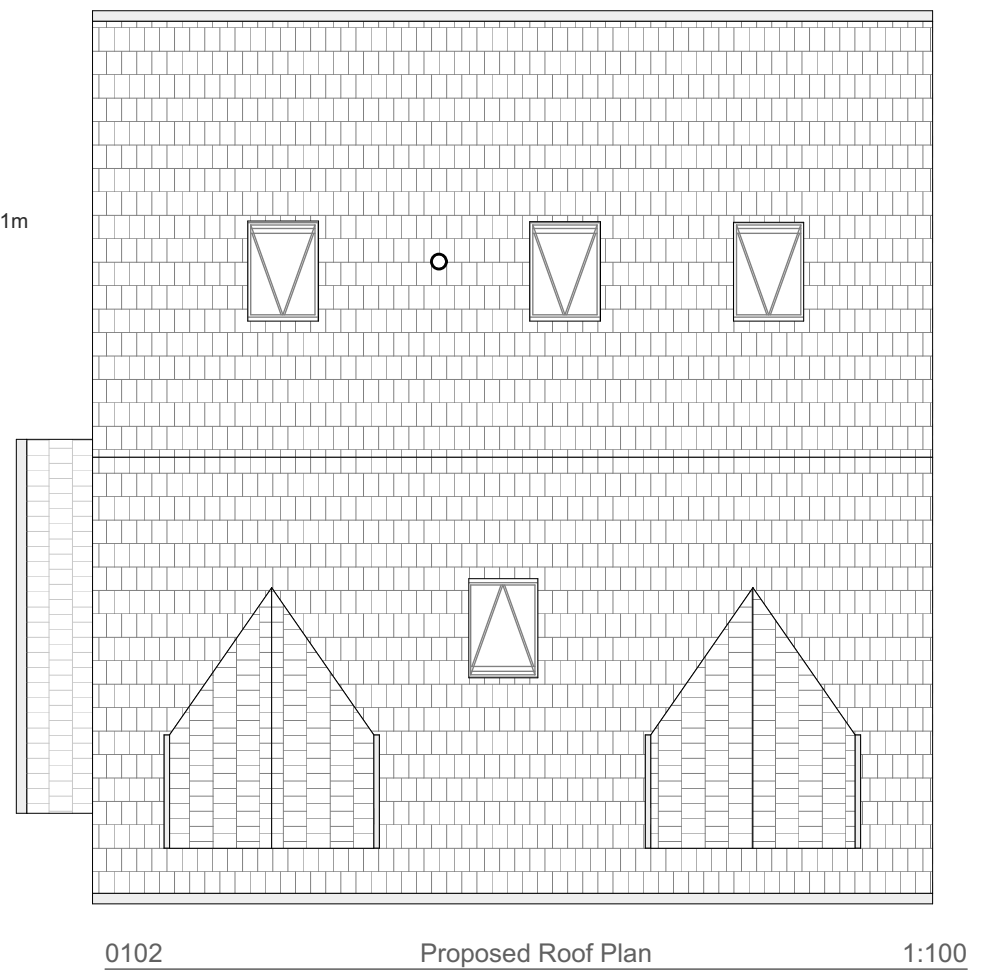
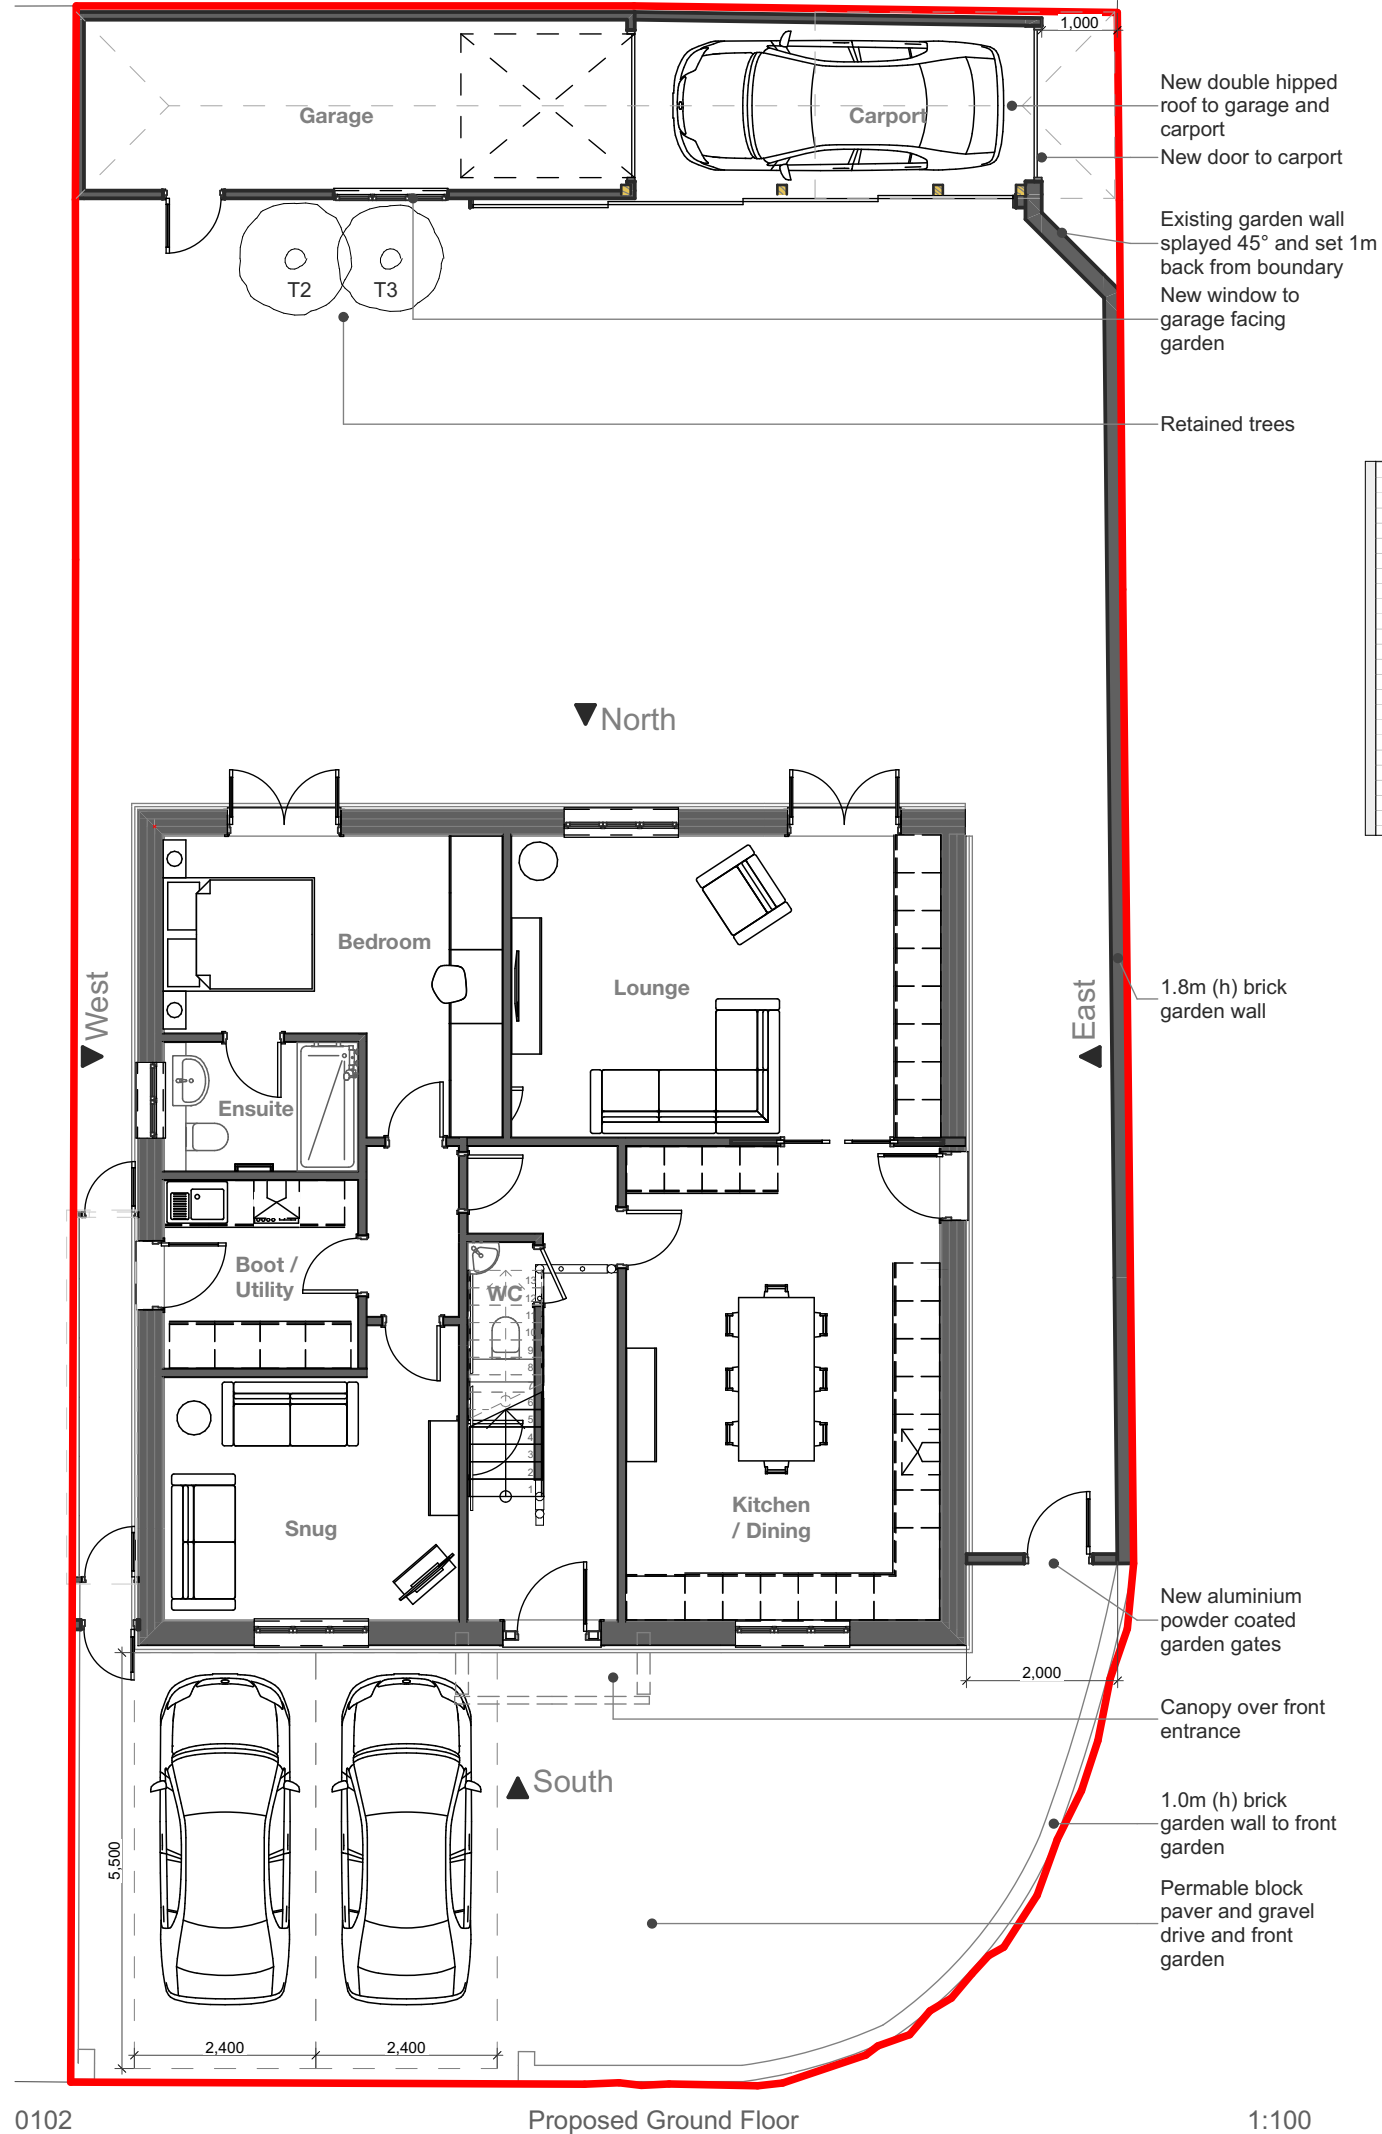


|   |             |   |                   |
|---|-------------|---|-------------------|
| P02   | 27/07/2024  | 1 - Extension East wall moved to 2m from boundary wall, 2 - Garden wall splayed back 45° and 1m at carport entrance 3 - Car parking dimensions added | Ian Mars          |
| P01   | 14/06/2024  | Planning Application Issue   | Ian Mars          |
| rev   | date        | description   | Author            |
| project:   |             |   |                   |
| 11 Queensway, Barwell, LE9 8AQ   |             |   |                   |
| client:   |             |   |                   |
| Mr & Mrs Blain   |             |   |                   |
| drawing name:   |             |   |                   |
| Proposed Floor Plans   |             |   |                   |
| Project no:   | drawing no: | Revision:   | Scale:            |
| 2024-01   | 0102        | P02   | 1:100, 1:200 @ A3 |
| Do not scale from this drawing, dimensions and levels to be checked on site. All dimensions are in millimetres unless otherwise noted. All levels in metres unless otherwise noted. |             |   |                   |