


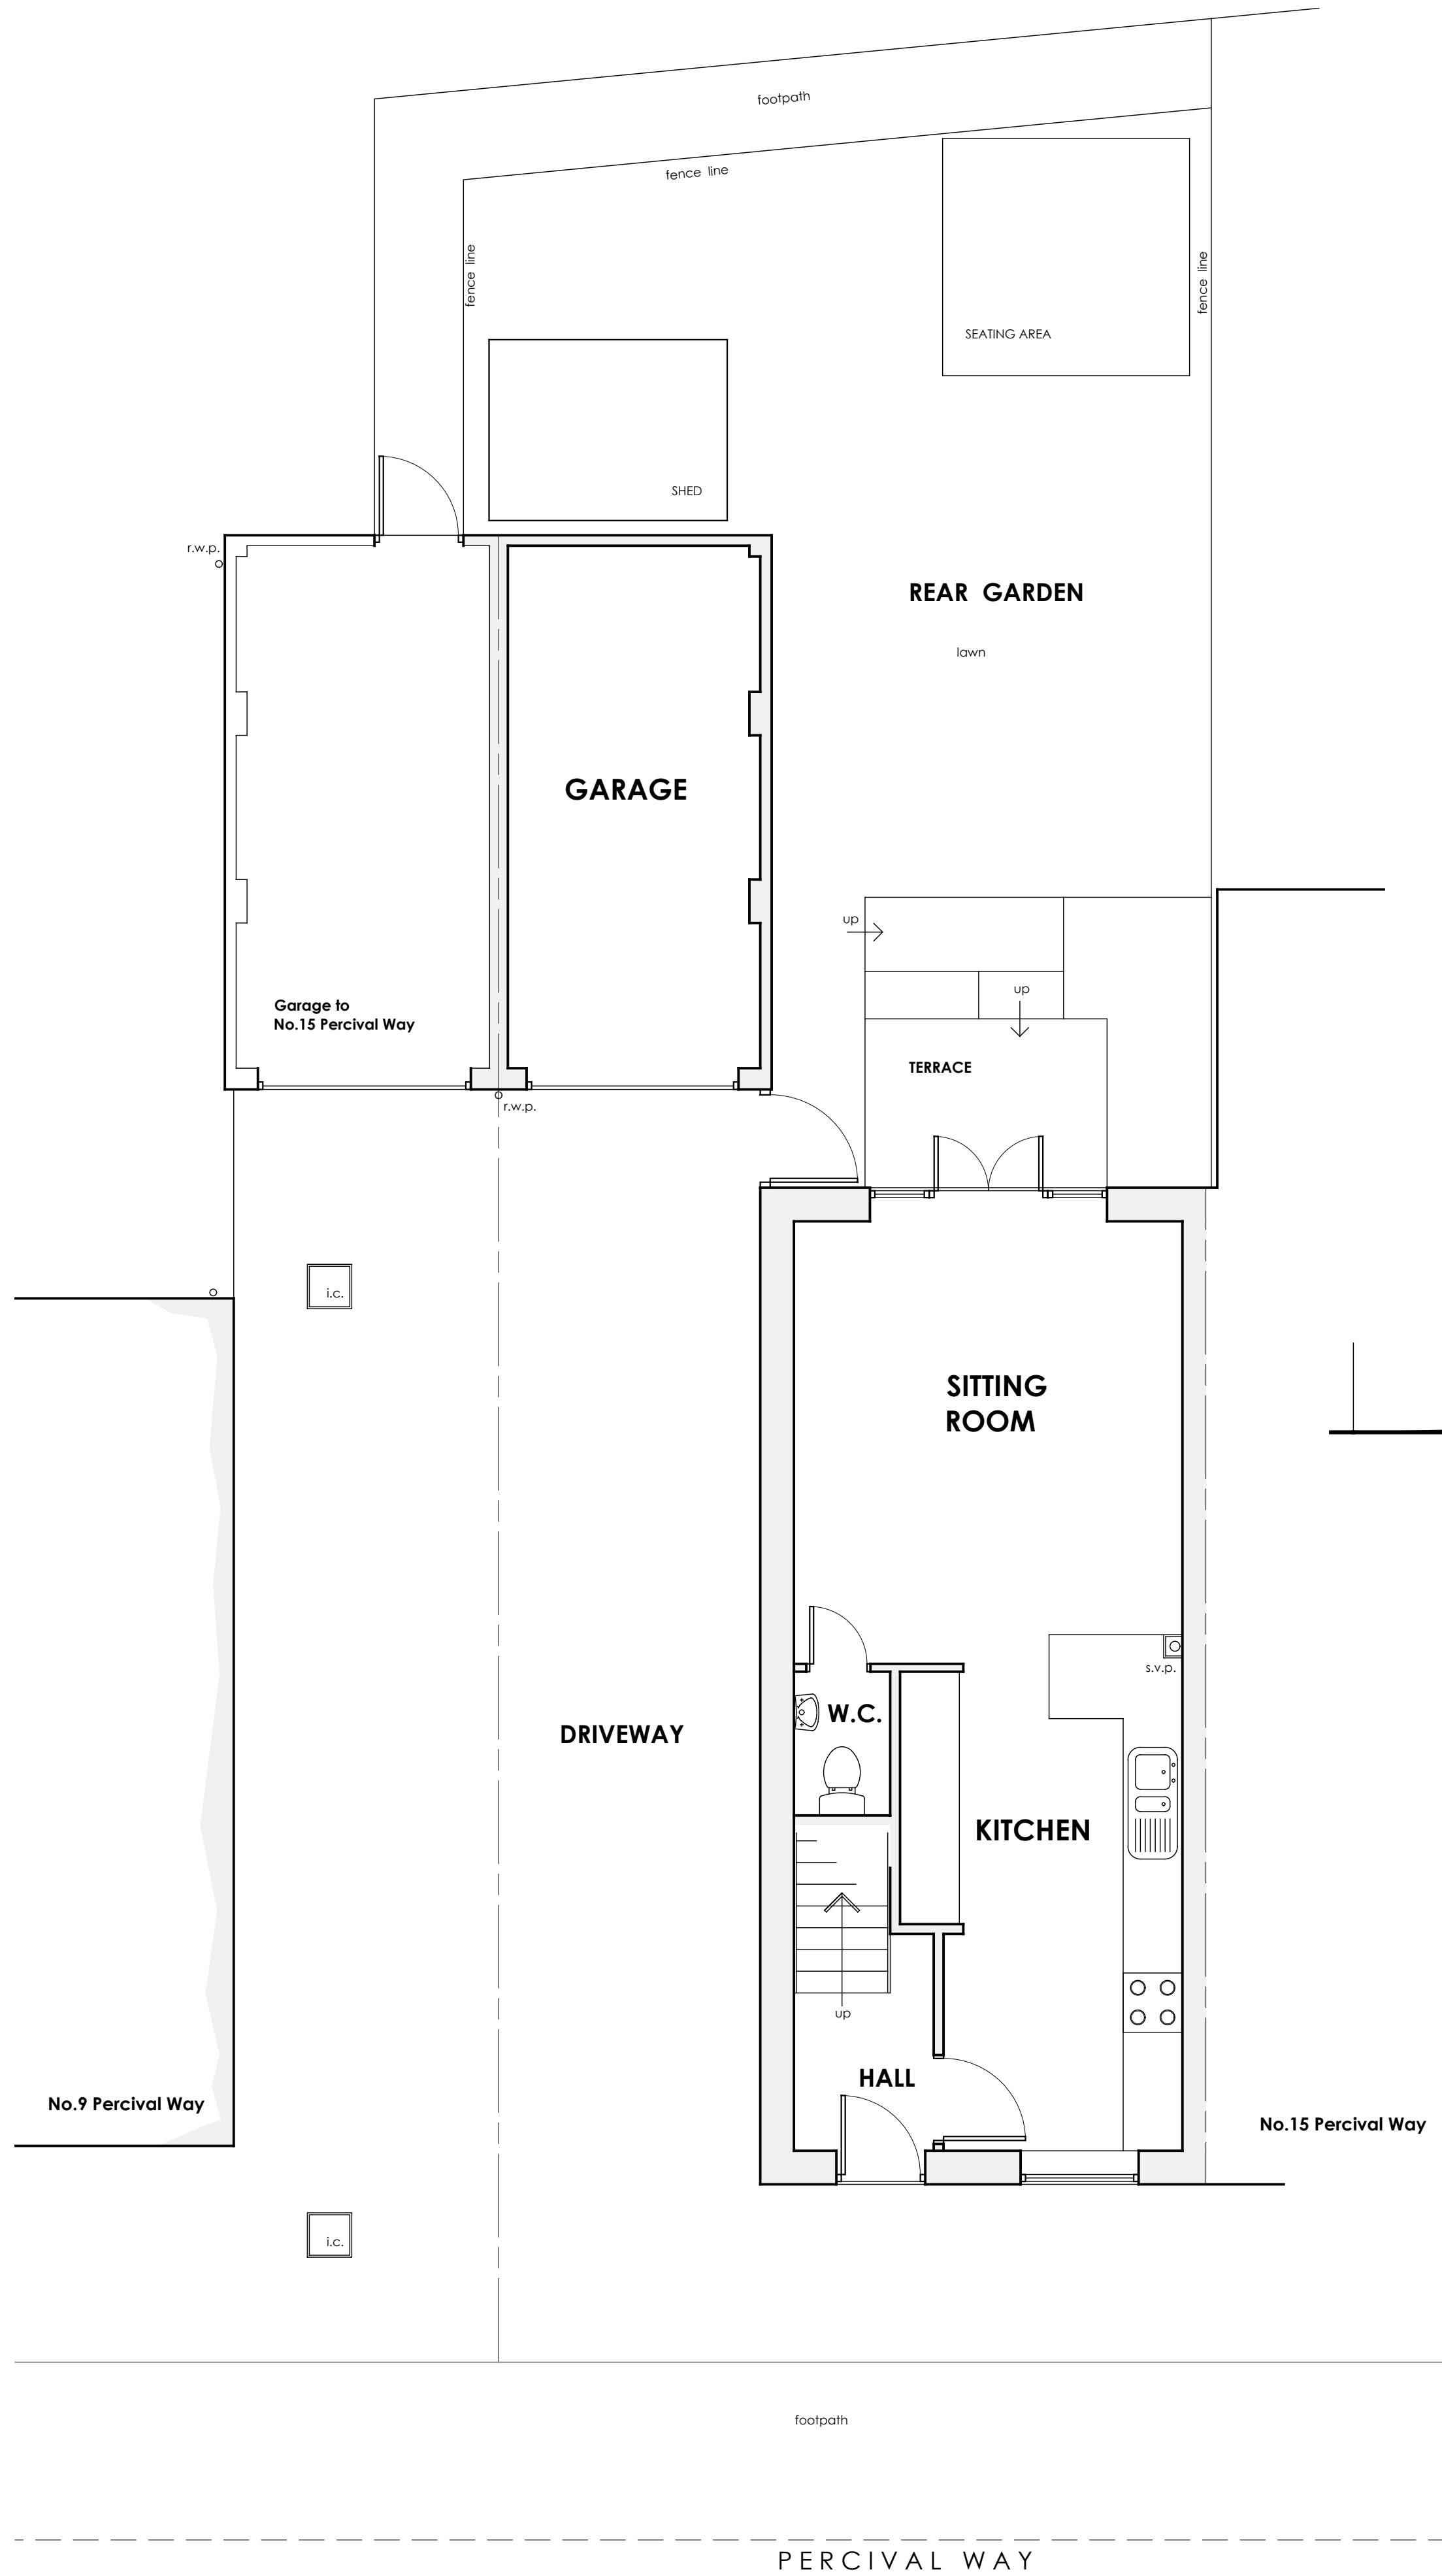


GROUND FLOOR PLAN




FRONT ELEVATION SOUTH




REAR ELEVATION NORTH

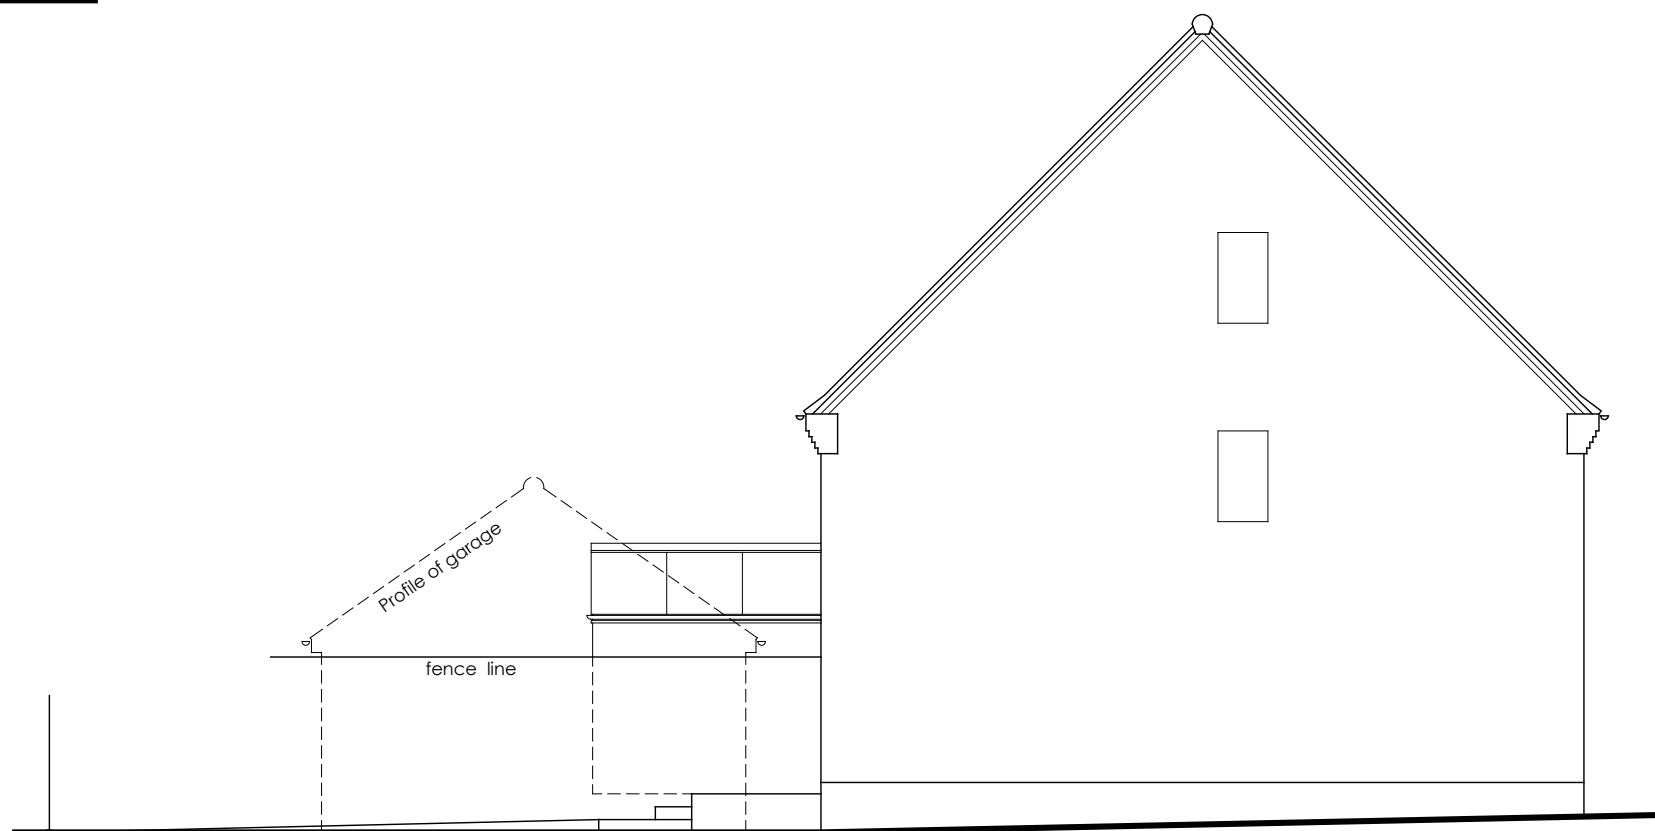


SIDE ELEVATION WEST

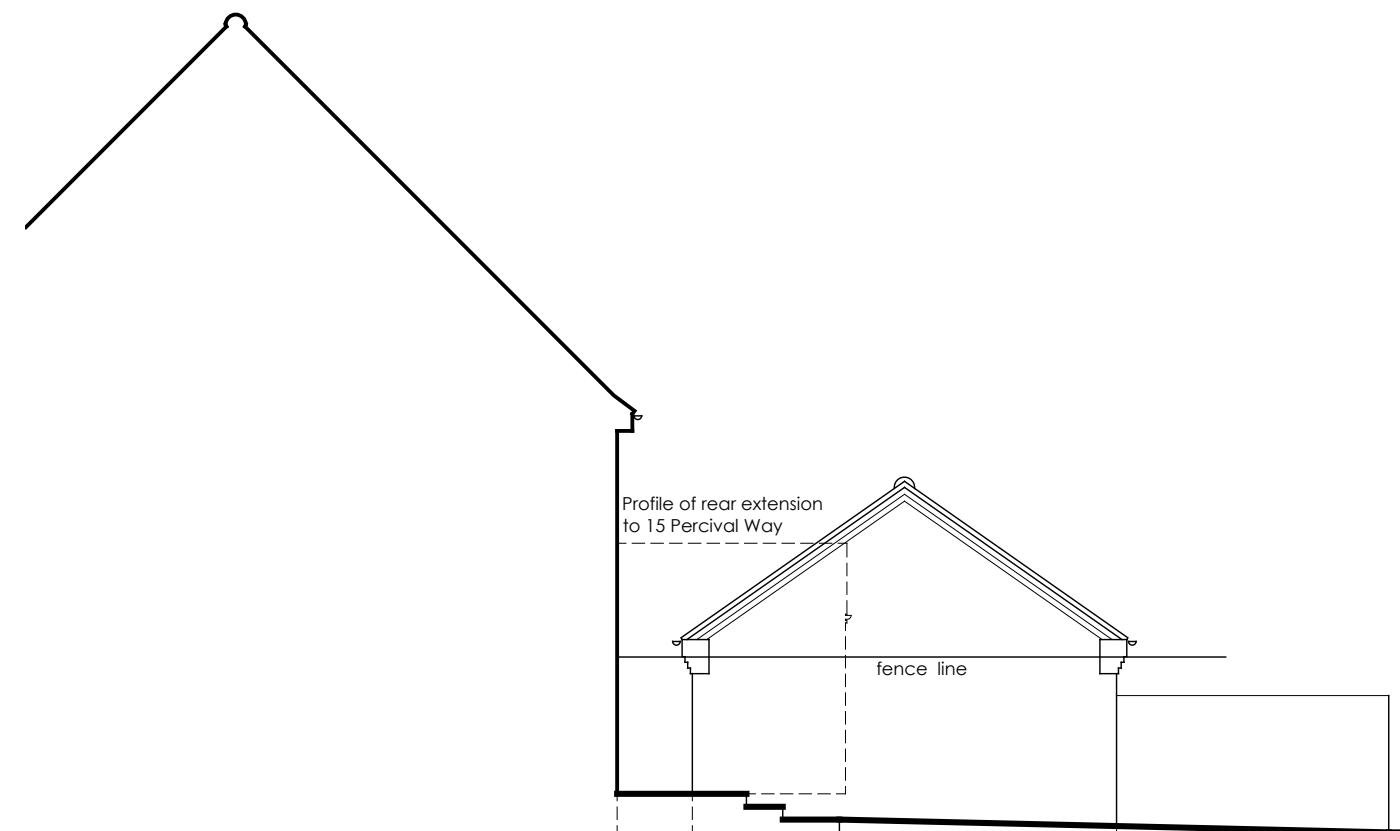


SIDE ELEVATION EAST

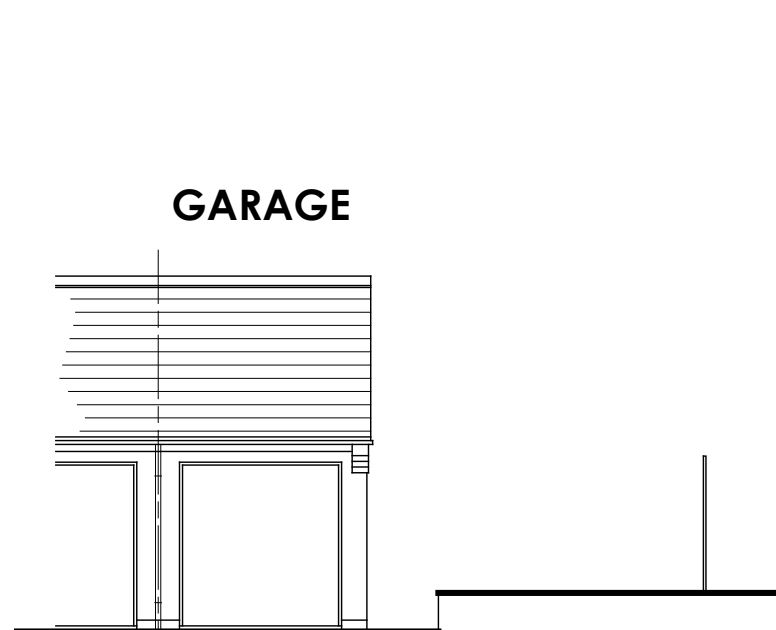


FRONT ELEVATION SOUTH

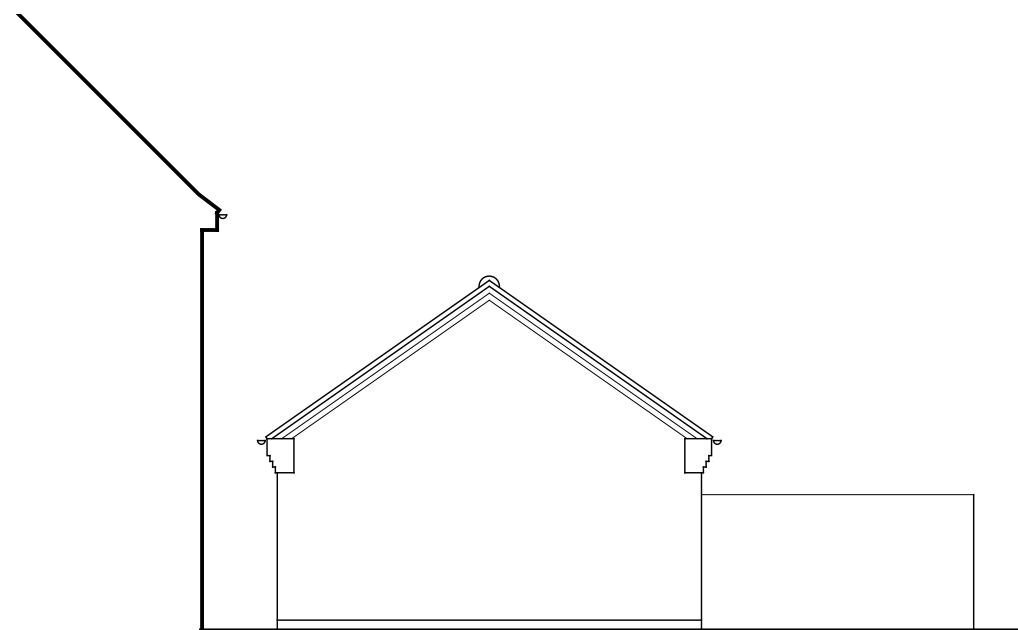

SIDE ELEVATION EAST

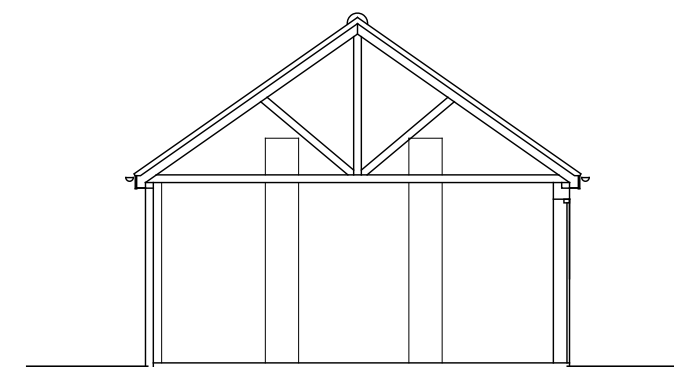

SECTION

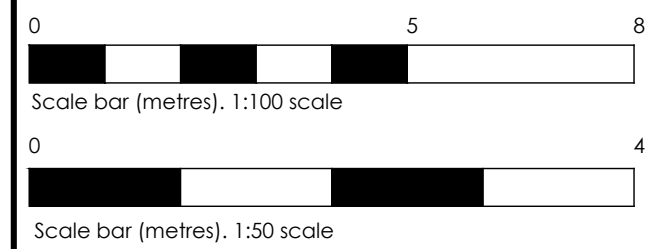

GRAHAM HARRIS PARTNERSHIP Ltd.
ARCHITECTURAL SERVICES
11 RIDGEWAY, LITTLETHORPE, LEICESTERSHIRE LE19 2JJ
PHONE: (0116) 275 2275
EMAIL: gra.h@btinternet.com
WEB: grahamharrispartnership.com

Plan of property

EXISTING LAYOUT DRAWING

11 Percival Way
Groby
Leicester
LE6 0AU

DRAWING No.
6482 / M / 1
DRAWN BY
R.H.

SCALE
1:50 & 1:100 @A1
DATE
8.2.2024