
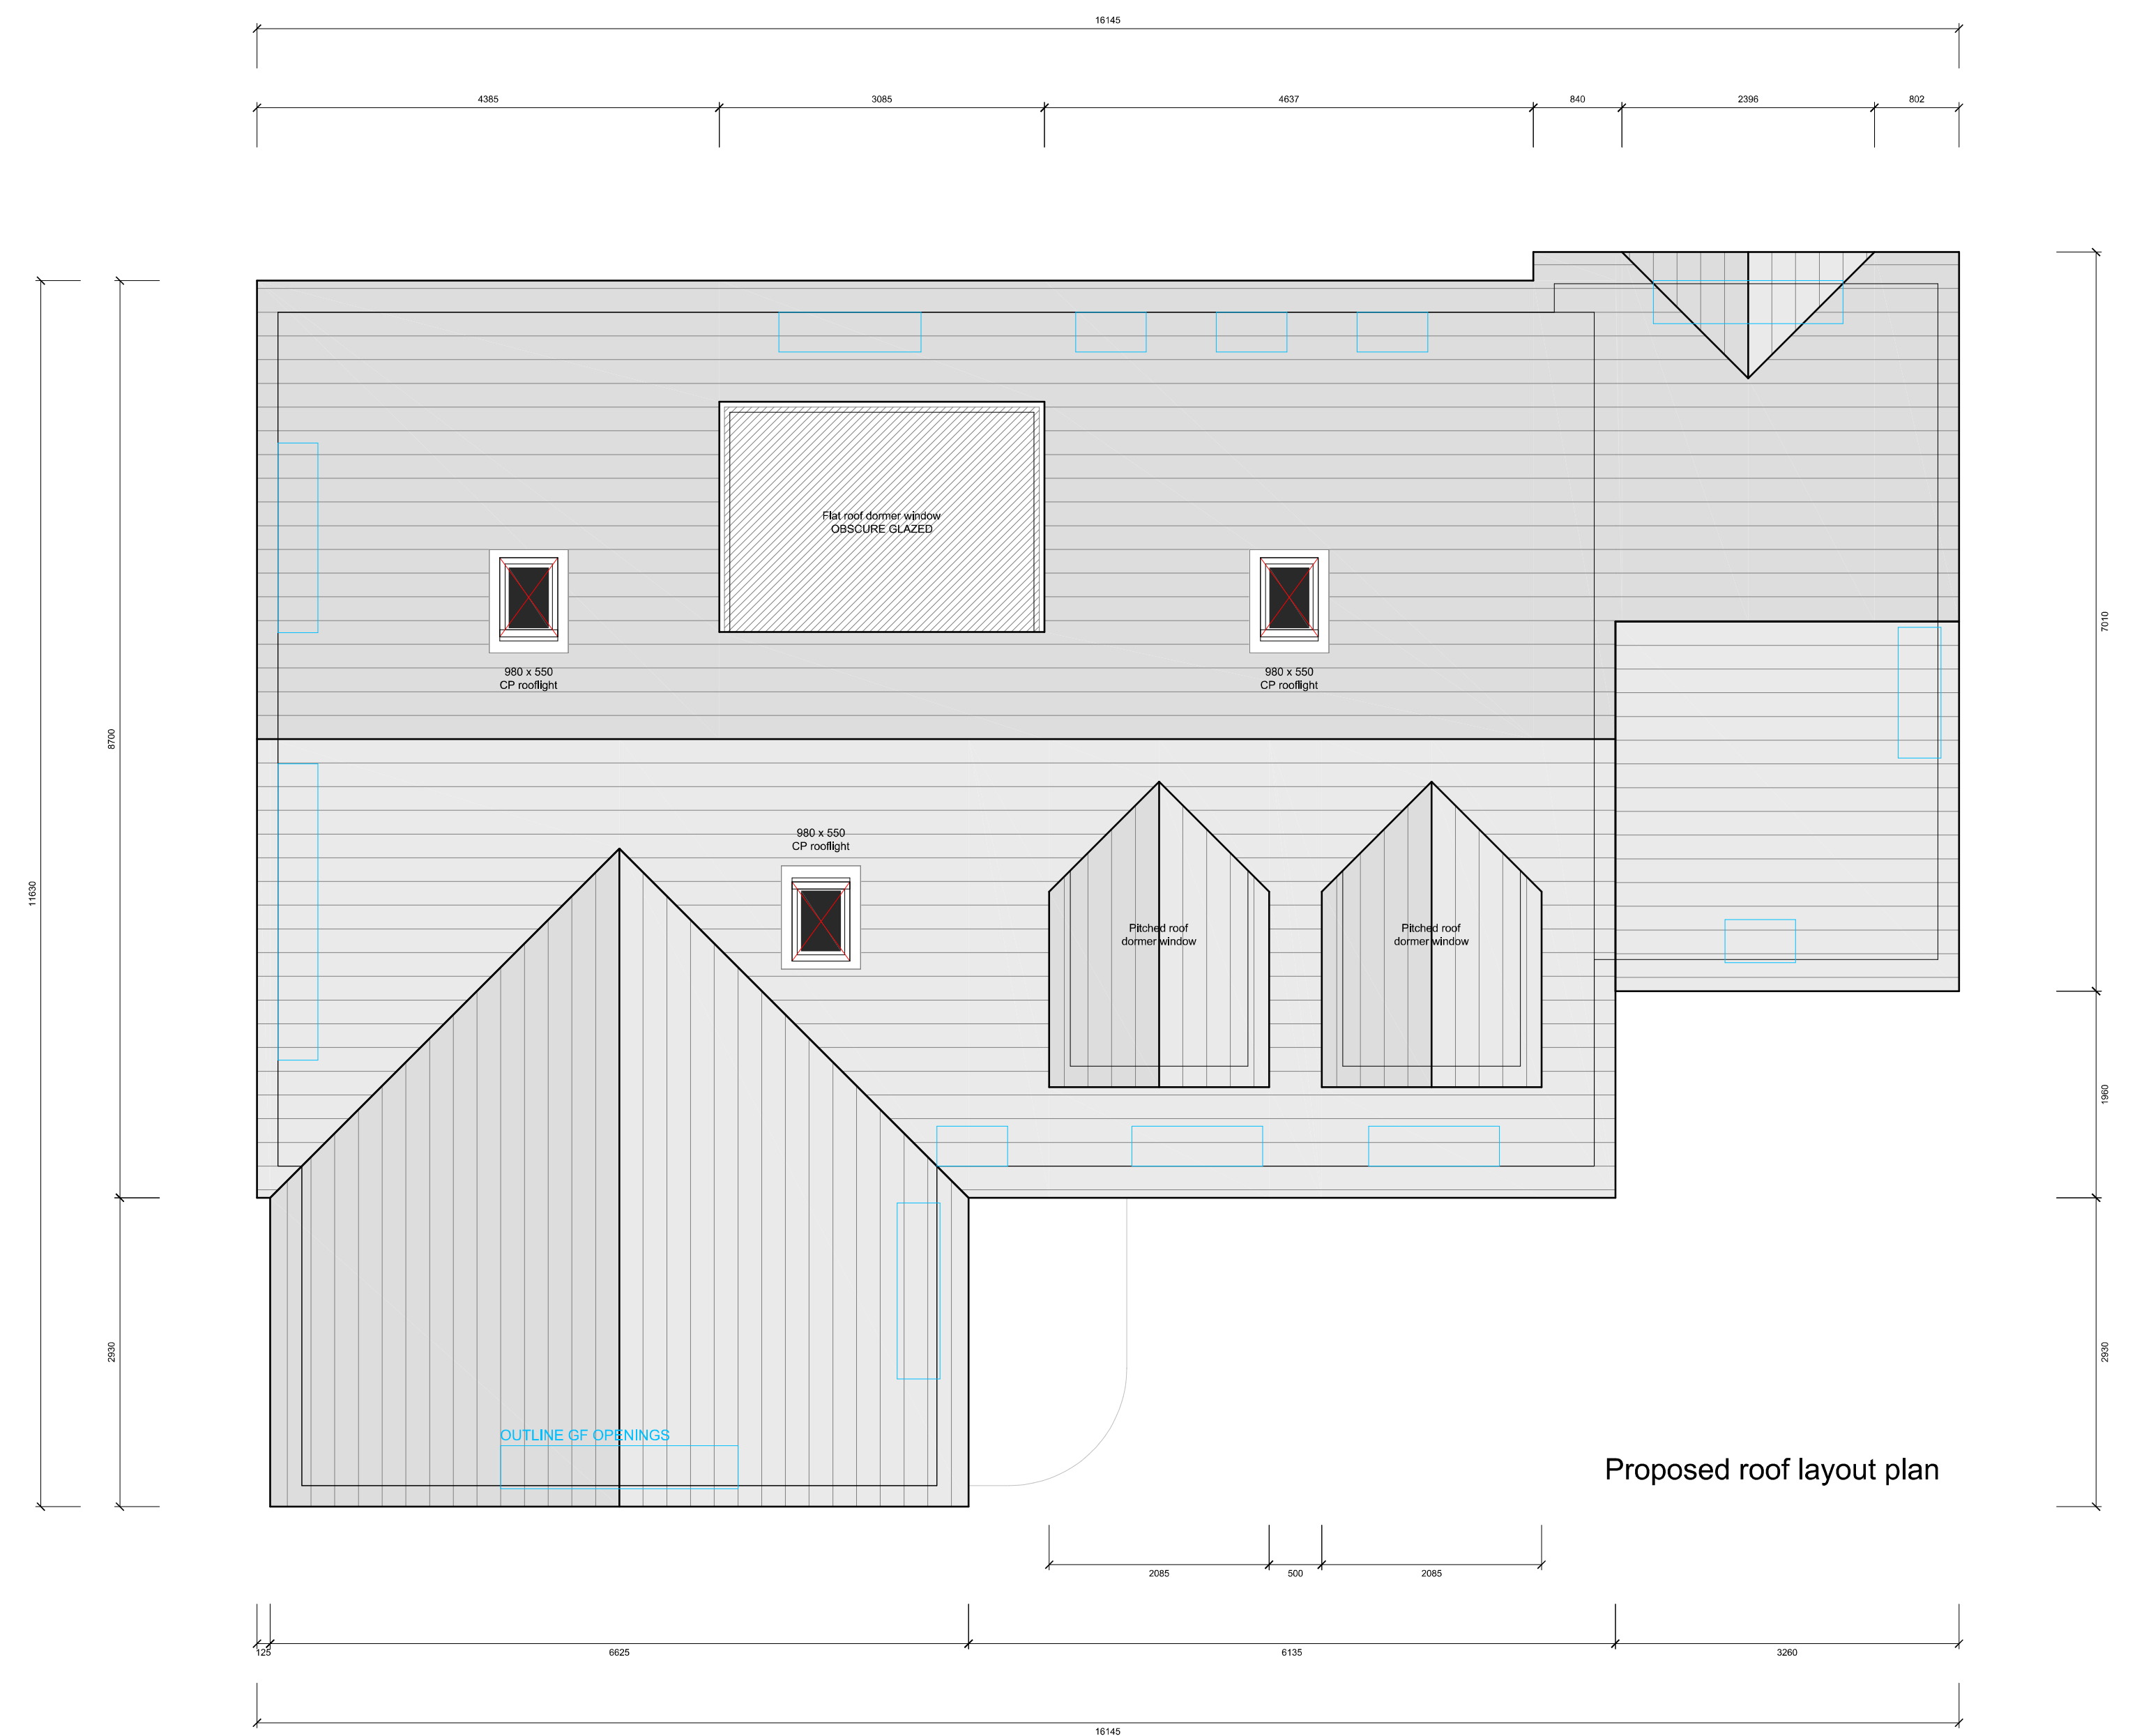


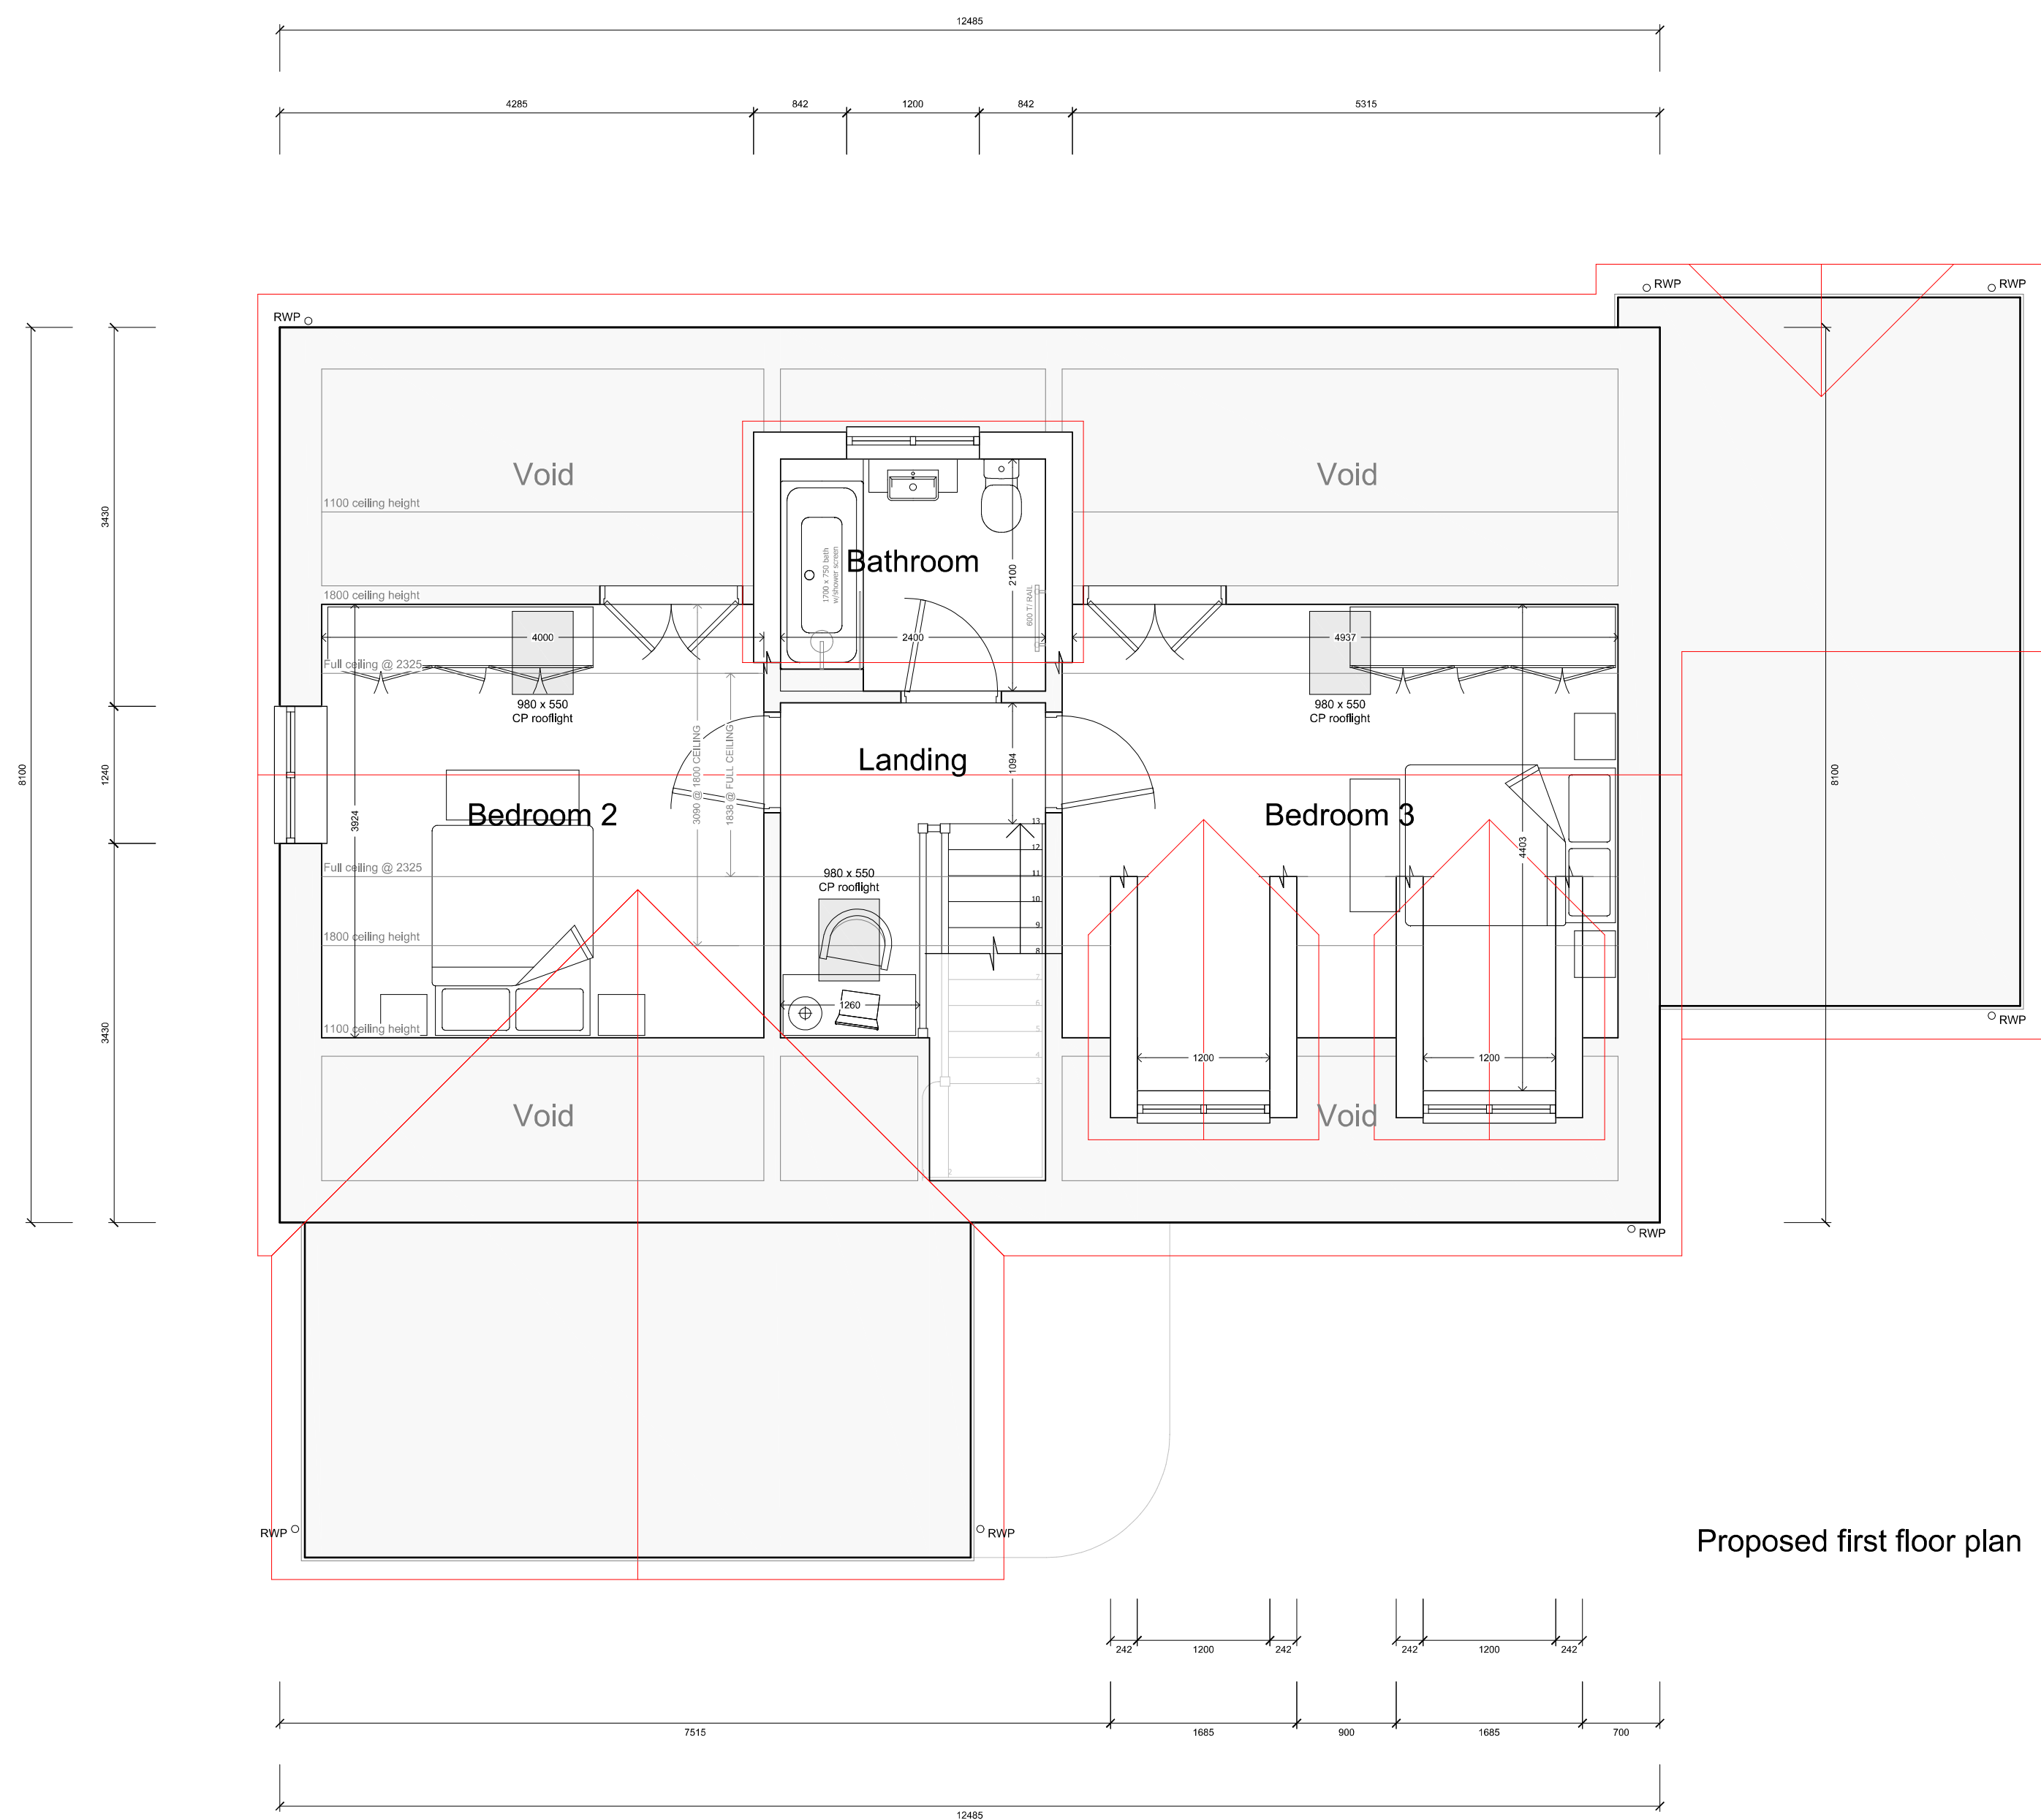

revisions		project	Proposed new dwelling Land adj. / West of 2 Hangman's Lane Hinckley
		drawing	Proposed first floor plan & roof layout plan
scale	1:50 @ A1	drg. no.	3215 /2 - 2
date	March 2024		
drawn by	J Mastin		
IMPORTANT All critical measurements and design assumptions should be checked on site prior to works commencing, or the preparation of technical drawings. Any discrepancy between the design and site as found should be referred to the author immediately. If in doubt or for further guidance, please ask.			
		client	Mr M Evans