
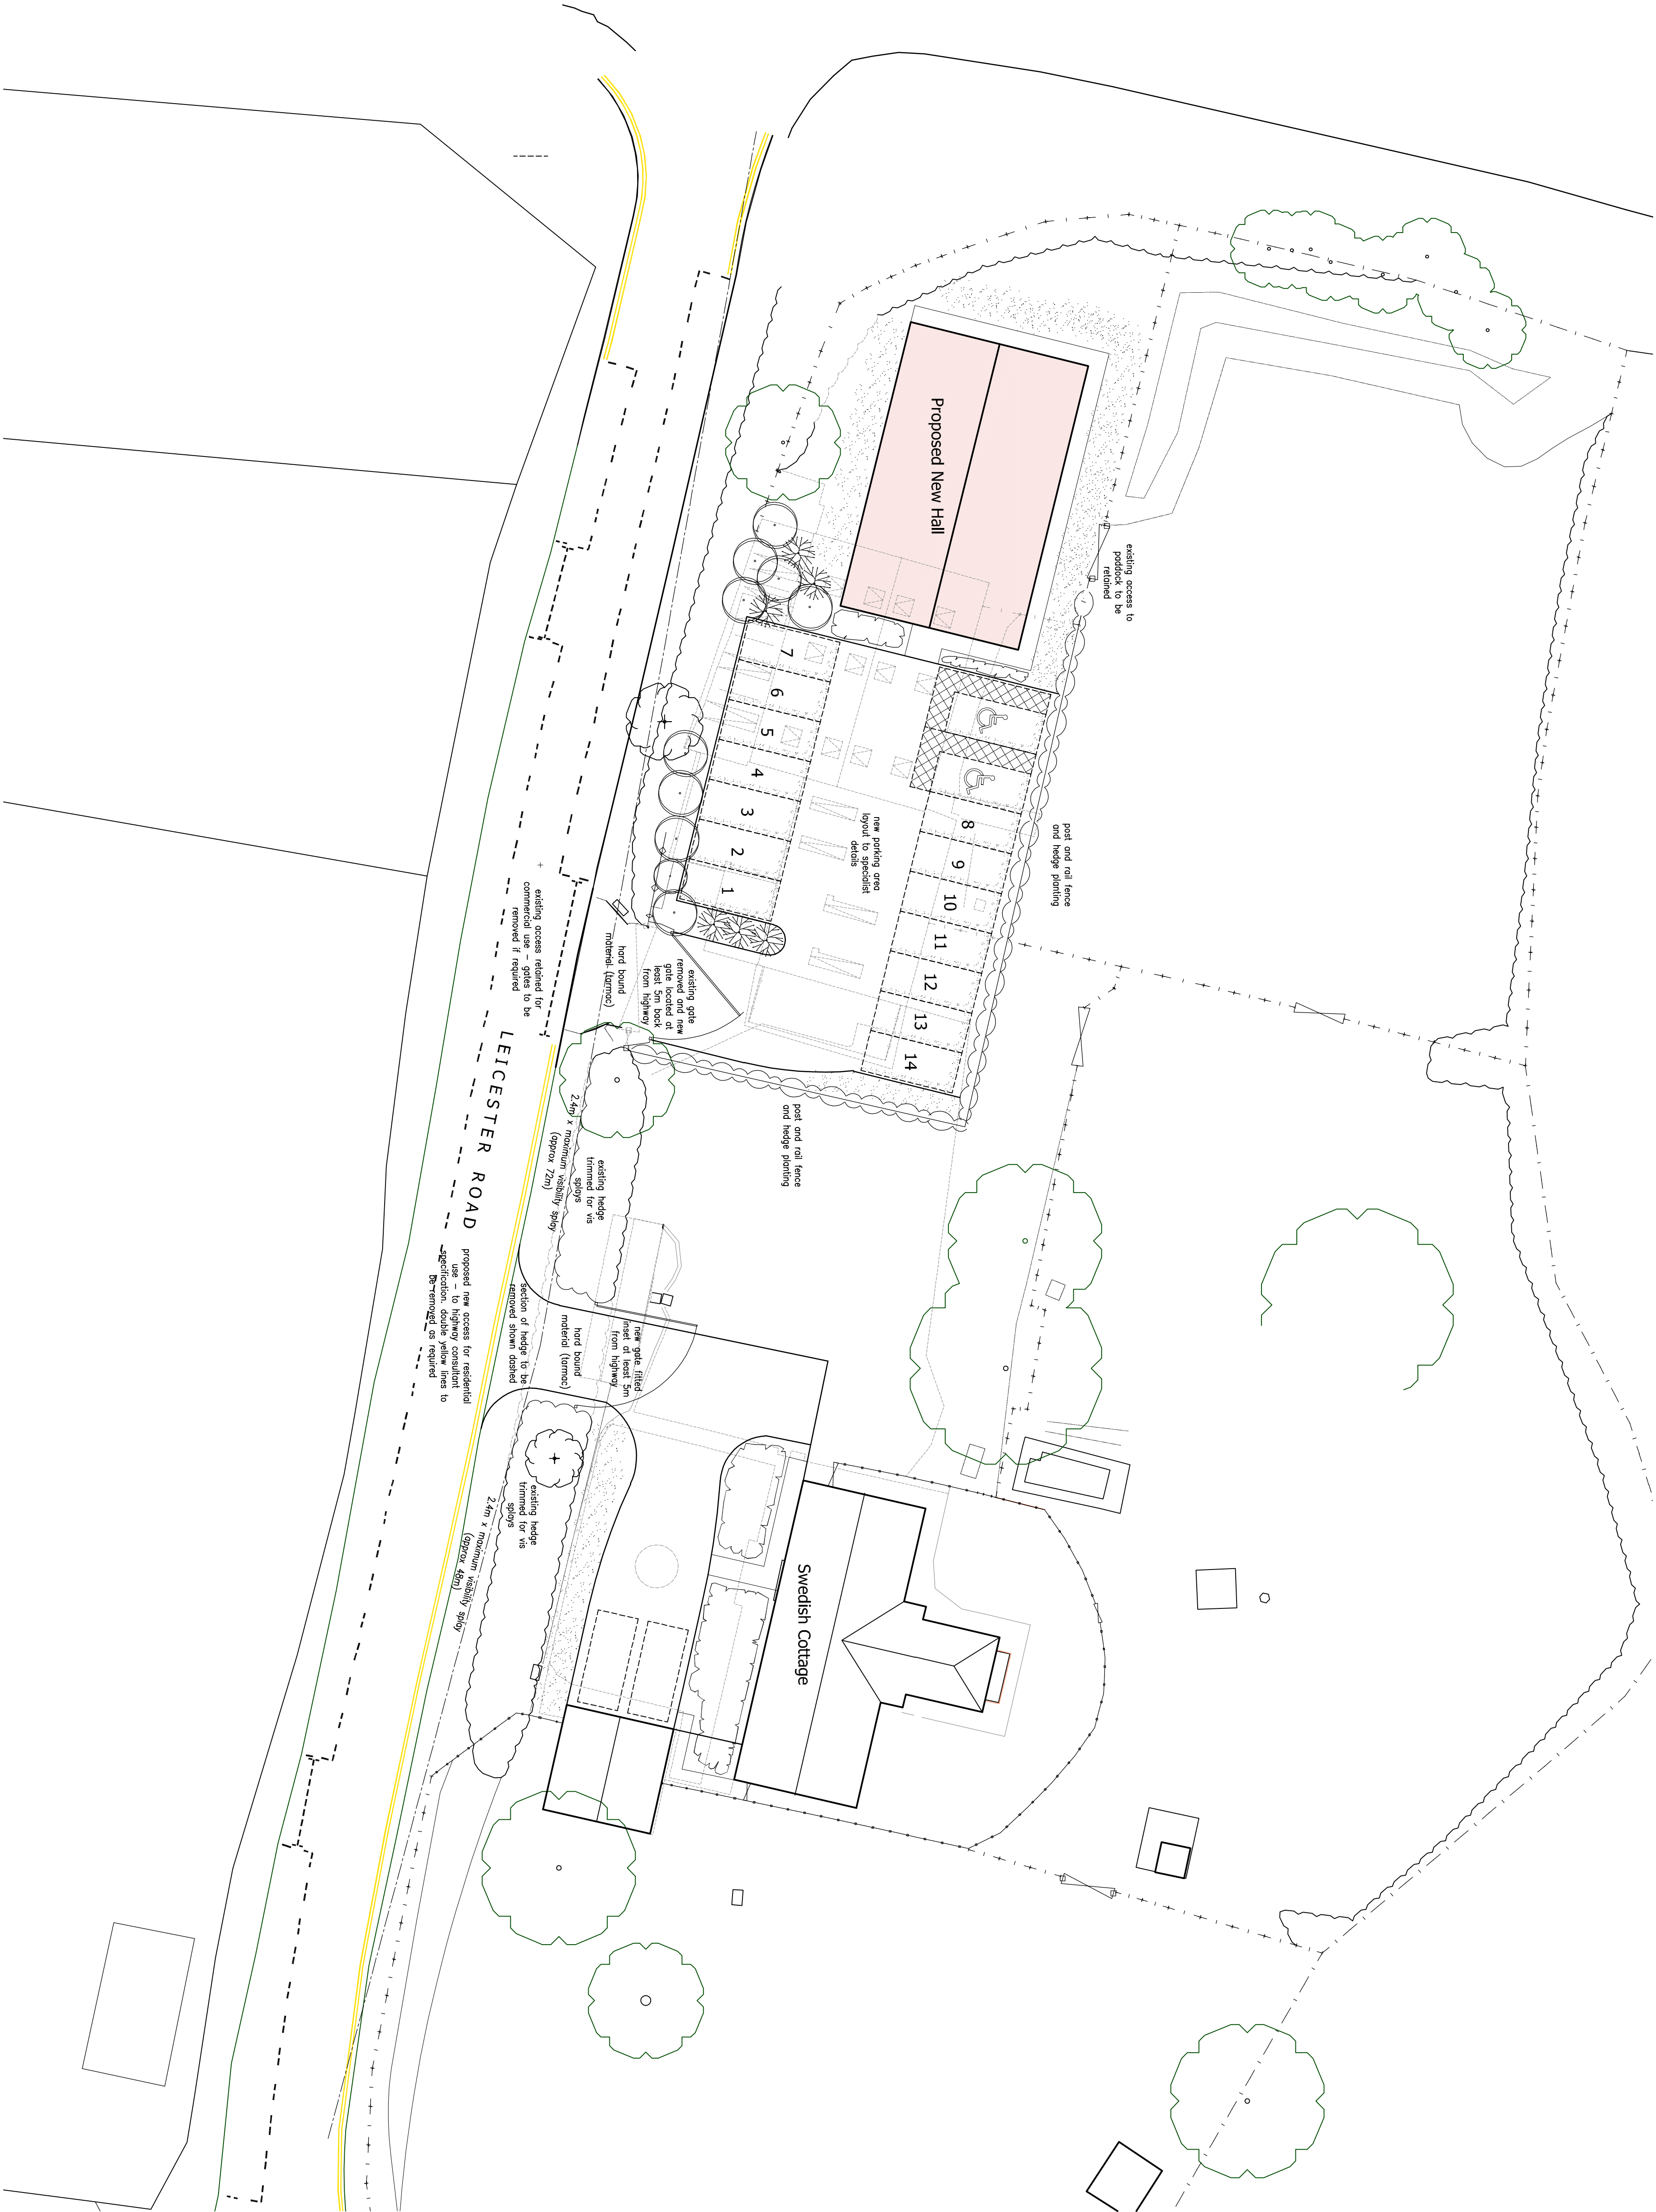


Notes

This drawing is to be read in conjunction with Drawing No. 23.4266.01 'Topographical Survey'

This drawing is to be read in conjunction with Drawing No. 23.4266.02 and 03 'Existing Details'

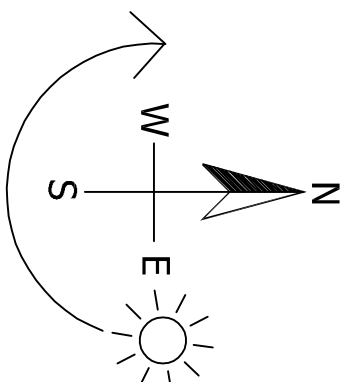

Revisions:

DAVID GRANGER
ARCHITECTURAL DESIGN LTD

David Granger Architectural Design Ltd
The Old Cottage Hospital
Leicester Road
Earl Shilton, Leicestershire
LE65 1DB
T 01530 560939
W www.davidgrangerdesign.com

Project

Proposed New Hall
Swedish Cottage
Leicester Road
Earl Shilton

Client

Mosytn Gospel Hall Trust

Drawing

Sheet 1 of 1

Drawing Number 23.4266.23

Date: May 2024

Scale: As Shown Drawn By: MS Checked By: MS

Figured dimensions must be taken in preference to scaled dimensions and any discrepancies are to be referred to David Granger Architectural Design Limited. Contractors, subcontractors and suppliers must verify all dimensions on site before commencing work. All drawings are the property of David Granger Architectural Design Limited. Copyright © David Granger Architectural Design Limited. All rights reserved. Licence No. AR10000040. Larchitects Ref: LD08165 Company Reg. No. 506912

PROPOSED NEW HALL - SWEDISH COTTAGE - LEICESTER ROAD - EARL SHILTON - LEICESTERSHIRE

Proposed Site Plan

Scale 1:200

