


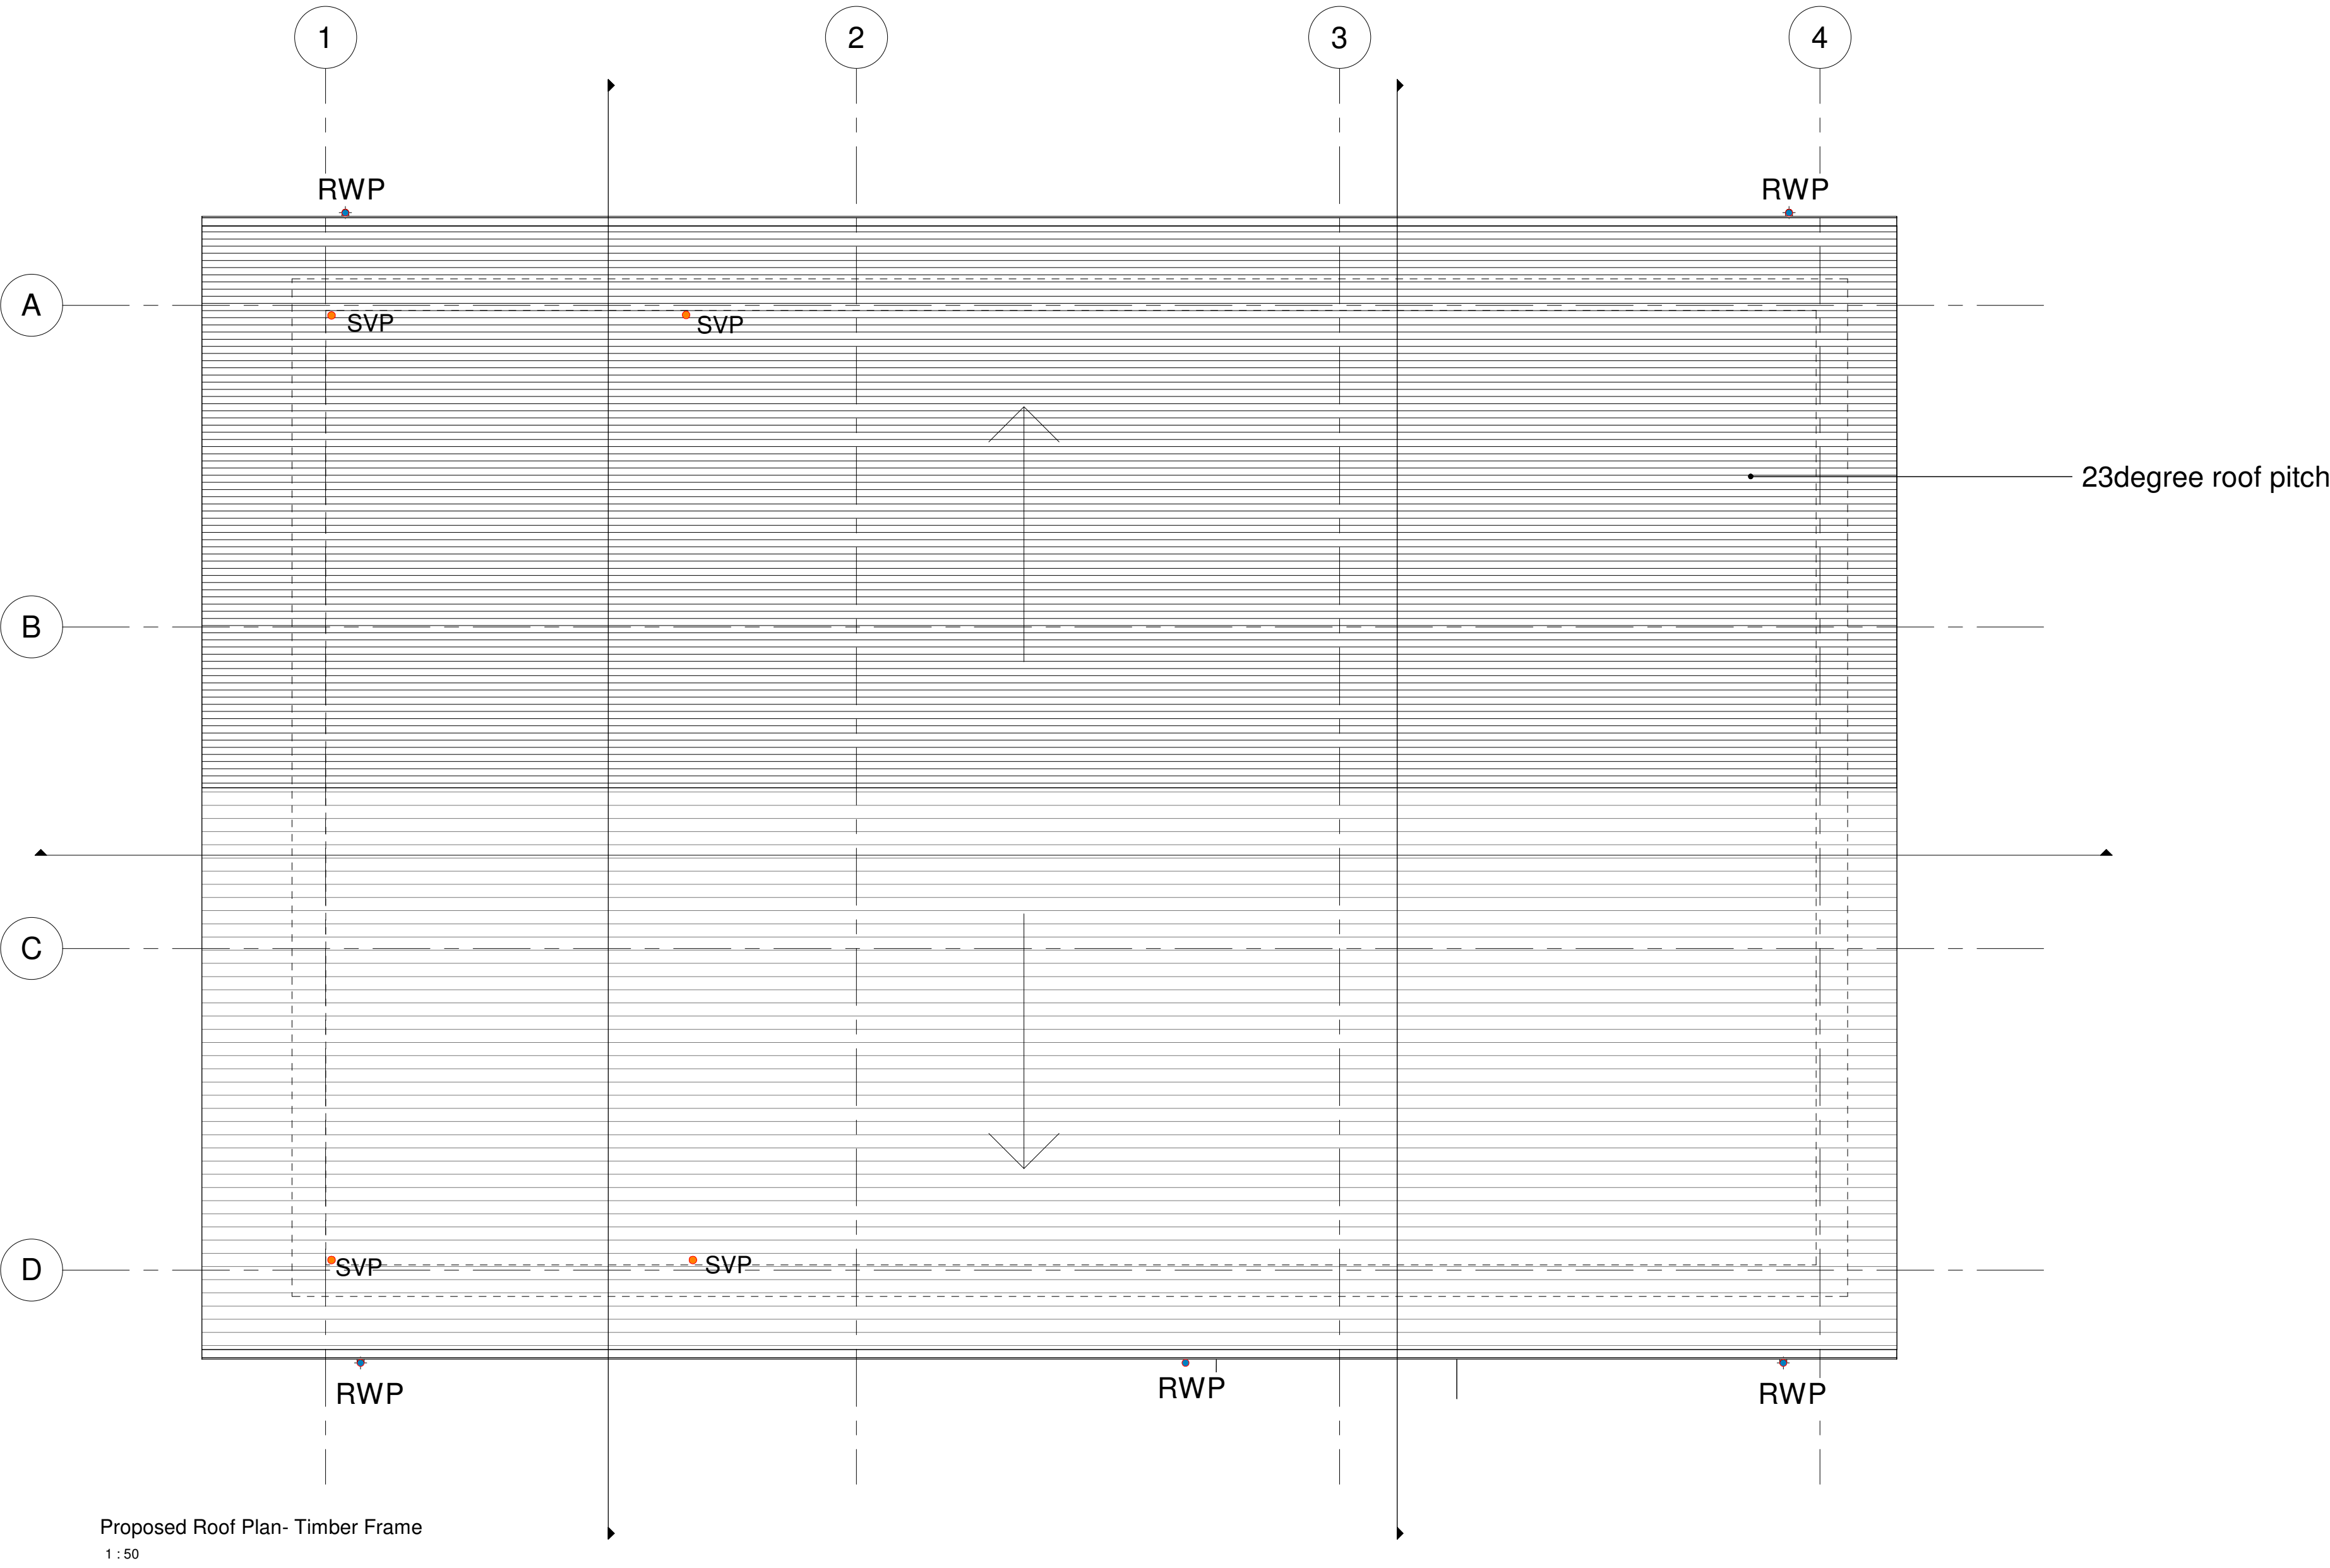

Proposed Roof Plan- Timber Frame
1 : 50

© Brocklehurst Architects Limited

All dimensions and levels to be checked on site and any discrepancies to be reported to the architect before construction.

Written dimensions to be taken in preference to scaled dimensions.

Drawing:

Roof Plan - Type 2 - Timber

Client:

PBCC Services

Address

Project:

PBCC Community Hall Template

EV	EV	SCALE	1 : 50@A1
JH	JH	DATE	March 2023

METRES 1:50

pbcc
services

standardised
hall programme

helpdesk@pbccservices.com

Drawing no.	6011- WD 113	REV.
-------------	--------------	------