



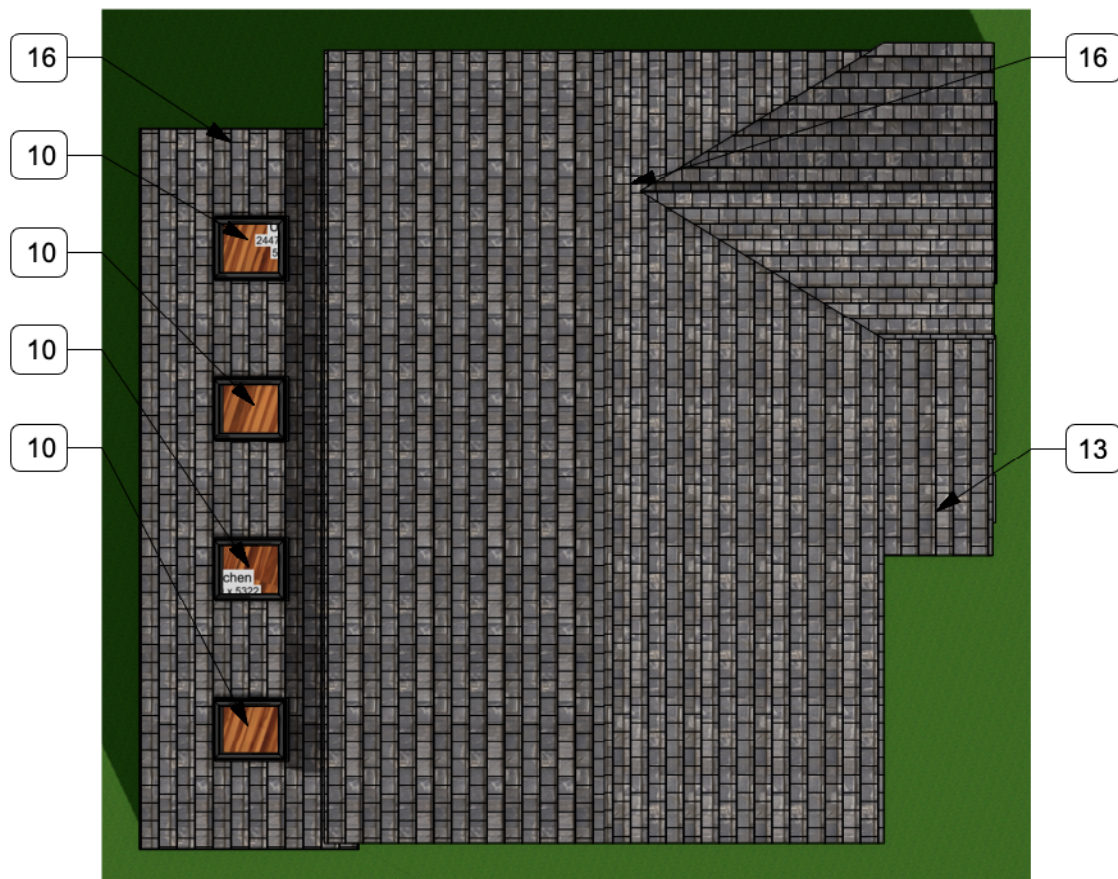

3 Roof Plan - Proposed
Scale: 1:100

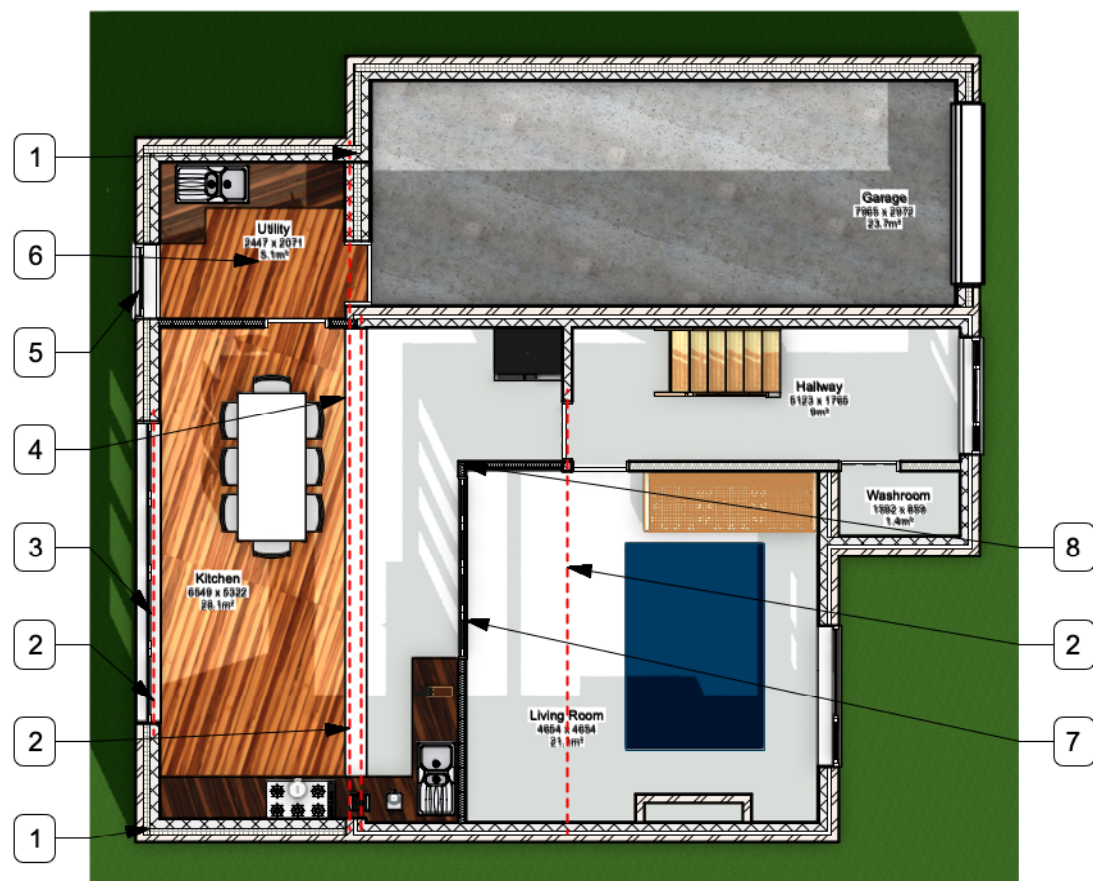

1 Ground Floor Plan - Proposed
Scale: 1:100



2 First Floor Plan - Proposed
Scale: 1:100

Proposed Floor Plan Notes

1. Proposed extension to side & rear of property. Extension to be of insulated cavity brick & block construction.
2. Steels placed overhead.
3. New uPVC sliding folding doors to be double glazed.
4. New structural opening into new extension.
5. New uPVC double glazed door to rear elevation of property.
6. Proposed new utility.
7. New timber framed sliding folding doors to be glazed.
8. New stud wall constructed of timber frame.
9. New roof over proposed rear extension. Tiling to match that of the original property.
10. New Velux windows in extension roof.
11. Proposed new en suite.
12. New uPVC double glazed window.
13. Existing roof over single storey portion of building trimmed back.
14. Proposed new bedroom.
15. Proposed new dressing room.
16. Proposed roof to be slate grey tiles.

THE DESIGN SOCIAL

134 Kirkby Road Barwell LE9 8FN UK
T: +44 (0)1455 446521 F: +44 (0)1455 446521
E: admin@thedesignsocial.com

GENERAL DRAWING NOTES

© This drawing is not to be shown to any Third Party unless agreed by The Design Social.

This drawing shows 'design intent' only.
It is the responsibility of the appointed contractor to finalise development, using specialists approved by The Design Social, & produce detailed working drawings.
ALL working drawings to be approved by The Design Social prior to manufacture.

Rear extension flank wall brought within 45° and first floor extended to front.

A 28/10/2024 L.R.

REV.	DATE	NOTES	REV. BY
A	28/10/2024		L.R.

THE DESIGN SOCIAL

Rebecca Colledge

9 Barlestone Drive, Hinckley, LE10 0XZ

Proposed Floor Plans

AUTHOR	DATE	APPROVED
L.R.	30/09/2024	R.C.

SCALE	READ WITH
1:100 @ A3	0357 (A) GA 001

DRAWING No.	Project No.	Type	Area	Number	Rev
0357	(A)	GA	006	A	

DRAWING STATUS: For Approval