




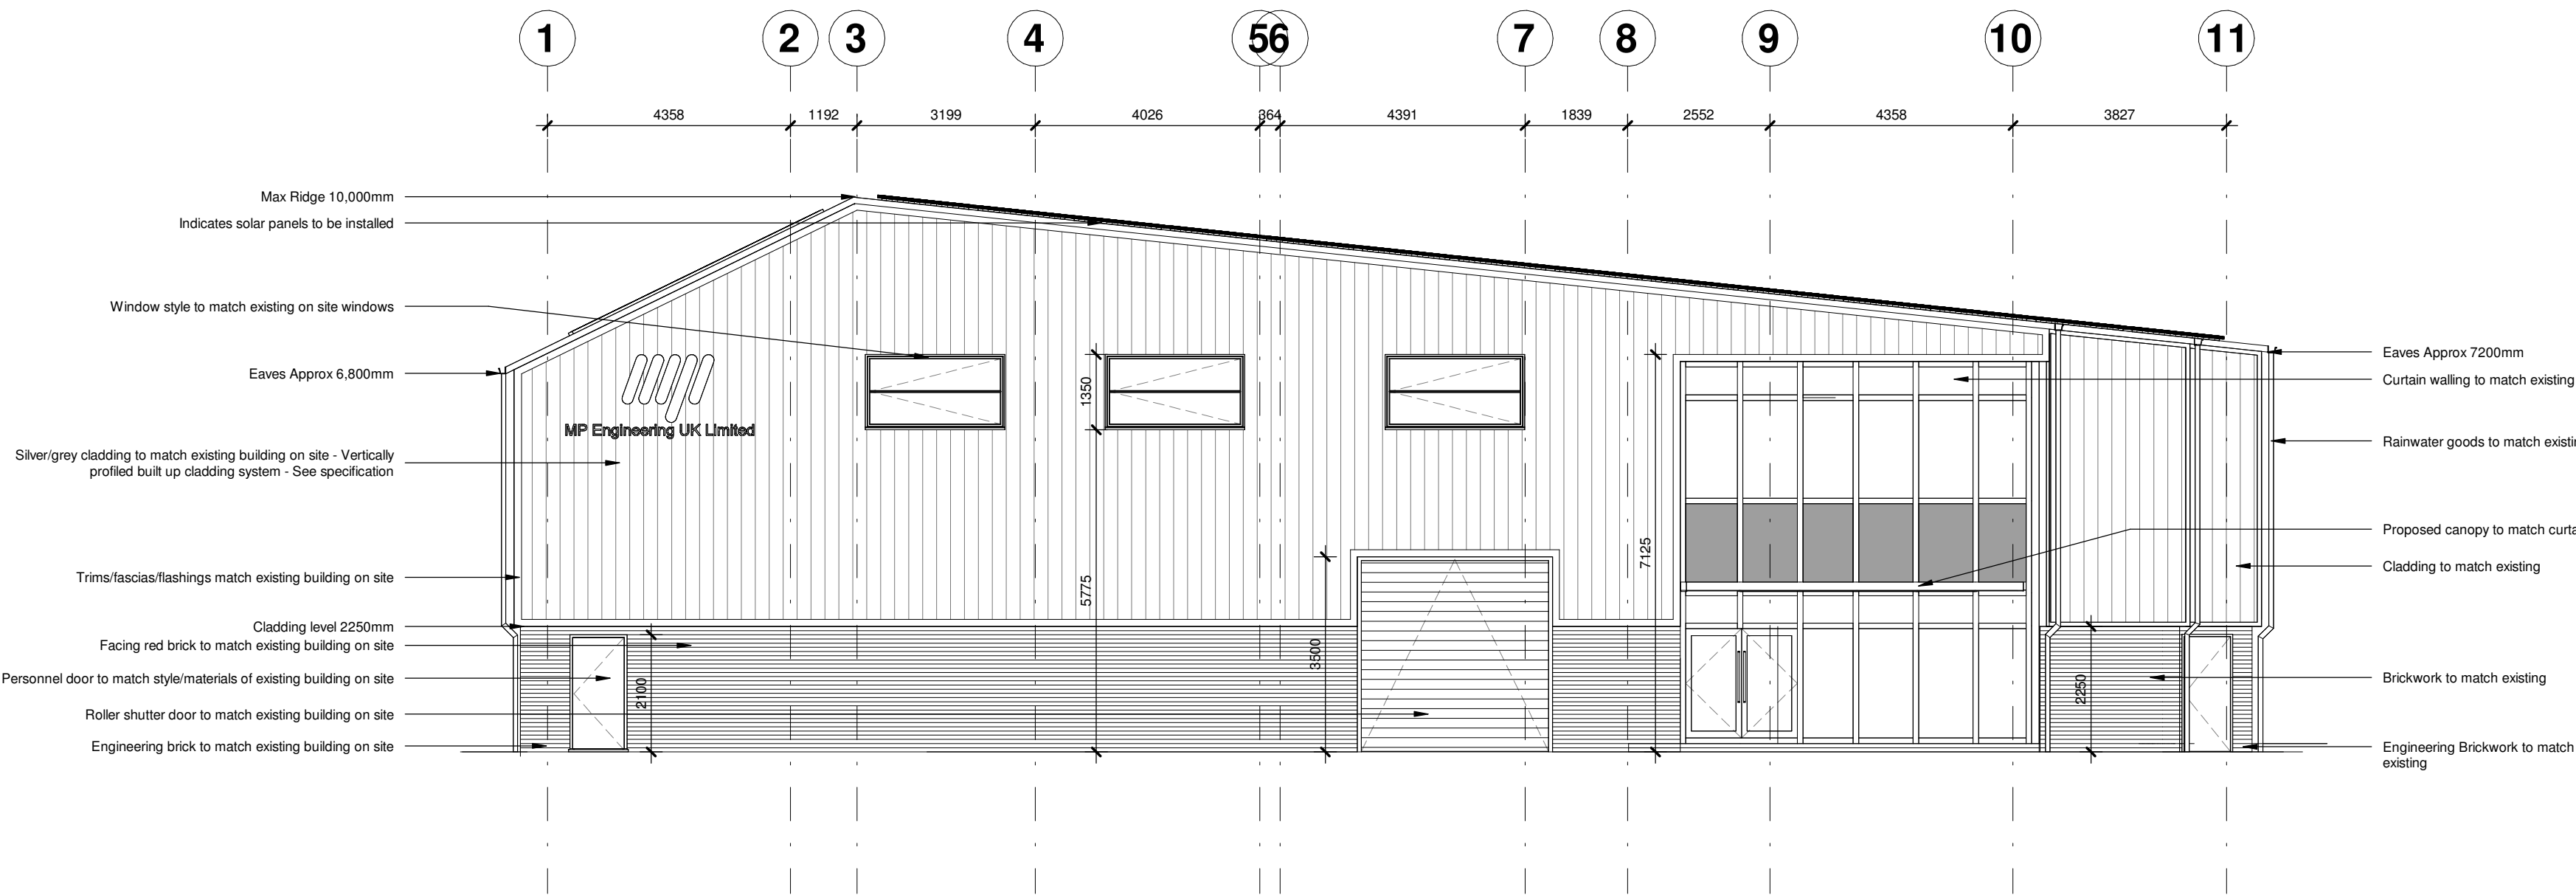


PROPOSED FRONT ELEVATION

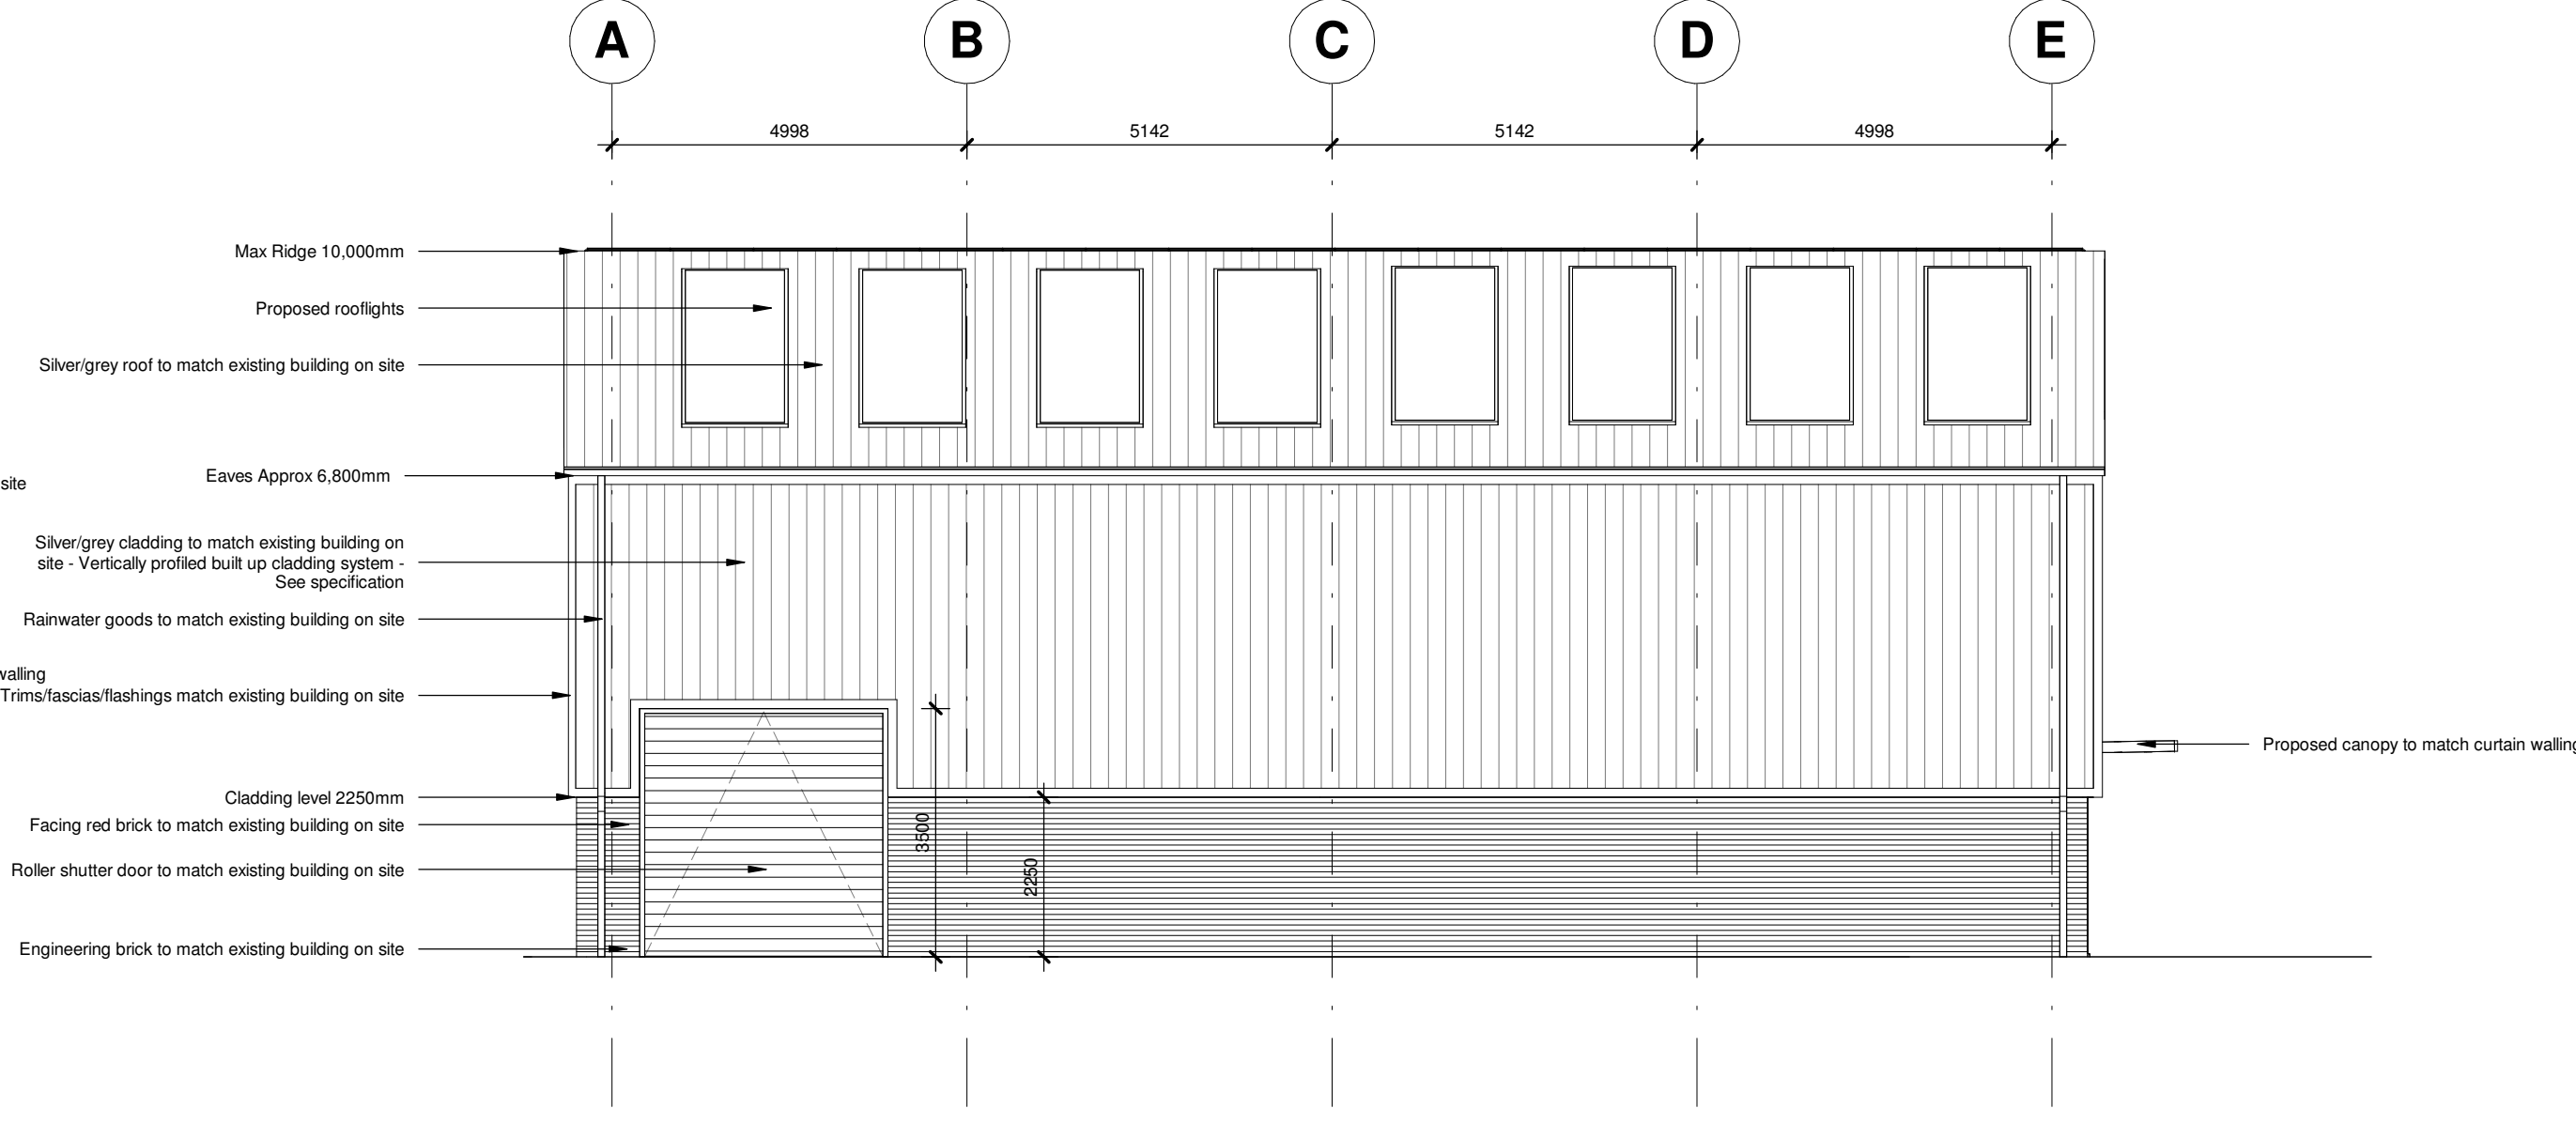

PROPOSED SIDE ELEVATION 1

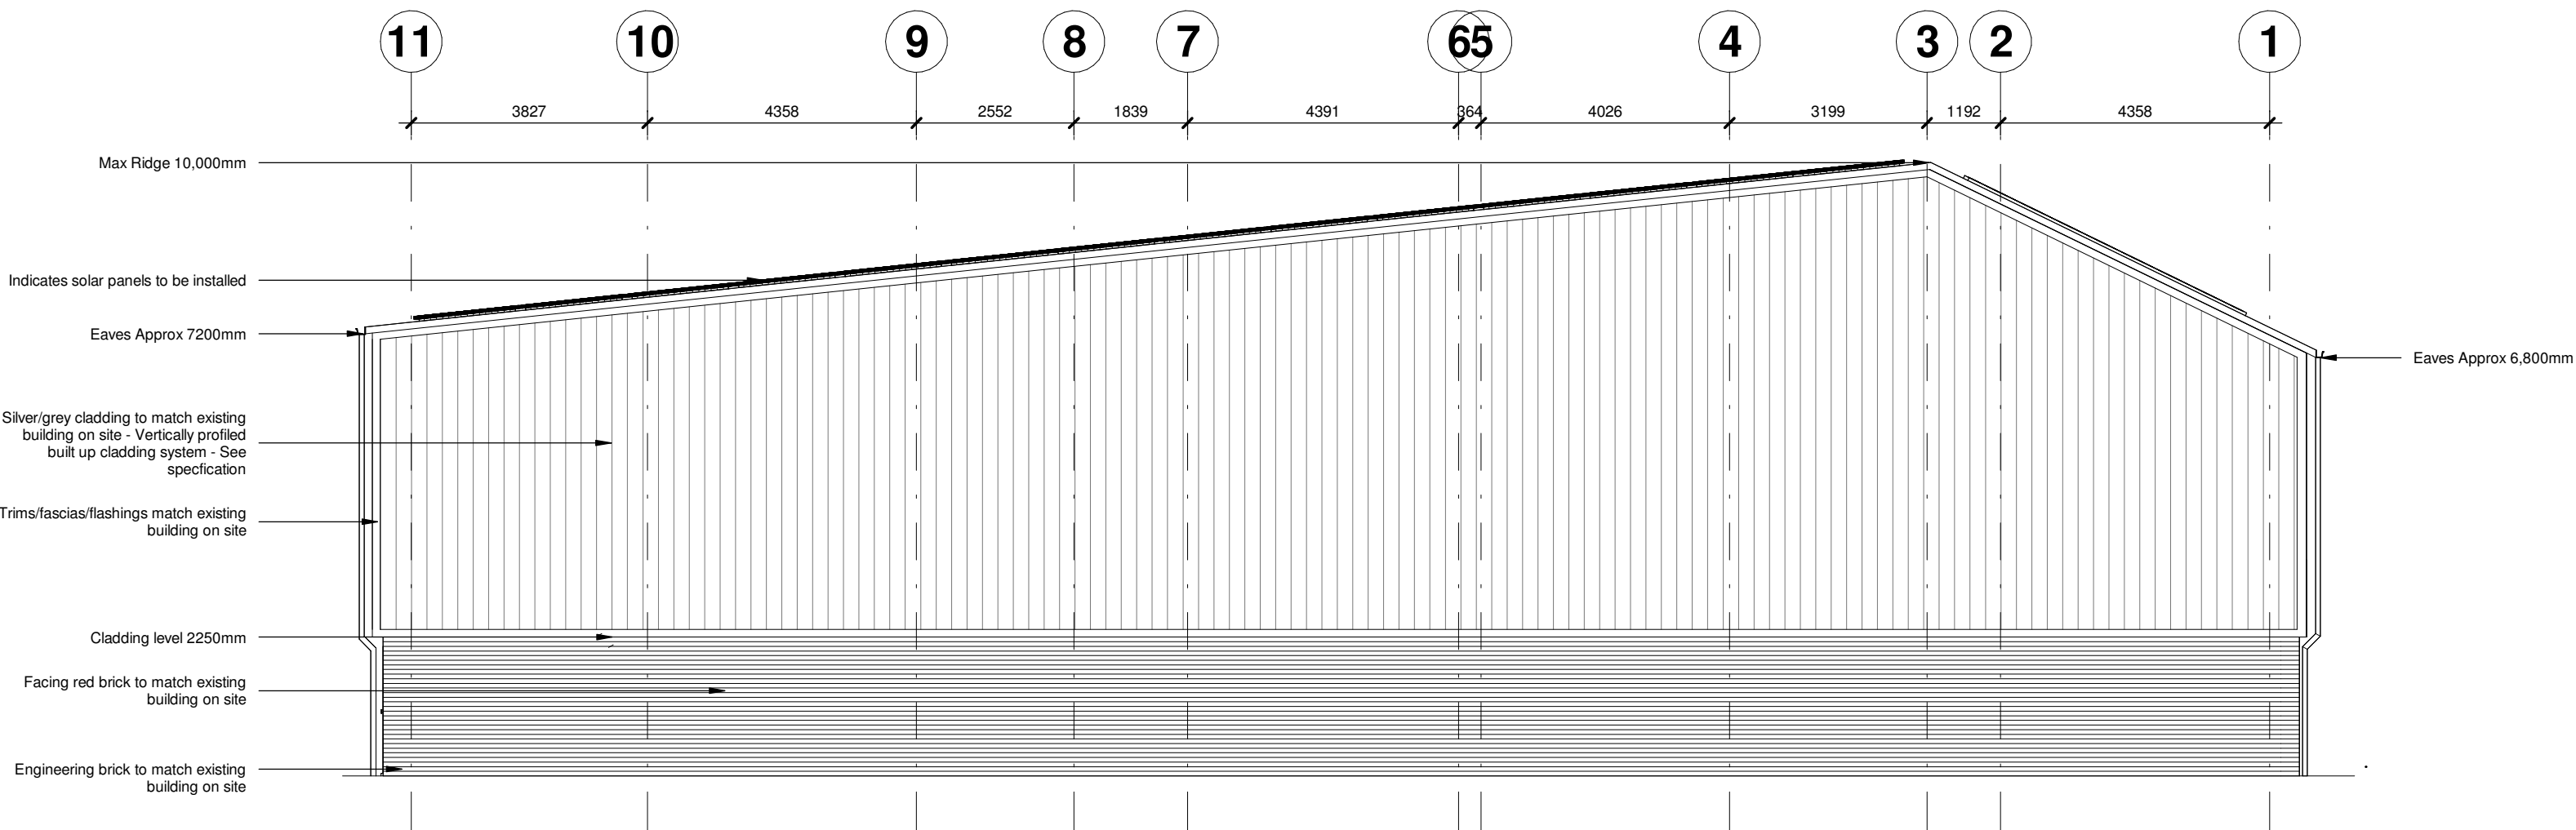

PROPOSED REAR ELEVATION

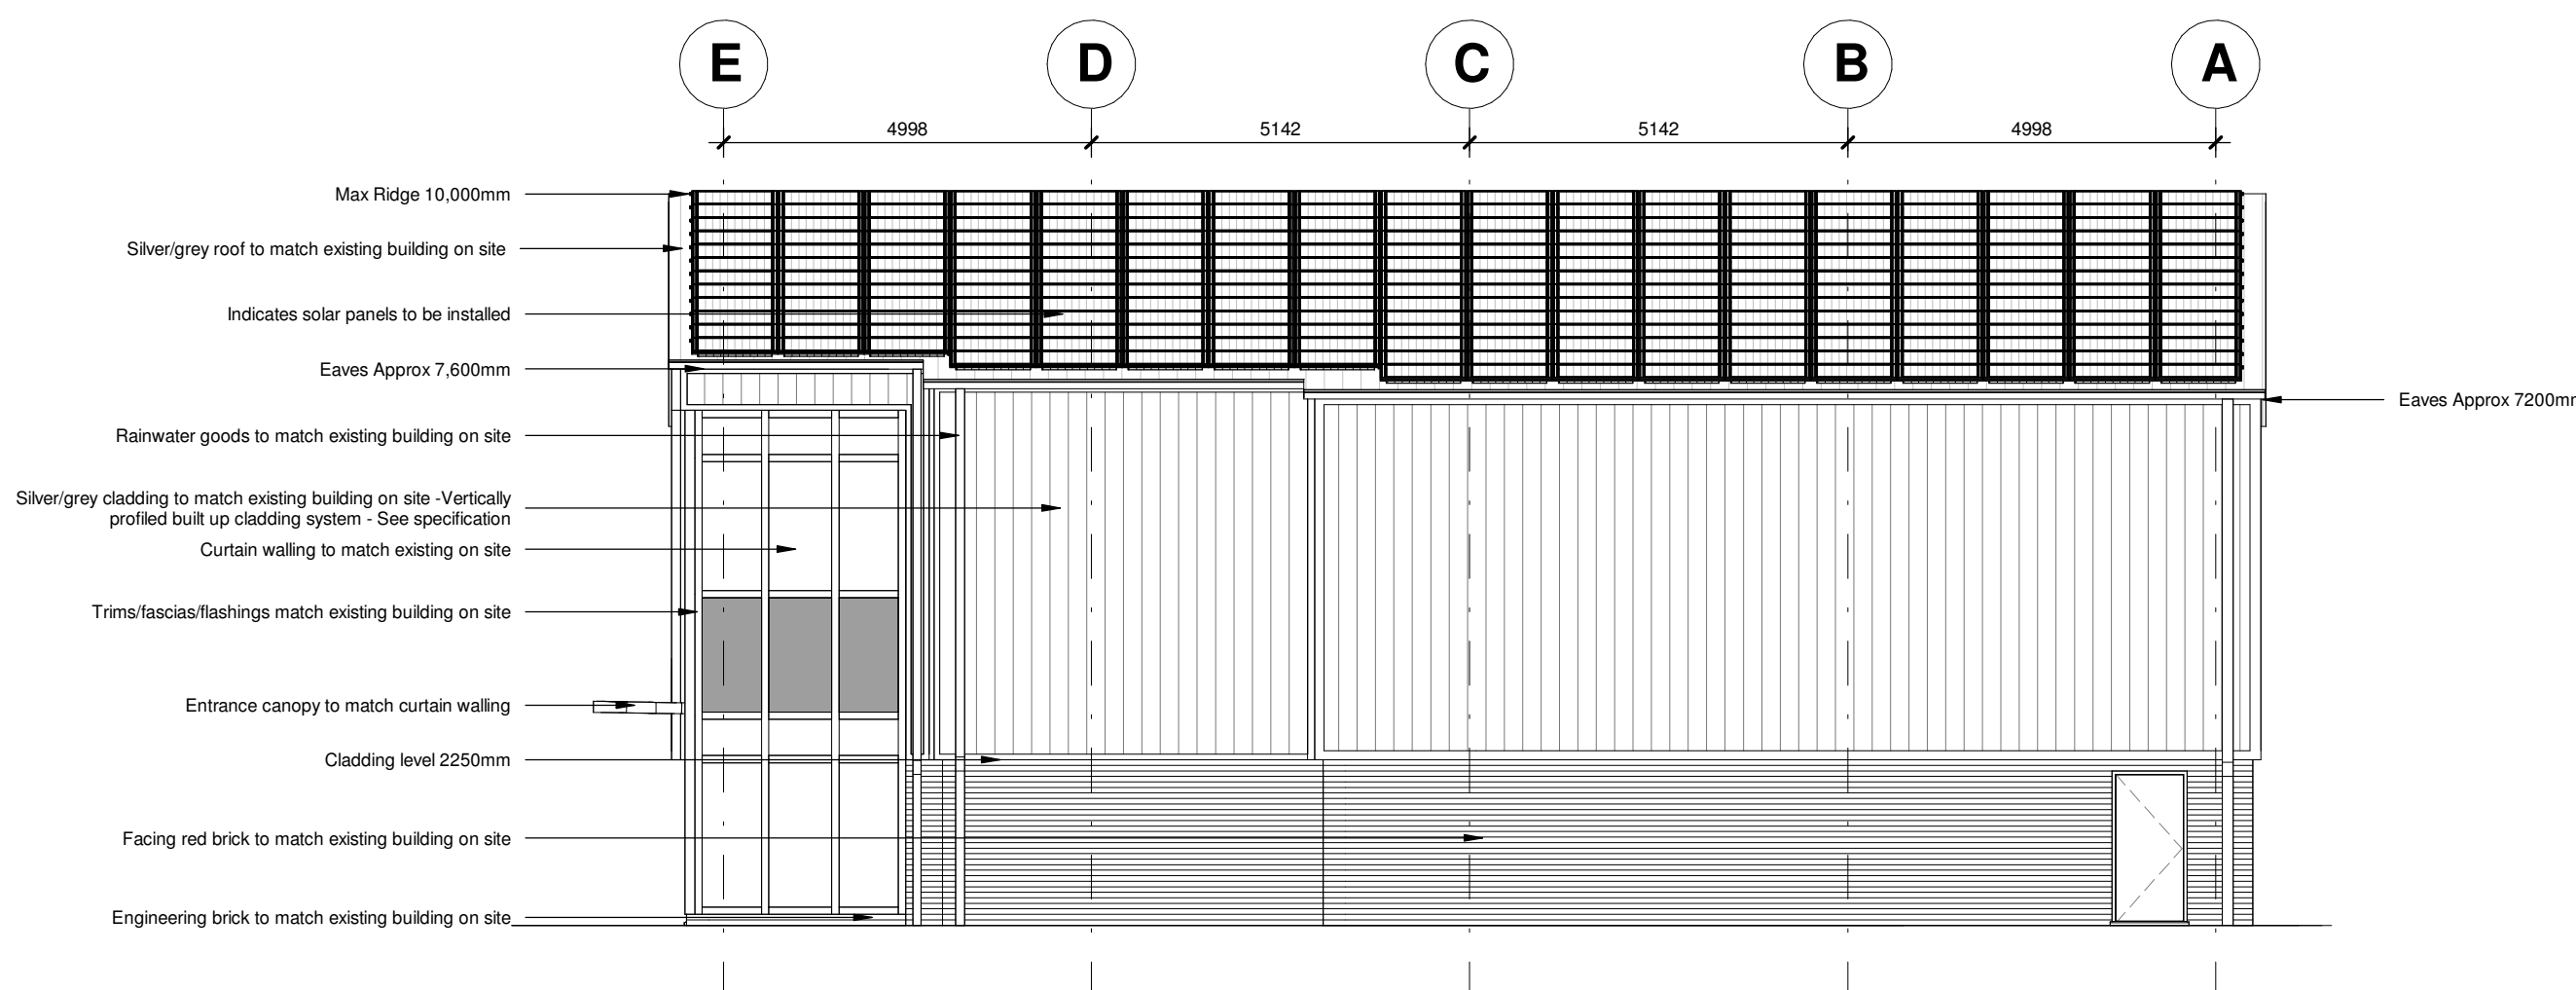

PROPOSED SIDE ELEVATION 2

- Notes:
- Steel setting out as per engineer

DRAFT

Client MP Engineering		hayward ARCHITECTS LTD 19 Station Road Hinckley Leicestershire LE10 1AW Tel: 01455 635 665 Fax: 01455 618 971 www.hayward-architects.co.uk				
Project Title Proposed Unit MP Engineering Maizefield, Hinckley						
Drawing Title Proposed Elevations		Scale 1:100	Date Nov 2022	Sheet A1	Job No. 21/141	Drawing No. 07C
Author CB		Checked by LJW				
THE COPYRIGHT OF THIS DRAWING IS VESTED IN HAYWARD ARCHITECTS LTD. REPRODUCTION WITHOUT THEIR WRITTEN PERMISSION IS PROHIBITED. THE DESIGN WILL BE THE PROPERTY OF THE COPYRIGHT HOLDER. DO NOT SCALE. DRAWING AND ONLY FIGURED DIMENSIONS ARE TO BE USED.					Status BREGS	