





FRONT ELEVATION

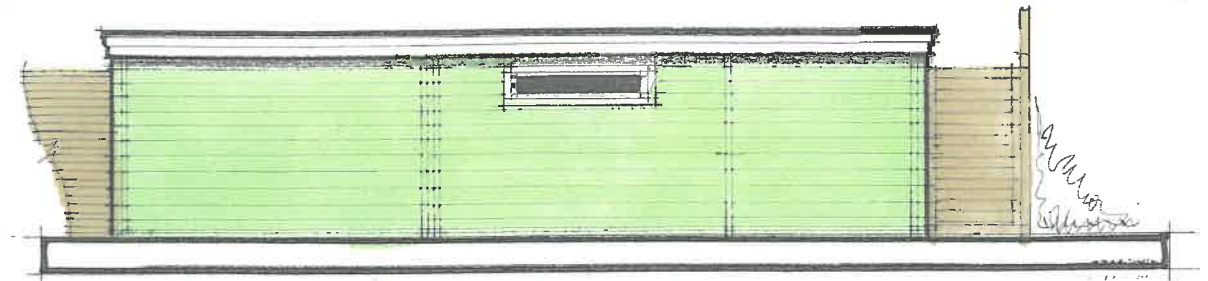


REAR ELEVATION

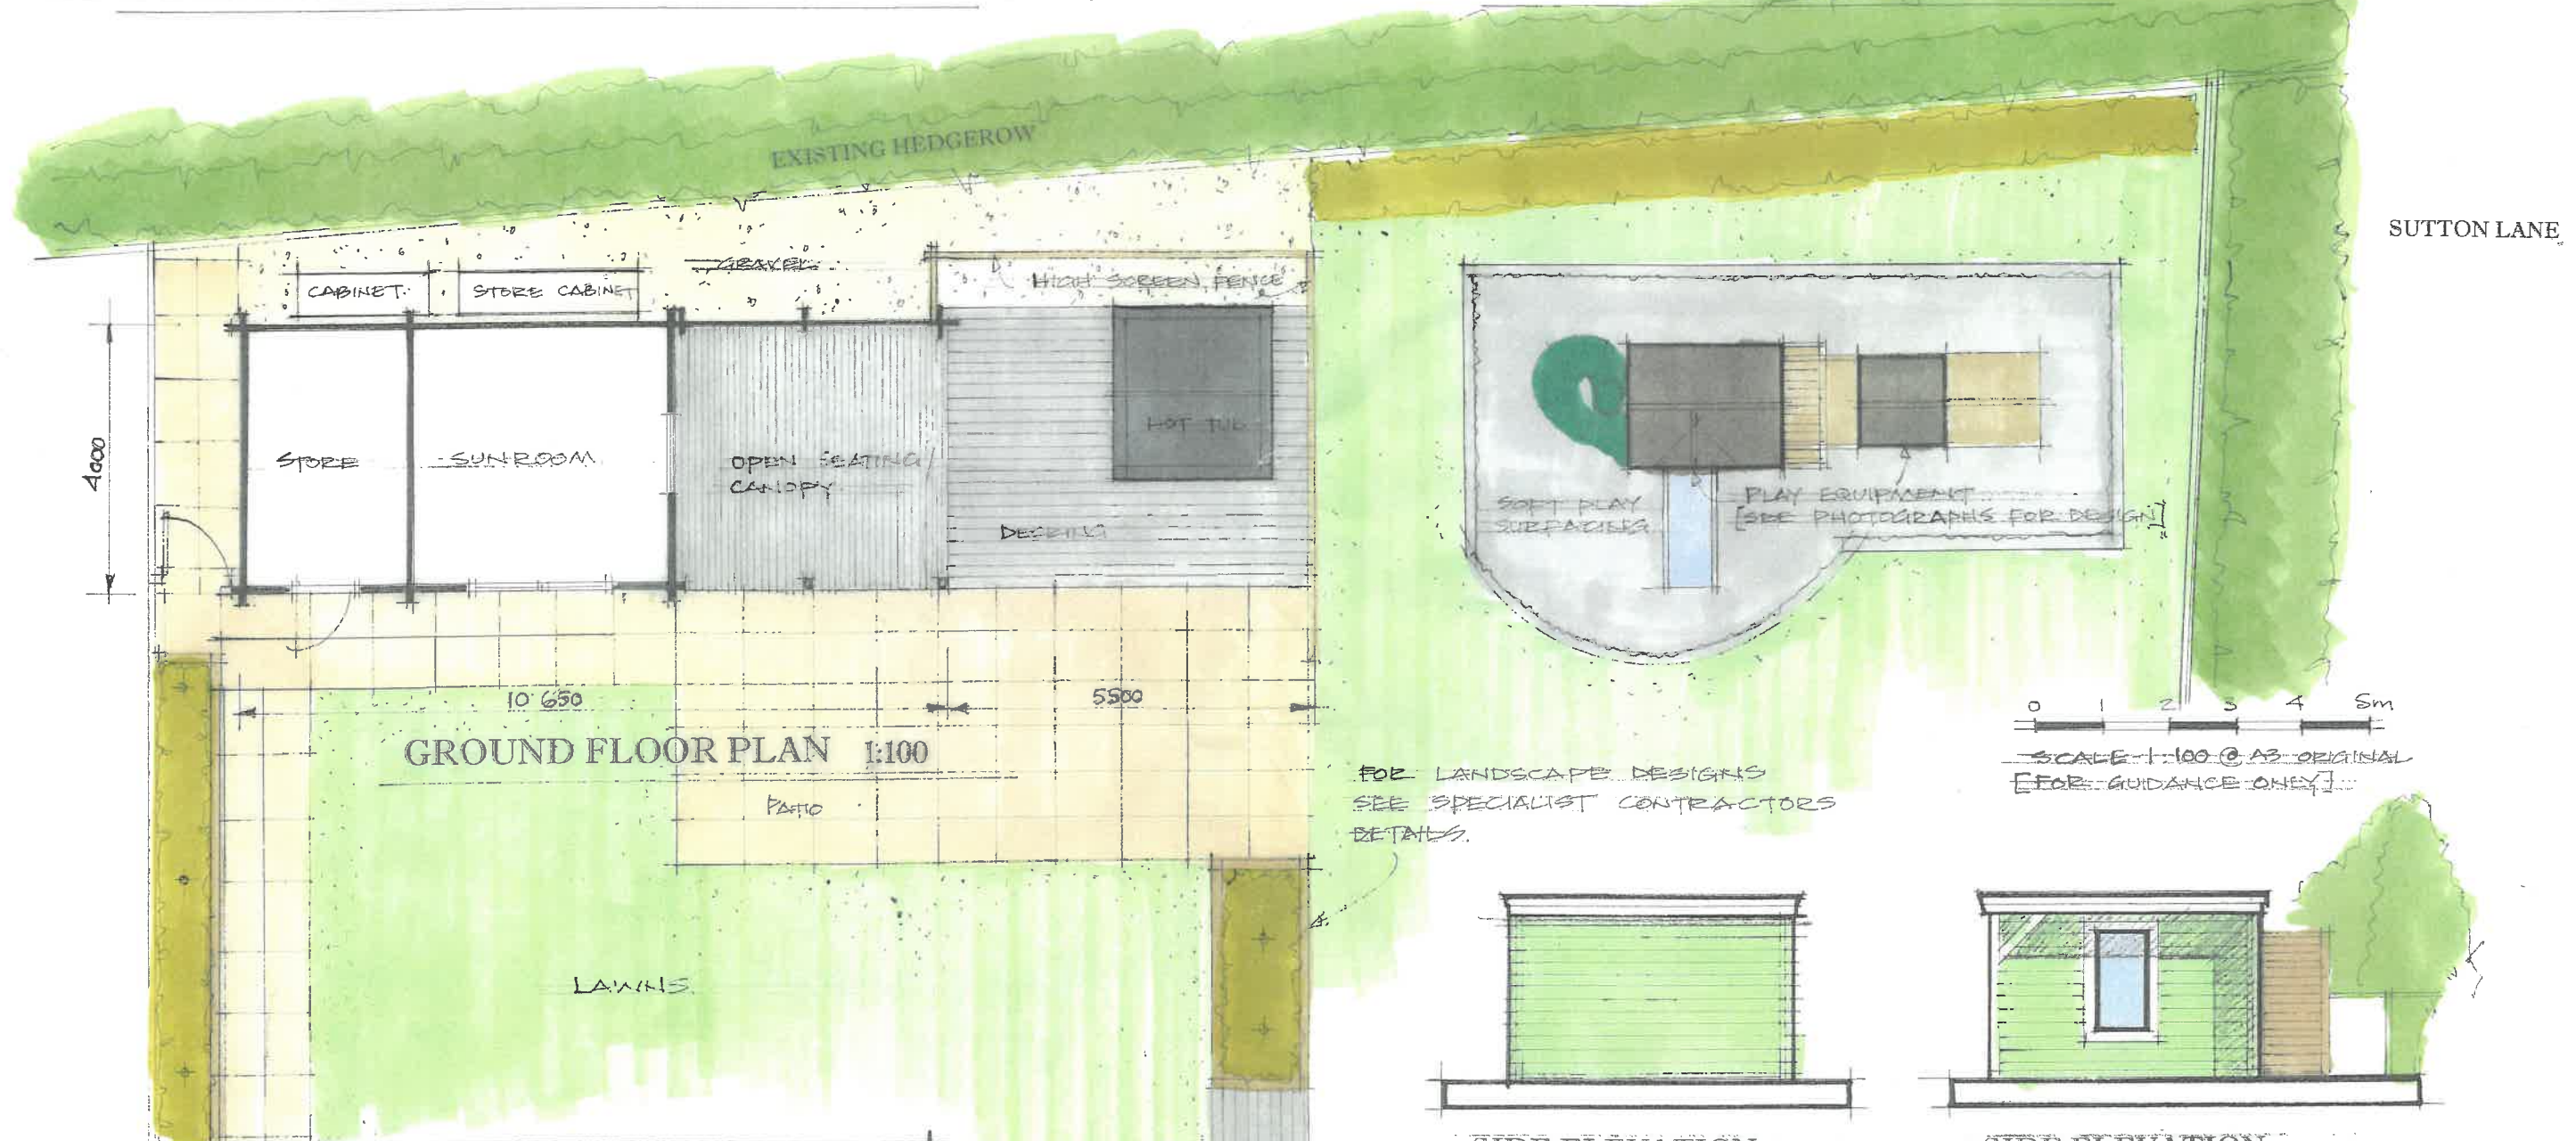

GROUND FLOOR PLAN 1:100

0 1 2 3 4 5m
SCALE 1:100 @ A3 ORIGINAL
[FOR GUIDANCE ONLY]

FOR LANDSCAPE DESIGNS
SEE SPECIALIST CONTRACTORS
DETAILS.

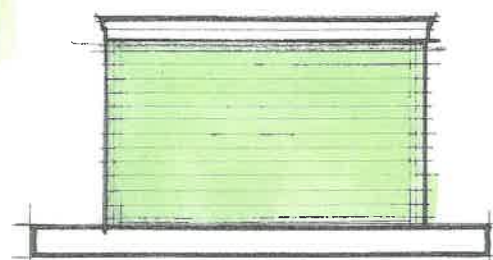

SIDE ELEVATION



SIDE ELEVATION

DRAWING REFERENCE GDC.23.CCSC.006



N & J C DESIGN LIMITED
Development Design Consultants
Reg Office: 9 Lancaster Close, Desford, Leics. LE9 9HW
Tel: 01531 824499 Email: njcdesign555@gmail.com
Co. Reg No: 6395435 This drawing is Copyright

PROPOSED LANDSCAPING AND GARDEN
BUILDING,
8, CADEBY COURT, SUTTON LANE,
CADEBY.
For G & D CULLEN
GARDEN BUILDING DESIGN