




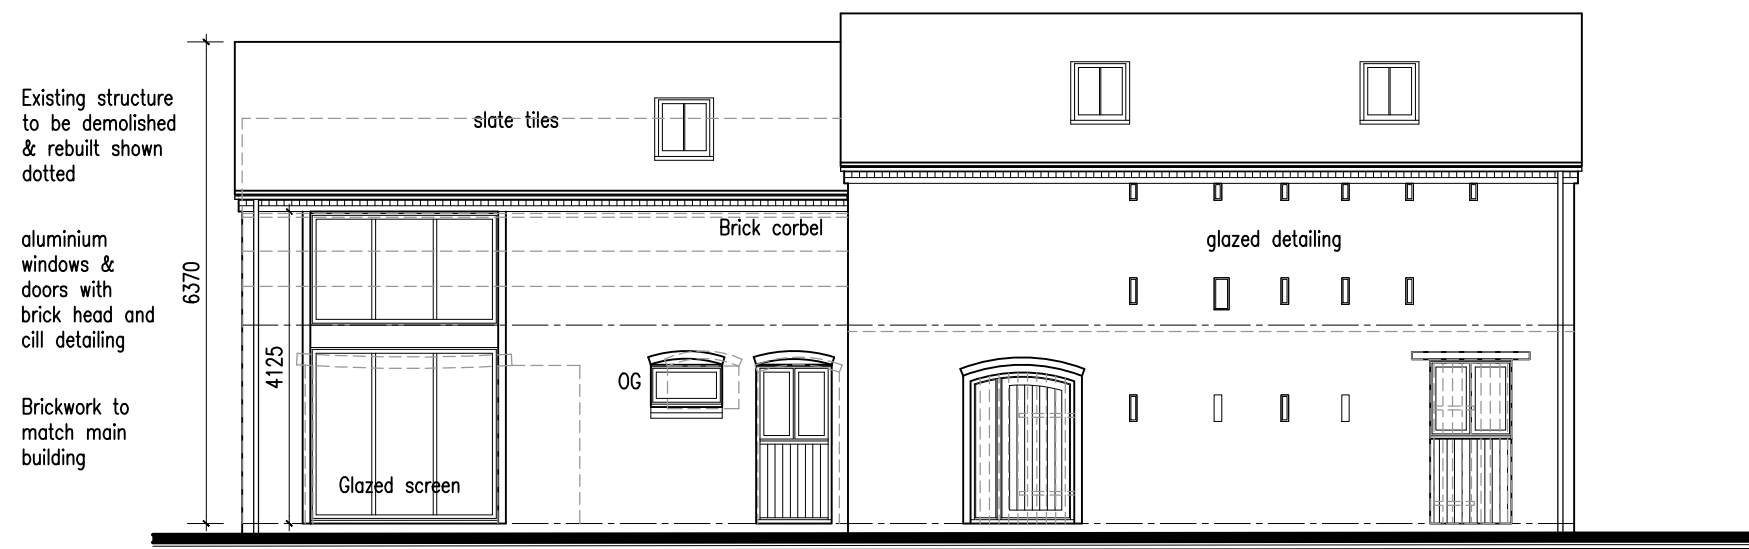


Front Elevation to Barn A - Facing Courtyard
Scale 1:100

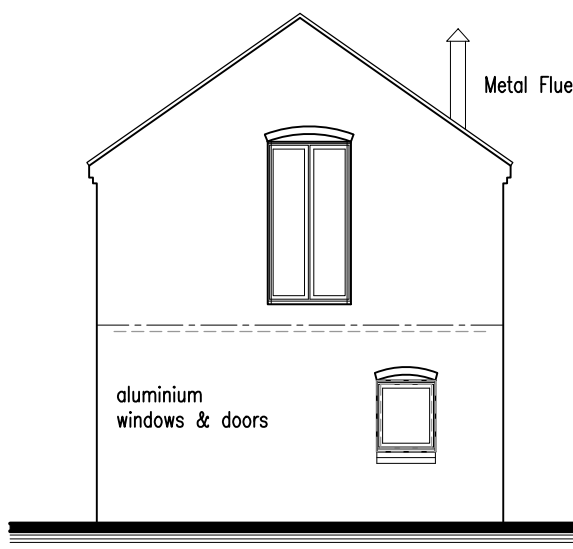


Side Elevation
Scale 1:100

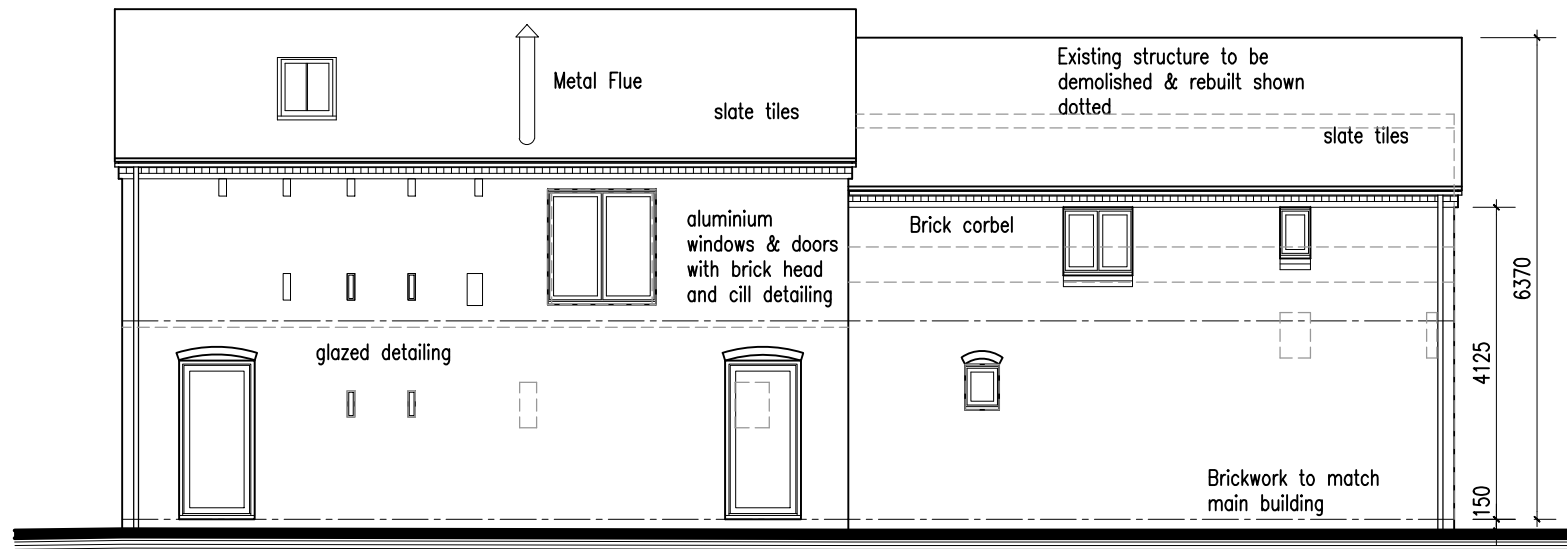


Rear Elevation
Scale 1:100

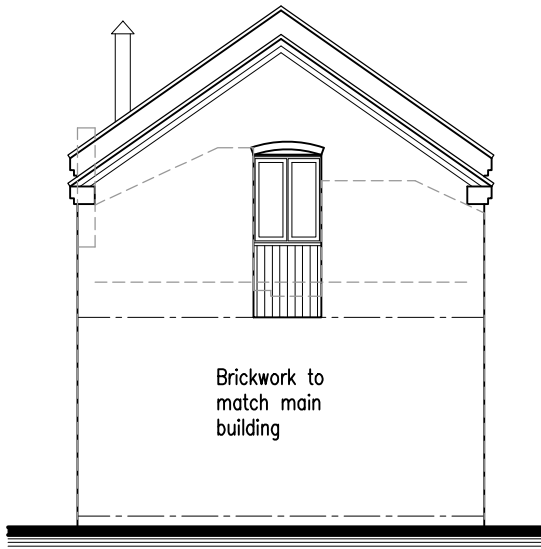

Side Elevation
Scale 1:100

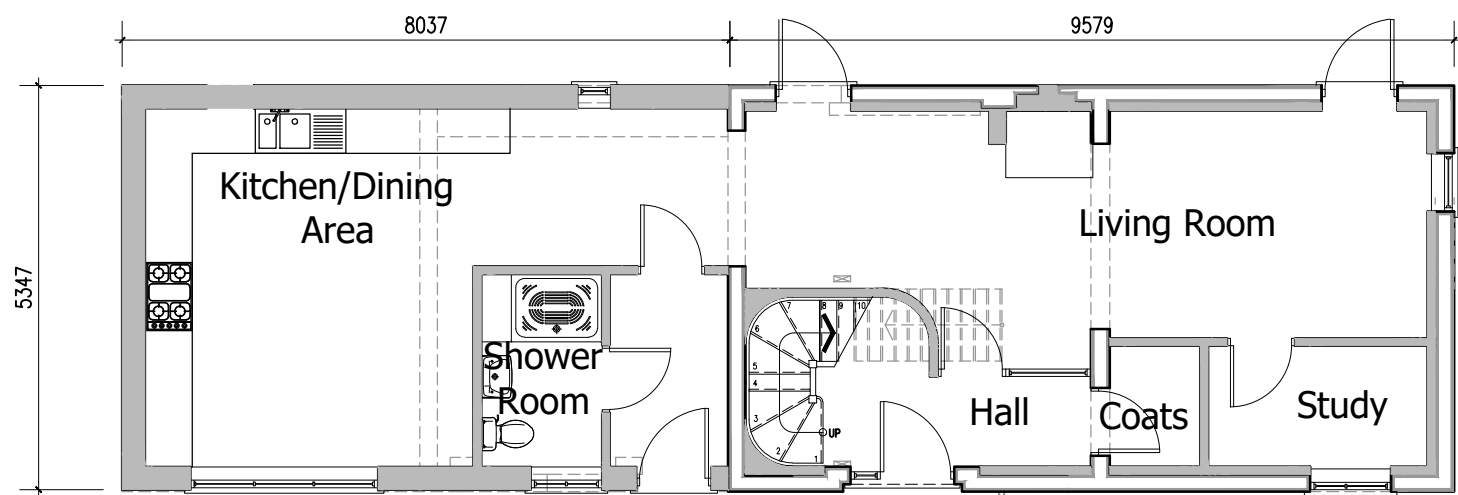

Ground Floor Plan - Barn A
Scale 1:100

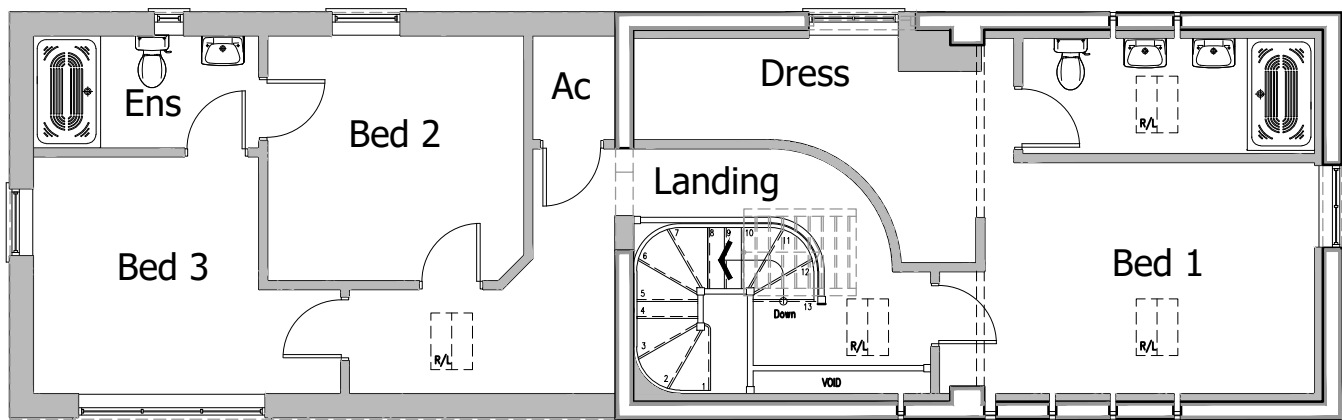

First Floor Plan - Barn A
Scale 1:100

PLANNING DRAWING - PROPOSED DETAILS

PROPOSED WORKS - HOLYWELL FARM - DESFORD LANE - RATBY



Revisions : A Material amendment 20.04.26

Figured dimensions must be taken in preference to scaled dimensions and any discrepancies are to be referred to R3DESIGN DEVELOPMENTS LTD.
Contractors, subcontractors, specialist, service providers, suppliers, purchasers & their representatives must verify all details, dimensions & levels on site before commencing any work, purchase, sale or making any workshop drawings.
R3DESIGN DEVELOPMENTS LTD takes no responsibility for errors and information errors, including third party information used and / or any form of Plagiarism.
All drawings are copyright of R3DESIGN DEVELOPMENTS LTD.



The Glasshouse, 9 Hallam Close, Littlethorpe, Leics. LE19 2LA
Tel: 0116 2165175 Email: r3d@r3ddl.com Web: www.r3ddl.com
Company Reg. No. 7657636

Project Details
Proposed Works
Holywell Farm
Desford Lane
Ratby
Drawing Title
Planning Drawing - Sheet 3 of 3
Proposed Details
Client Details
Mr Watts
Drawing No.
25.335.22 A

Date
December 2025
Drawn by
SR
Scale (A1 Size)
1:100
Checked by
R3D