
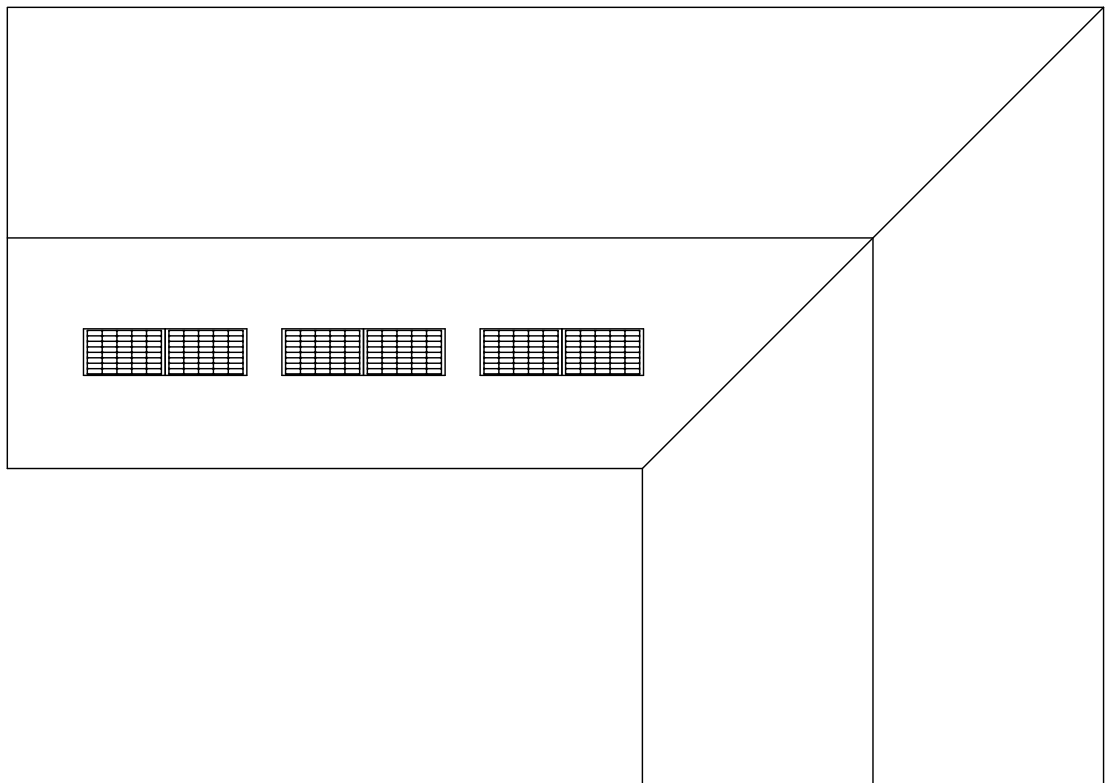





1. Drawings copyright of © Architectural Vistadesigns Ltd
2. Drawings are to be read in conjunction with the Bill of Materials and Specifications.
3. Planning drawings should not be used for the purpose of construction or working drawings.
4. Building Regulation approved drawings are not construction or working drawings.
5. All dimensions must be checked and verified on site before commencing works.
6. OS data may have been used for the purpose of a Planning Submission.

Revisions		
Rev	Date	Comments

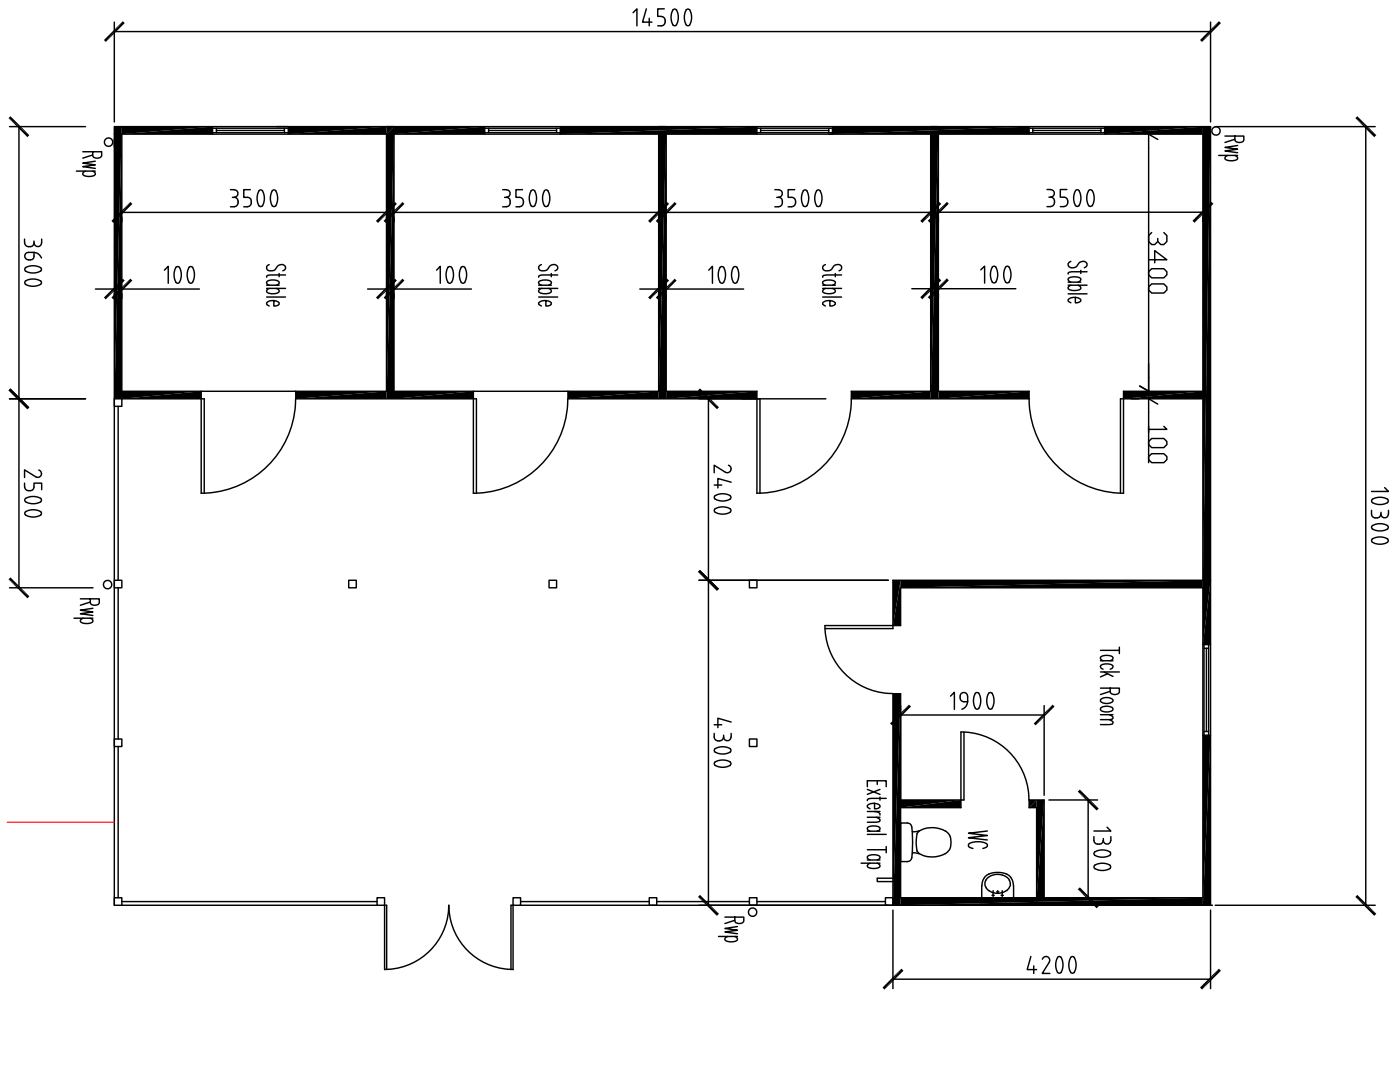



PROPOSED FLOOR PLAN

PROPOSED ROOF PLAN

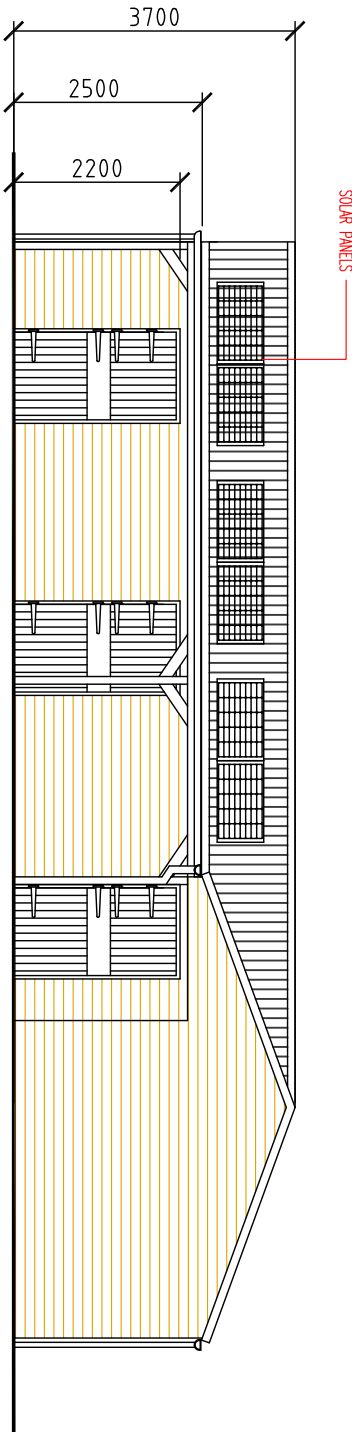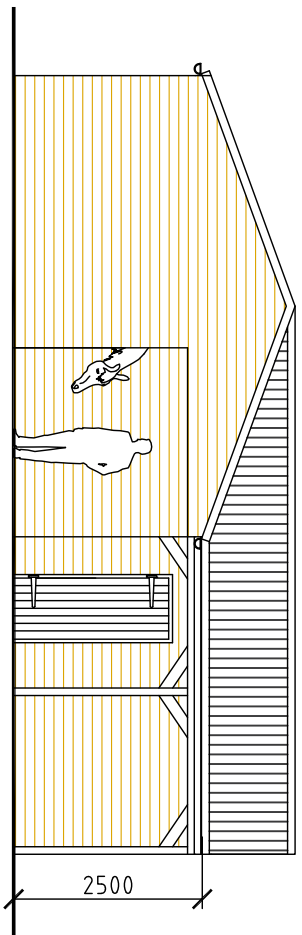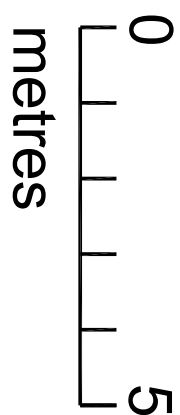

PROPOSED SOUTH ELEVATION

PROPOSED EAST ELEVATION

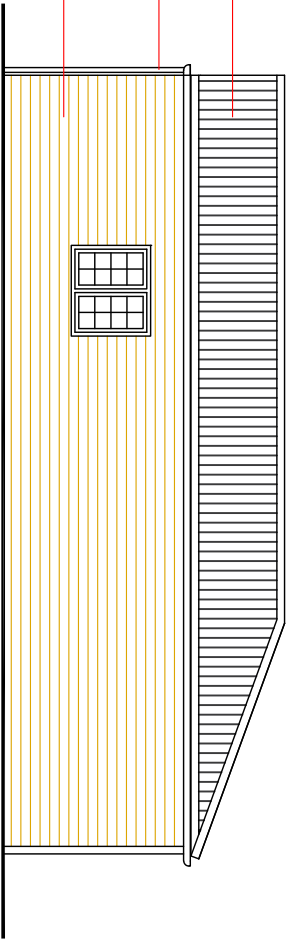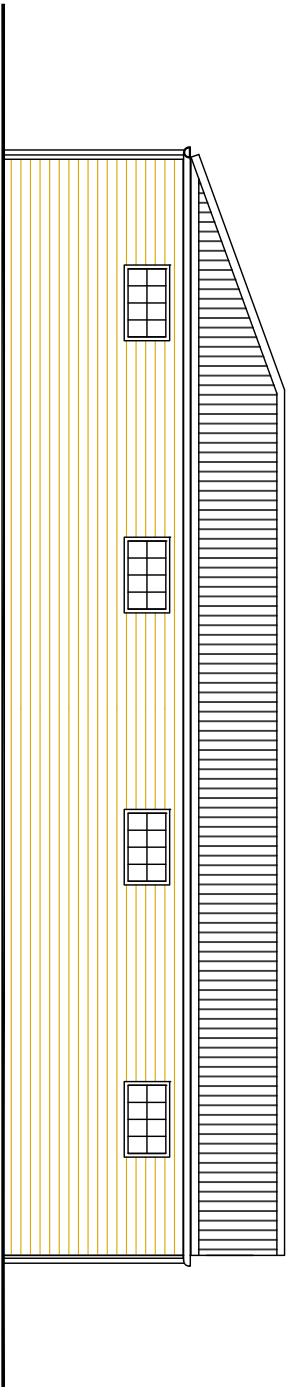

PROPOSED WEST ELEVATION

PROPOSED NORTH ELEVATION

A

V

D

CIAT

CHARTERED PRACTICE

ArchitecturalVistadesigns Ltd

a. The Paddock, 118 Paddock Way, Hinckley, Leics LE10 0BZ

m: 0785 458 2584 t: 01455 698 639

w: www.architecturalvistadesigns.co.uk

e: studio@architecturalvistadesigns.co.uk

Client: Mr West

Dwg Status: PLANNING

Dwg: Proposed Plans and Elevations - Stables

Project: Proposed Change of use to Horseiculture

Land off Nuneaton Lane, Highnam on the Hill CV13 6AD

Scale: 1:100 @ A1

Date: 05.05.2026

Dwg No. AVD-962-HLH-PL02

Drawn By: map

Rev. -