





Proposed Rear Elevation

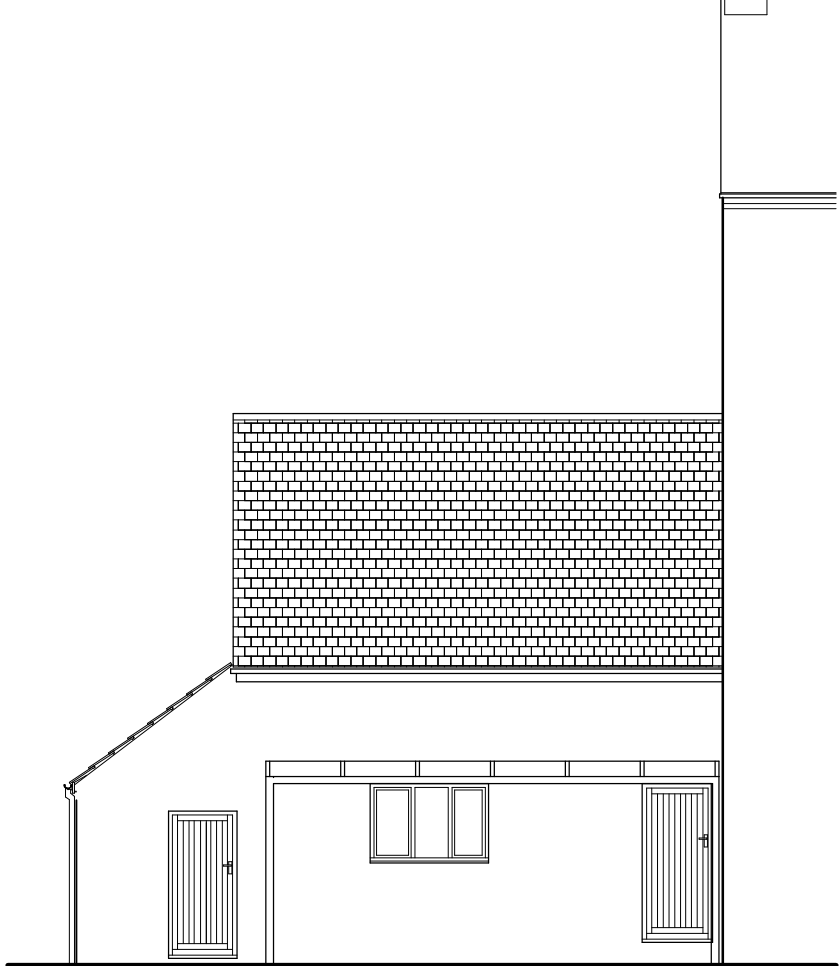

Part Front Elevation



Proposed Side Elevation

 

Project: The Dixie Grammer Junior School Bosworth Road, Wellsborough, Nuneaton, CV13 6PA		
Drg.Title: Proposed Elevations	Date: Feb 2026	Scale: 1:100 @ A3
	Job No.: SC/0226	Drg. No. Rev. 04 A