



1. Drawings copyright of © Architectural Vistadesigns Ltd
2. Drawings are not to be used for construction or working drawings.
3. Planning drawings approved should not be used for the purpose of construction or working drawings.
4. Building Regulations approved drawings are not construction or working drawings.
5. All dimensions must be checked and verified on site before commencing works.
6. OS data may have been used for the purpose of a Planning submission.


Revisions		
Rev	Date	Comments

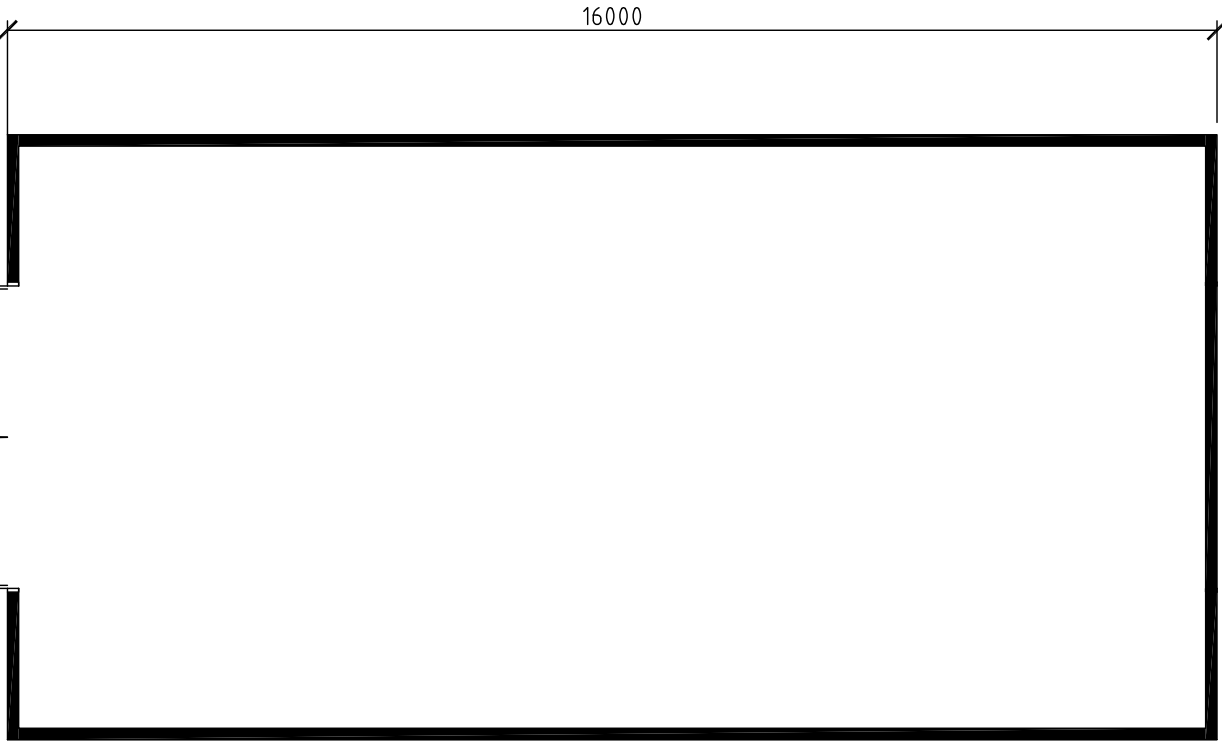


PROPOSED FLOOR PLAN

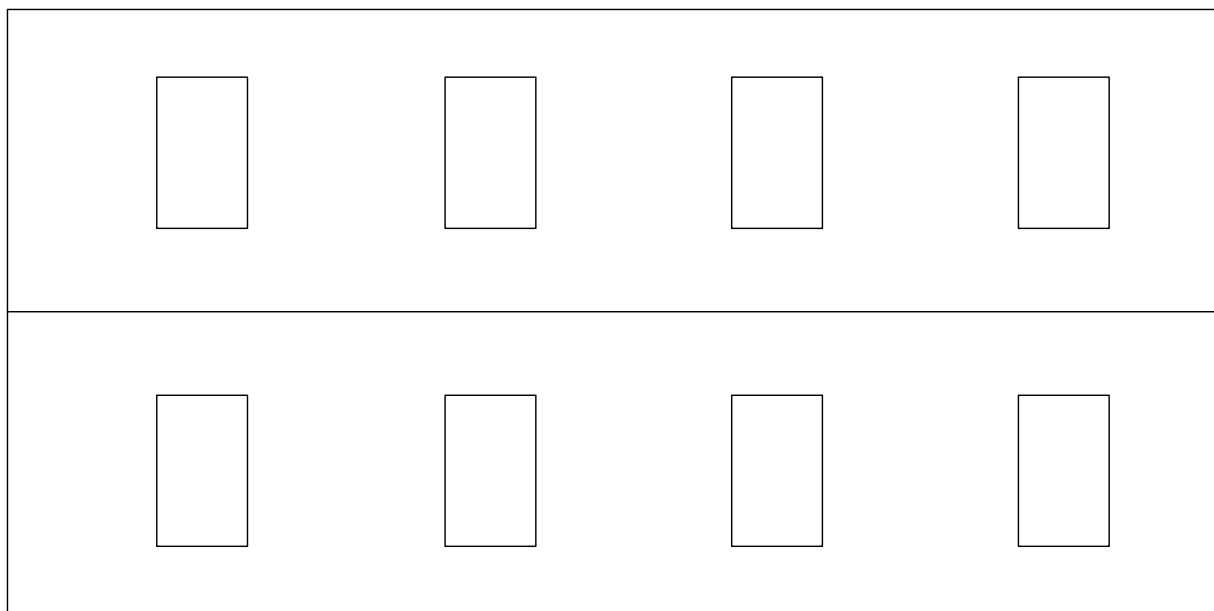


PROPOSED ROOF PLAN

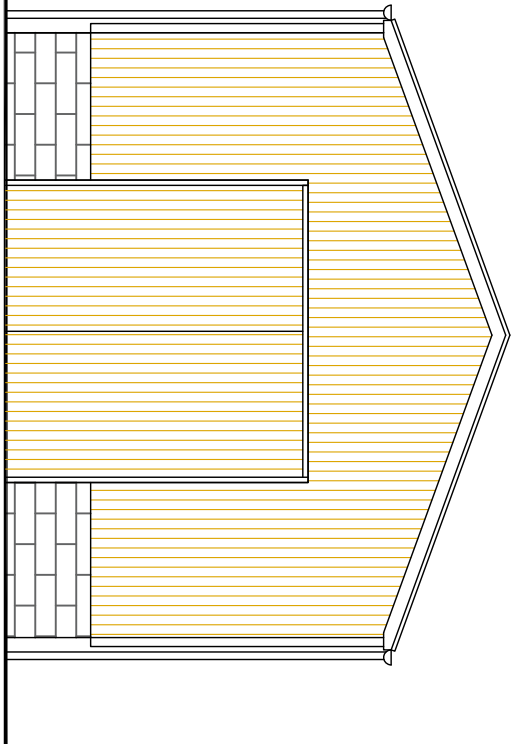


PROPOSED SOUTH ELEVATION

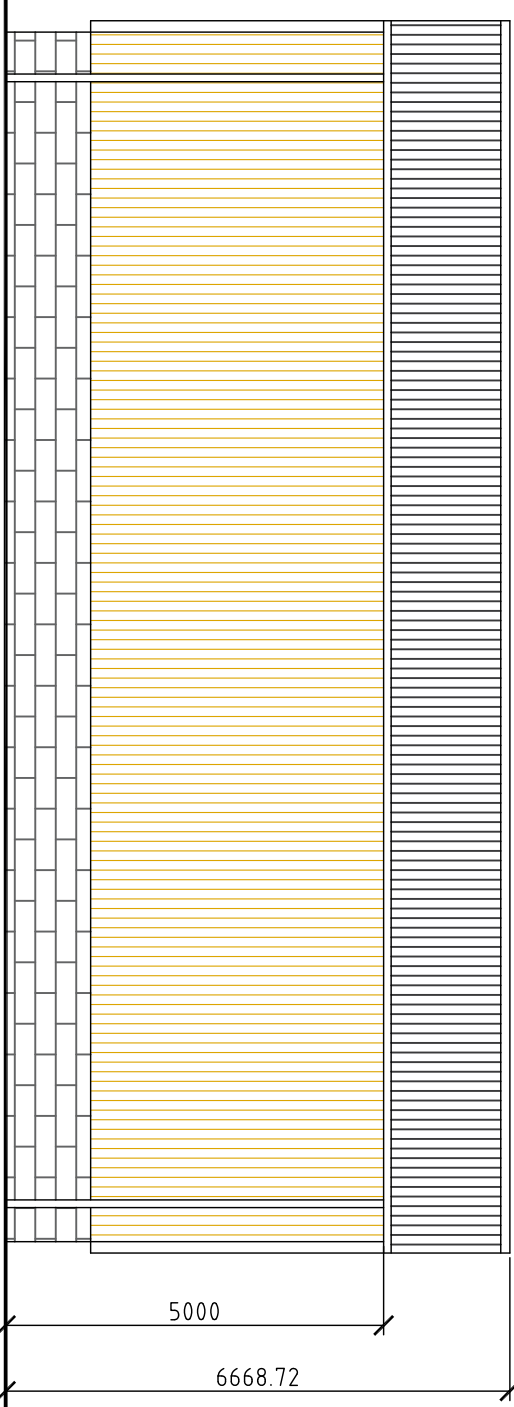



PROPOSED EAST ELEVATION

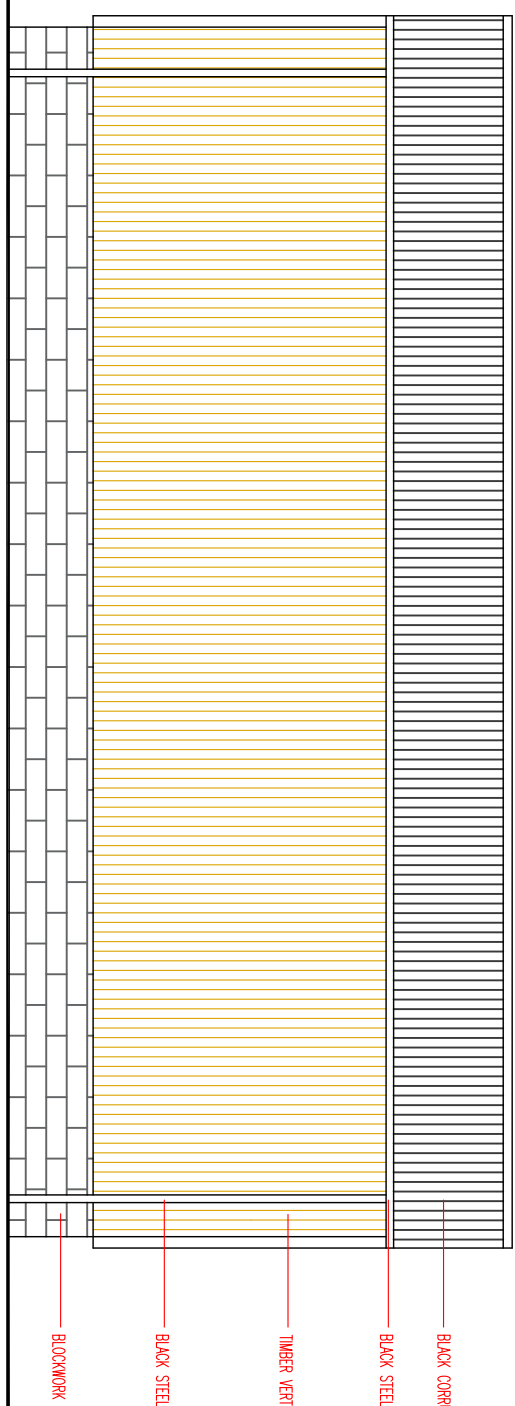

PROPOSED WEST ELEVATION

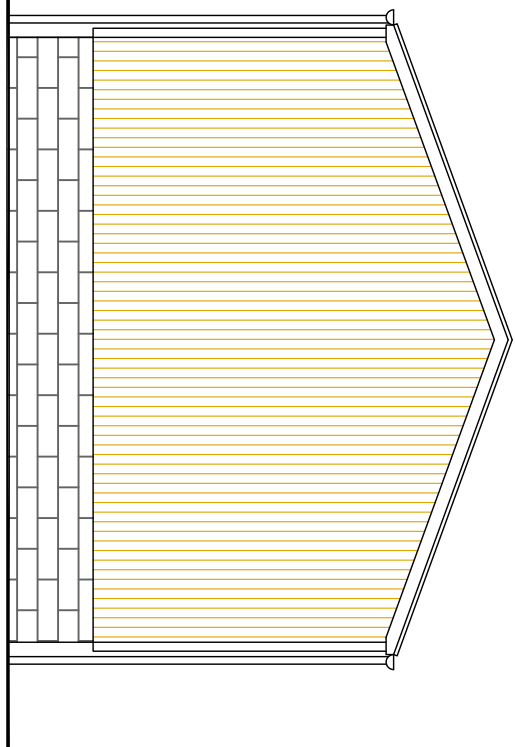

PROPOSED NORTH ELEVATION

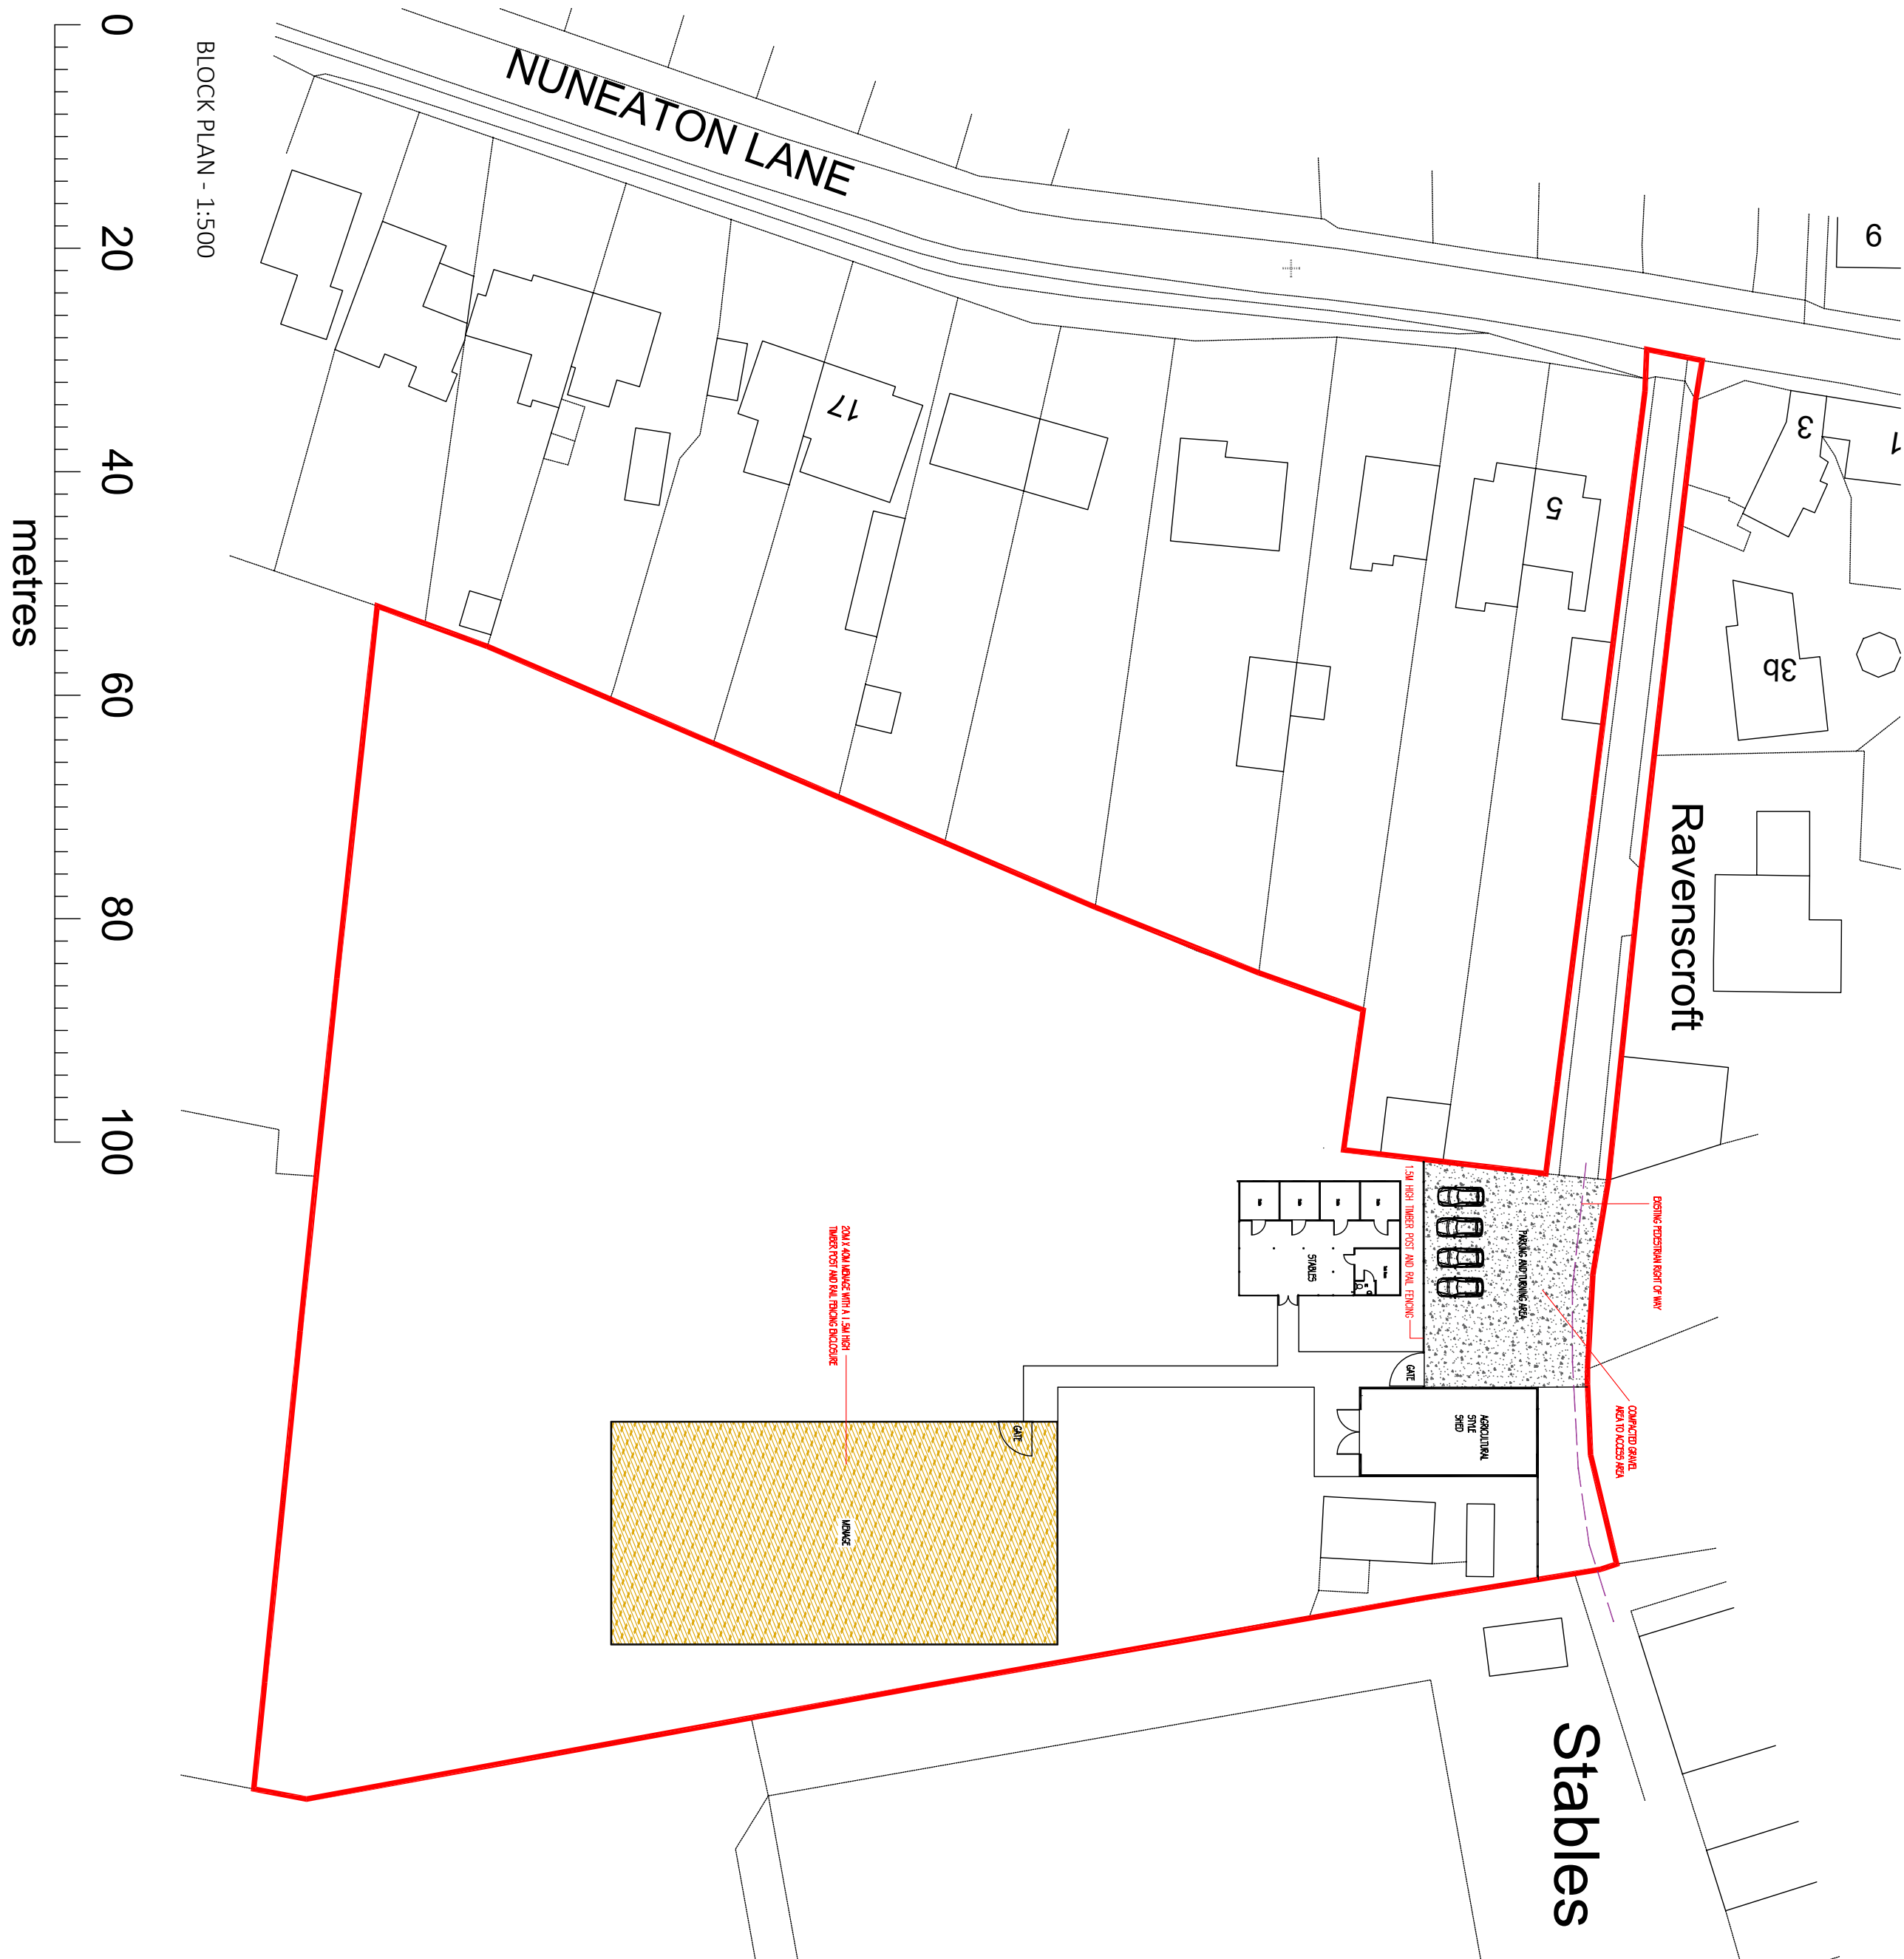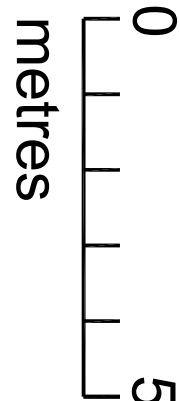

ArchitecturalVistadesigns Ltd

a. The Padlock, 118 Padlock Way, Hindley, Leas LE10 0BZ
m: 0785 458 2584 t: 01455 698 539

w: www.architecturalvistadesigns.co.uk
e: studio@architecturalvistadesigns.co.uk

Client: Mr West Dwg Status: PLANNING

Dwg: Proposed Plans and Elevations - Agricultural Barn

Project: Proposed Change of use to Horticulture

Land off Nuneaton Lane, Highnam on the Hill CV13 6AD

Scale: 1:100 & 1:500 @ A1

Date: 05.05.2026

Drawn By: map

Dwg No.

Rev.

AVD-962-HLH-PL03 -