


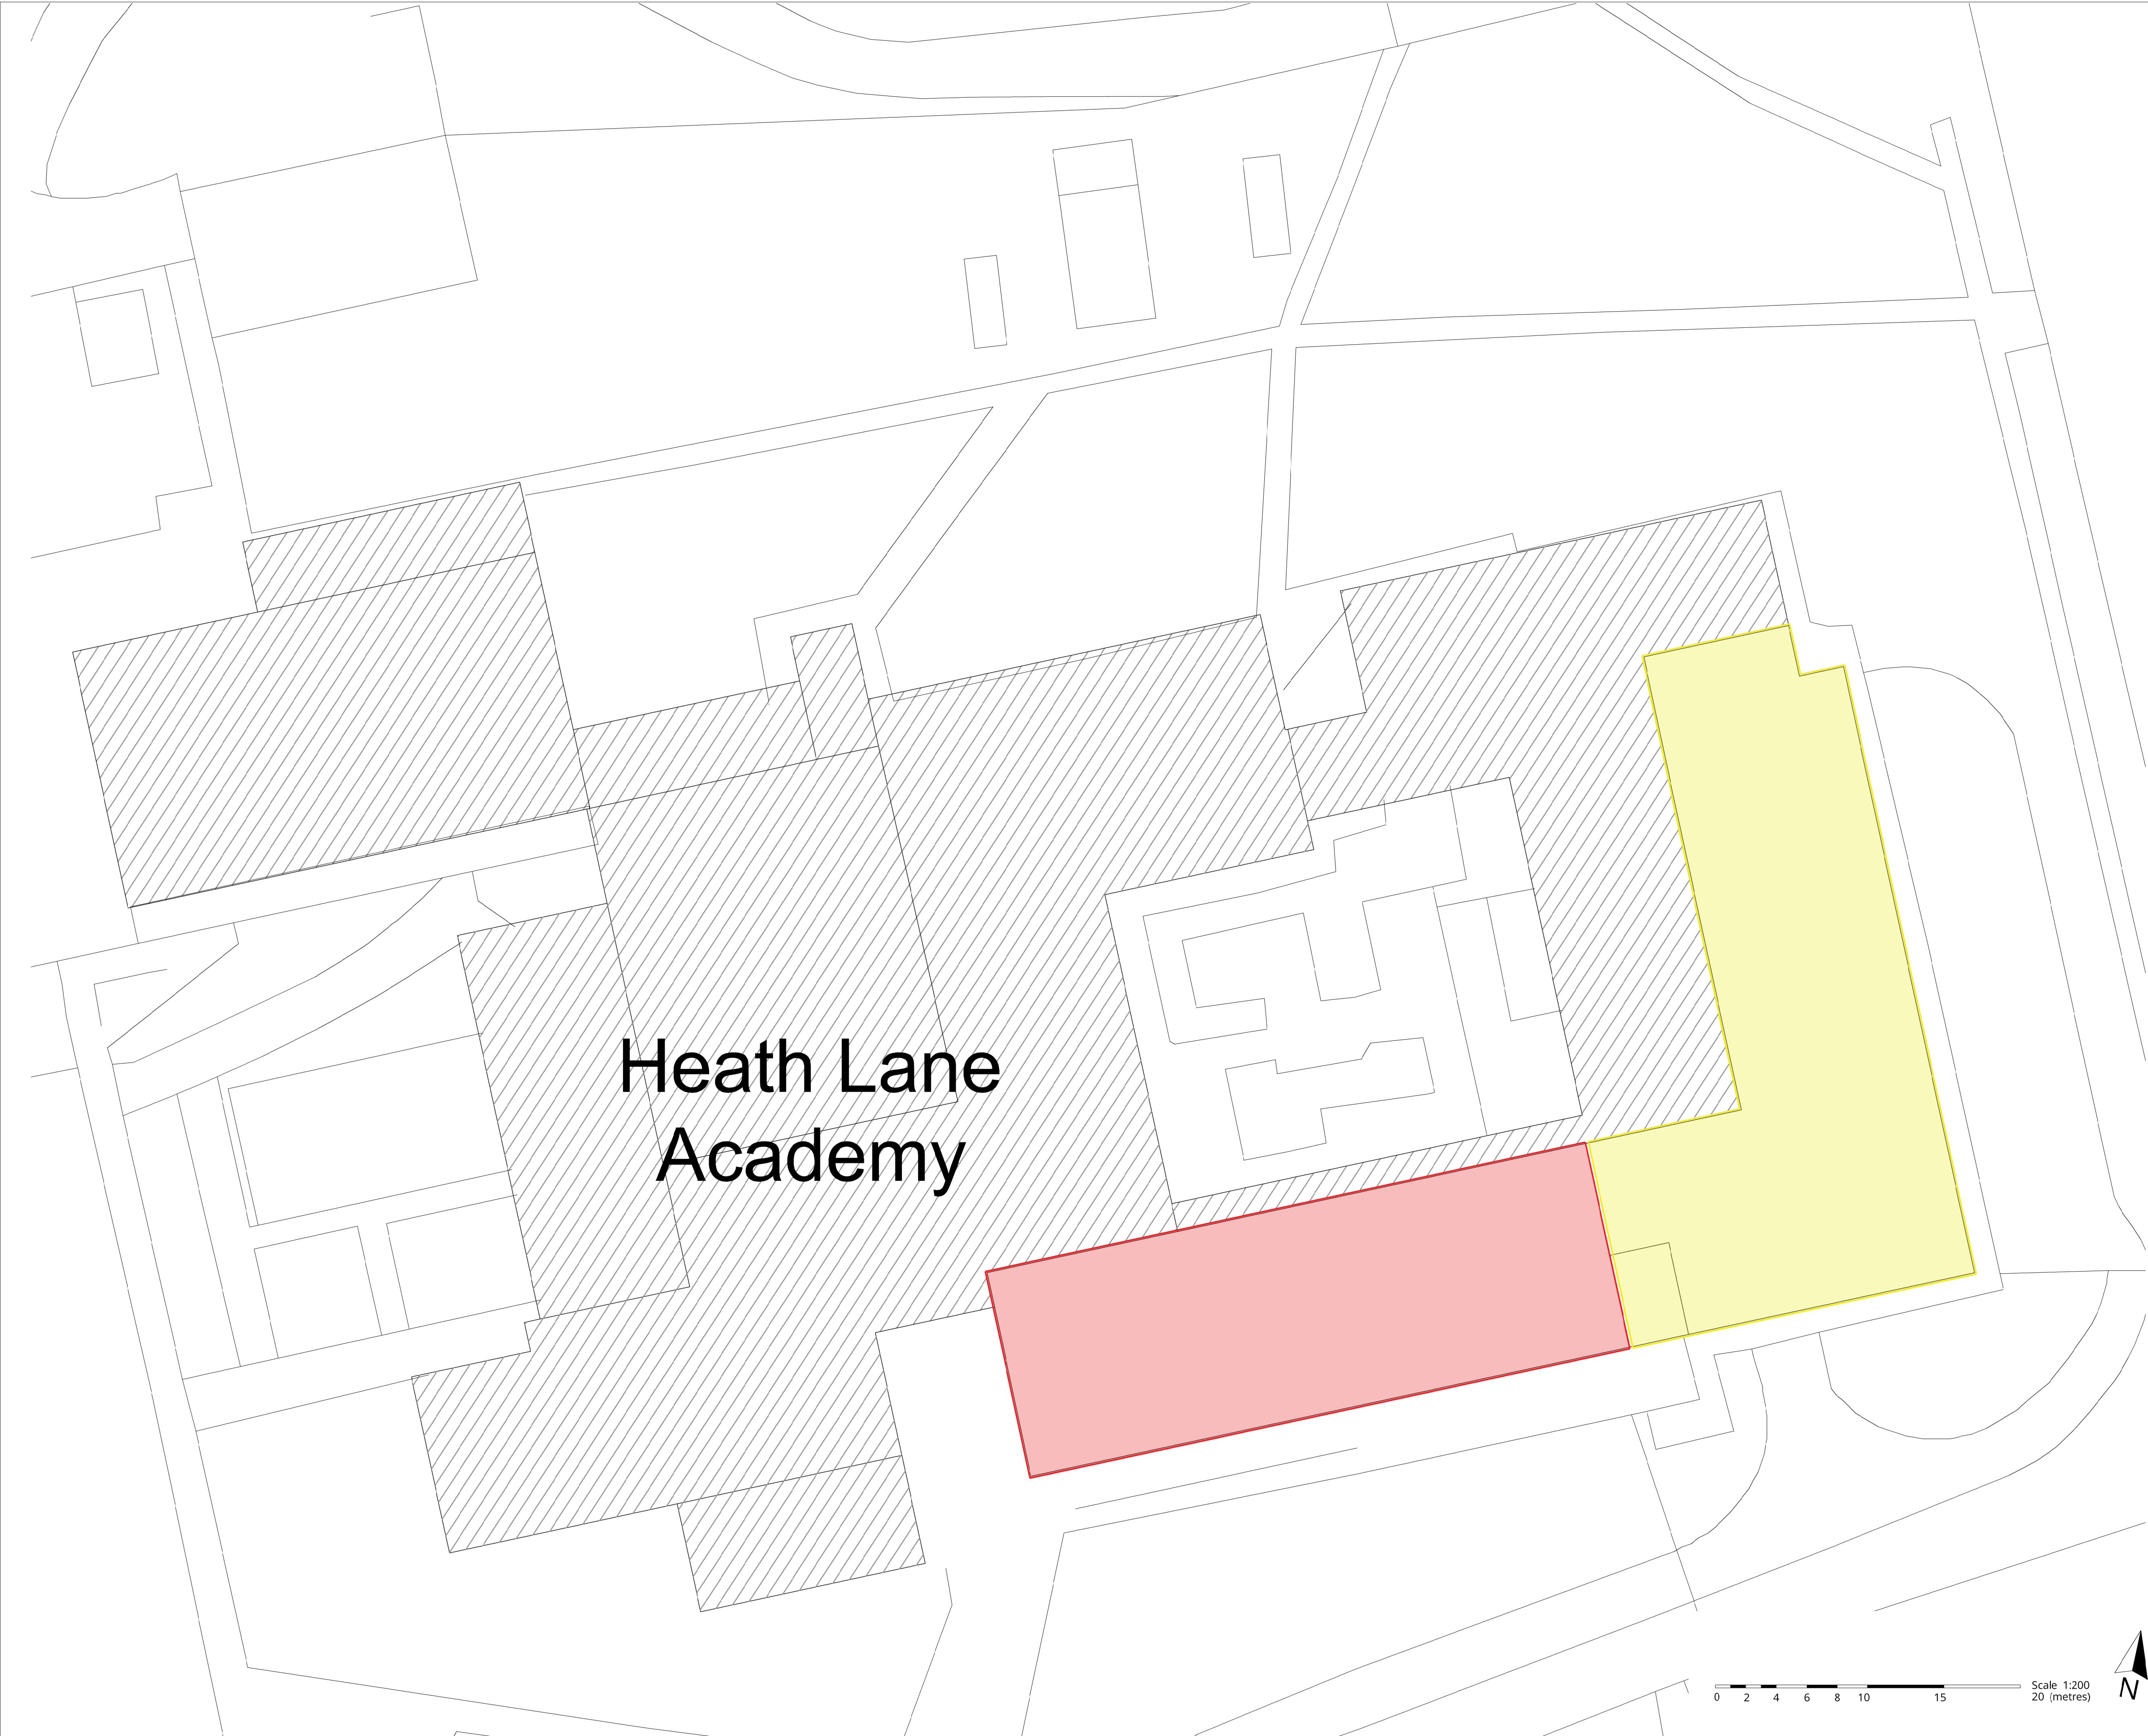

NOTES:
ALL LEVELS, ANGLES AND DIMENSIONS TO BE CHECKED
ON SITE PRIOR TO COMMENCEMENT OF WORKS.

THIS DRAWING IS TO BE READ IN CONJUNCTION WITH ALL
RELEVANT BARKER ASSOCIATES DRAWINGS, SCHEMATICS,
ARCHITECTS, STRUCTURAL AND ALL OTHER SERVICES
DRAWINGS, SPECIFICATIONS AND SCHEDULES.

LEGEND:

- EXTENT OF WORKS AREA (ROOF 2)
- EXTENT OF WORKS AREA (ROOF 6)

Drawing Status:

PLANNING

P01	ISSUED FOR PLANNING	08/08/24	YK
-----	---------------------	----------	----

Rev	Description	Date	By

 Barker

Majesty House, Avenue West Skyline 120,
Braintree Essex, CM77 7AA
T: 01279 647111
W: www.barker-associates.co.uk
E: mail@barker-associates.co.uk

© THIS DRAWING IS A COPYRIGHT OF BARKER ASSOCIATES.

Client

UNITED LEARNING

Project Title

HEATH LANE ACADEMY, EARL SHILTON, LE9 7PD

Drawing Title

EXISTING ROOF PLAN

ARCHITECTURAL

Project No. P24-0605	Date JUL. 24	Drawn YK	Checked JW
Scale: 1:200 @A1	Status SO	Revision	P01

Drawing Number

P24605-BA-A1-RF-DR-A-2001

Scale 1:200
20 (metres)

