


NOTES:
ALL LEVELS, ANGLES AND DIMENSIONS TO BE CHECKED
ON SITE PRIOR TO COMMENCEMENT OF WORKS.

THIS DRAWING IS TO BE READ IN CONJUNCTION WITH ALL
RELEVANT BARKER ASSOCIATES DRAWINGS, SCHEMATICS,
ARCHITECTS, STRUCTURAL AND ALL OTHER SERVICES
DRAWINGS, SPECIFICATIONS AND SCHEDULES.

Heath Lane Academy

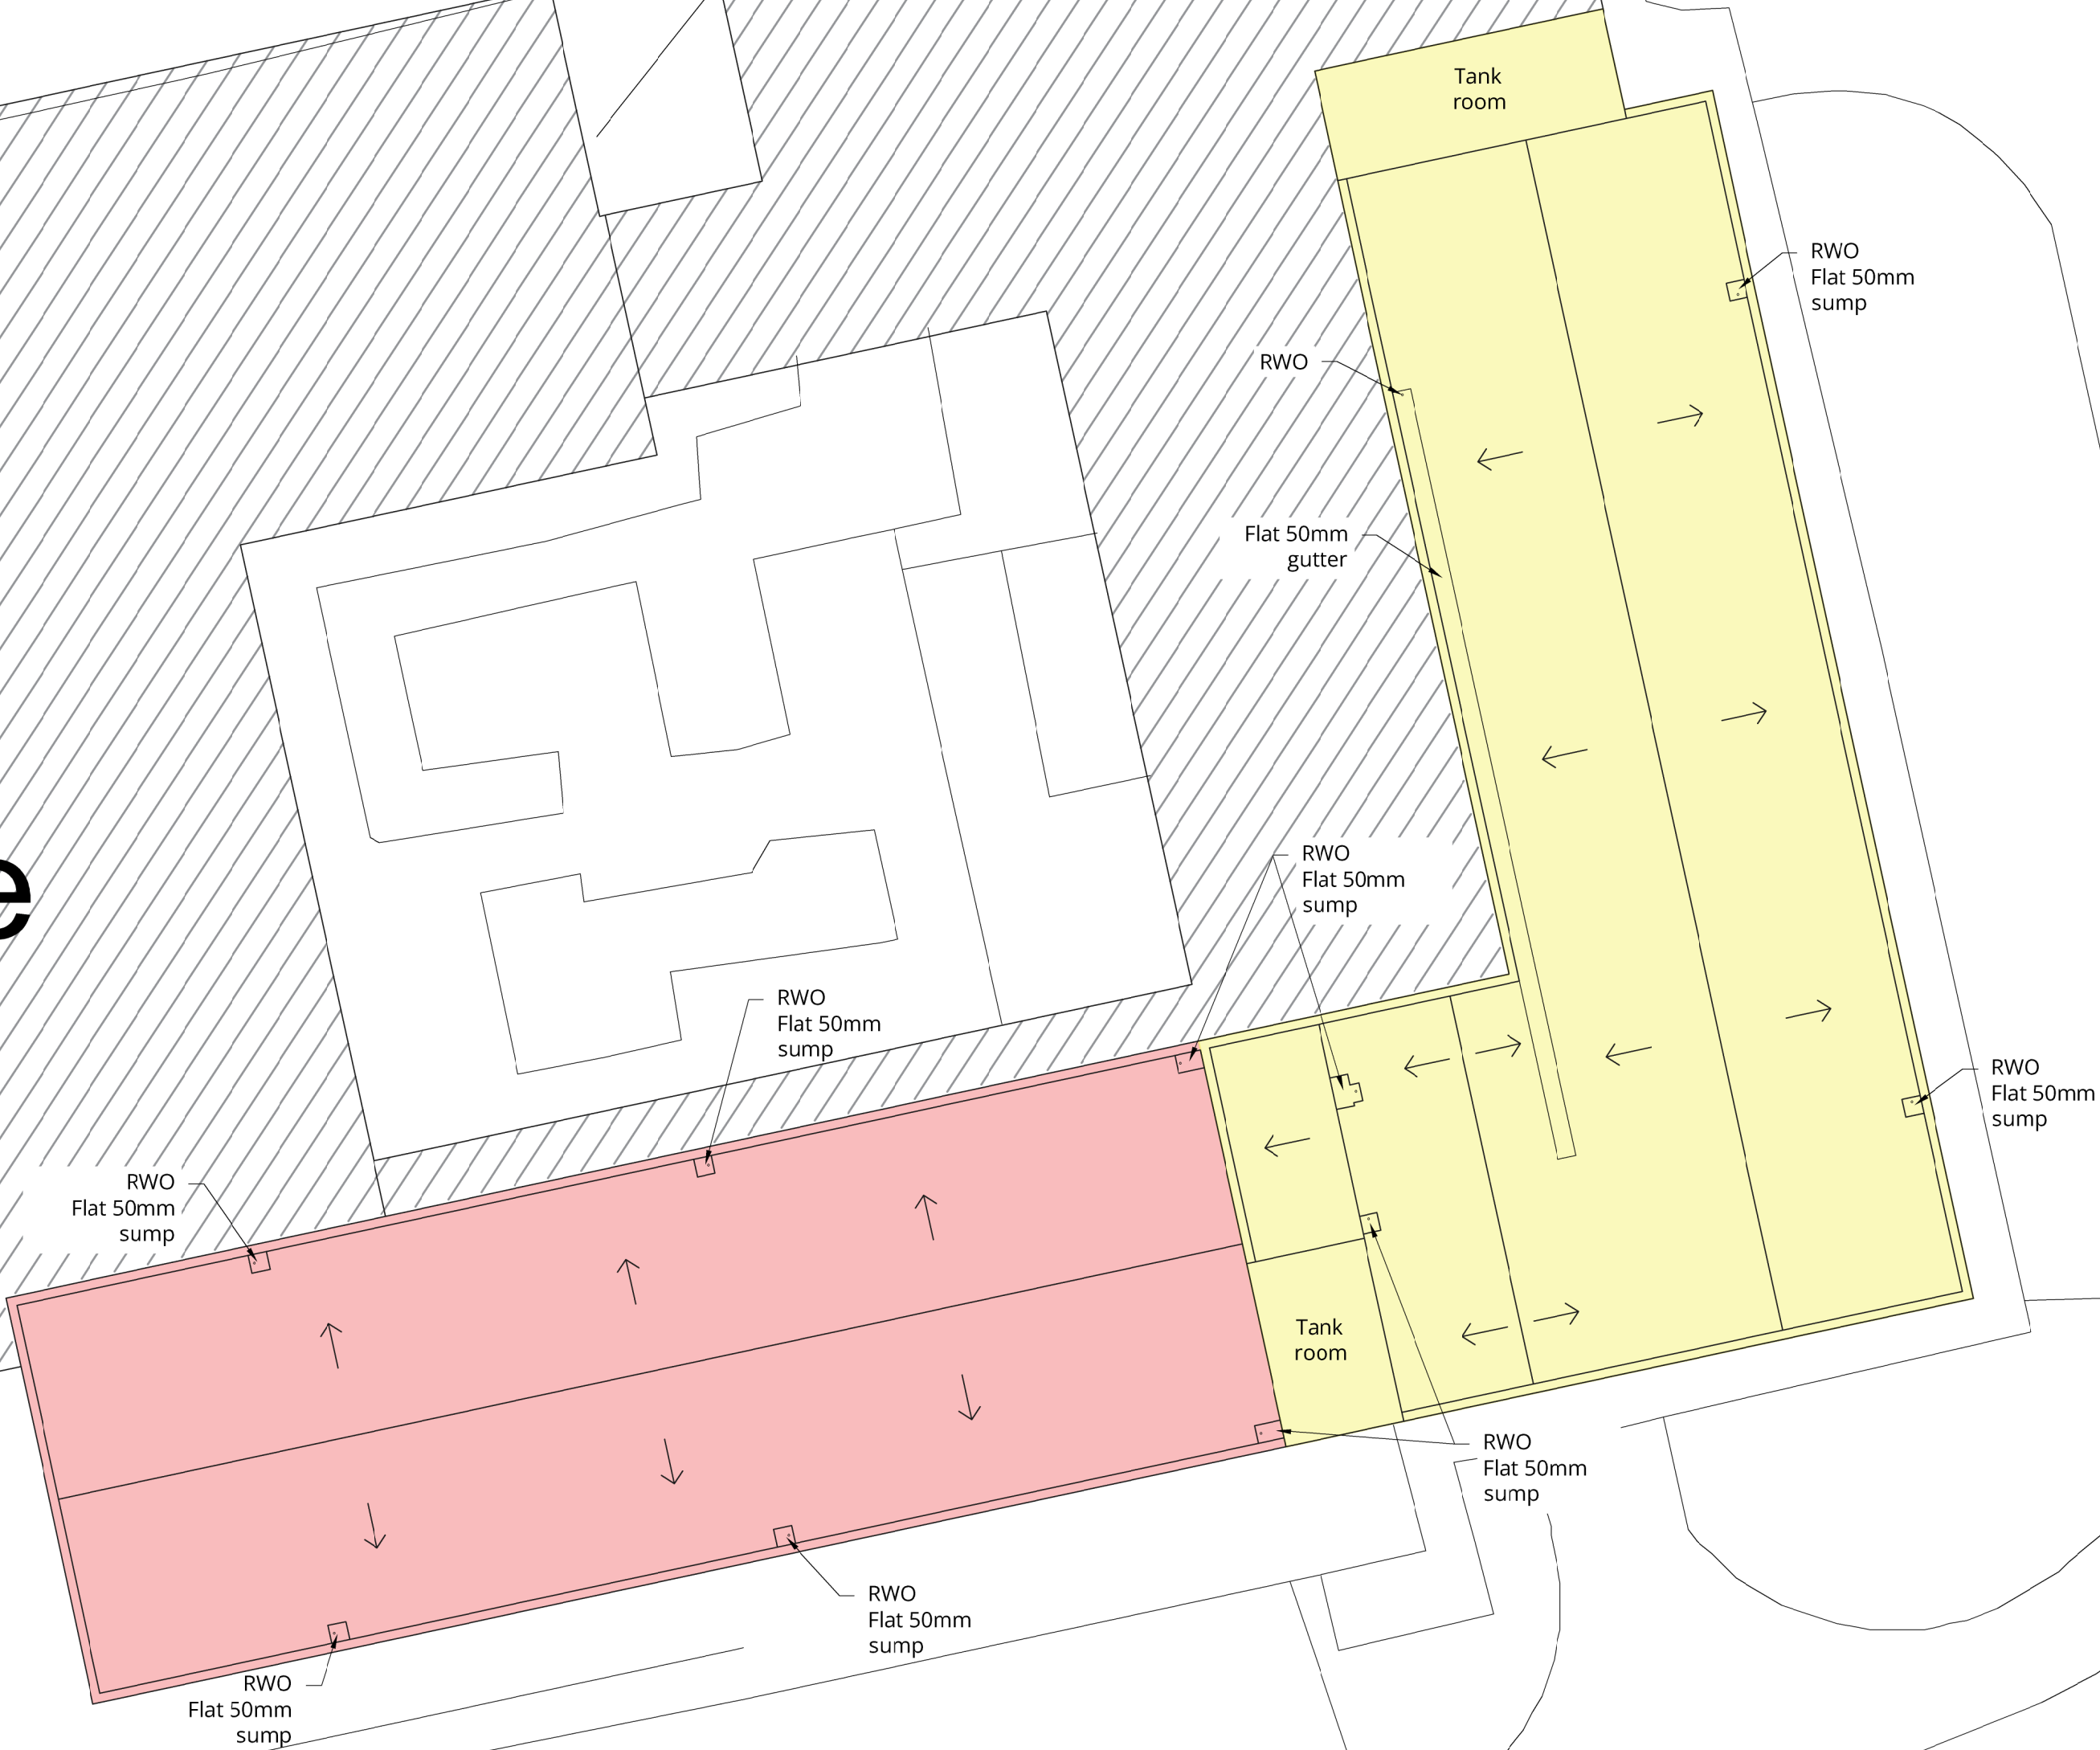

0 2 4 6 8 10 15 Scale 1:200
20 (metres)



Drawing Status:

PLANNING

P01	ISSUED FOR PLANNING	08/08/24	YK
-----	---------------------	----------	----

Rev	Description	Date	By
-----	-------------	------	----



Majesty House, Avenue West Skyline 120,
Braintree Essex, CM77 7AA
T: 01279 647111
W: www.barker-associates.co.uk
E: mail@barker-associates.co.uk

© THIS DRAWING IS A COPYRIGHT OF BARKER ASSOCIATES.

Client

UNITED LEARNING

Project Title

HEATH LANE ACADEMY, EARL SHILTON, LE9 7PD

Drawing Title

PROPOSED ROOF PLAN

ARCHITECTURAL

Project No: P24-0605	Date: JUL. 24	Drawn: YK	Checked: JW
Scale: 1:200 @A1	Status: SO	Revision: P01	

Drawing Number

P24605-BA-A1-RF-DR-A-2003