


NOTES:
ALL LEVELS, ANGLES AND DIMENSIONS TO BE CHECKED
ON SITE PRIOR TO COMMENCEMENT OF WORKS.


THIS DRAWING IS TO BE READ IN CONJUNCTION WITH ALL
RELEVANT BARKER ASSOCIATES DRAWINGS, SCHEMATICS,
ARCHITECTS, STRUCTURAL AND ALL OTHER SERVICES
DRAWINGS, SPECIFICATIONS AND SCHEDULES.

LEGEND:


EXISTING WINDOWS TO BE REMOVED
AND REPLACED AS APPROVED UNDER
PLANNING APPLICATION 24/00257/FUL

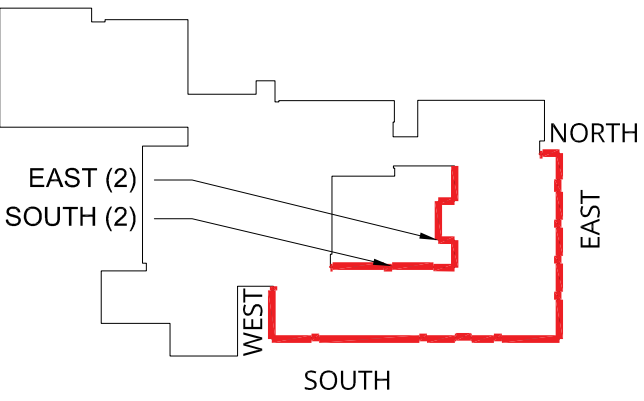


EXISTING EAST ELEVATION
SCALE 1:100

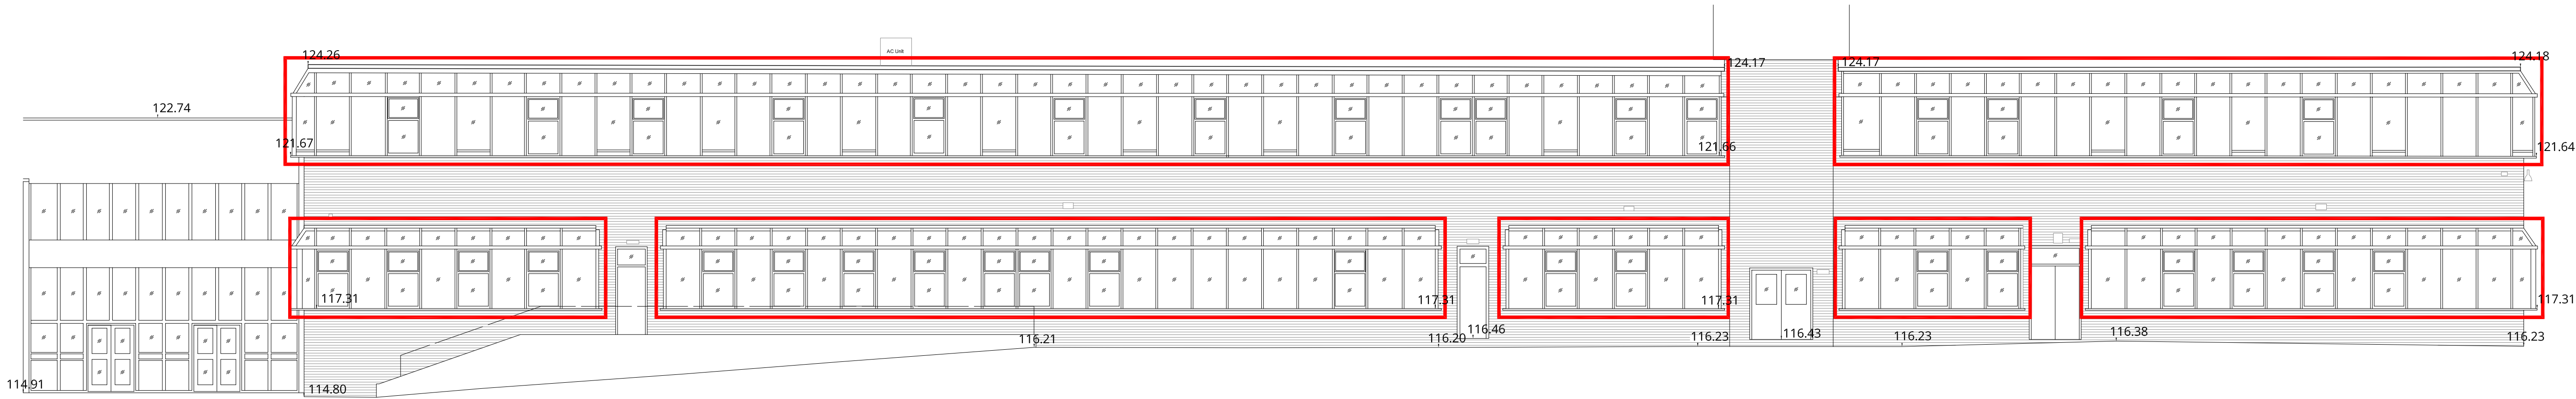


EXISTING SOUTH ELEVATION
SCALE 1:100

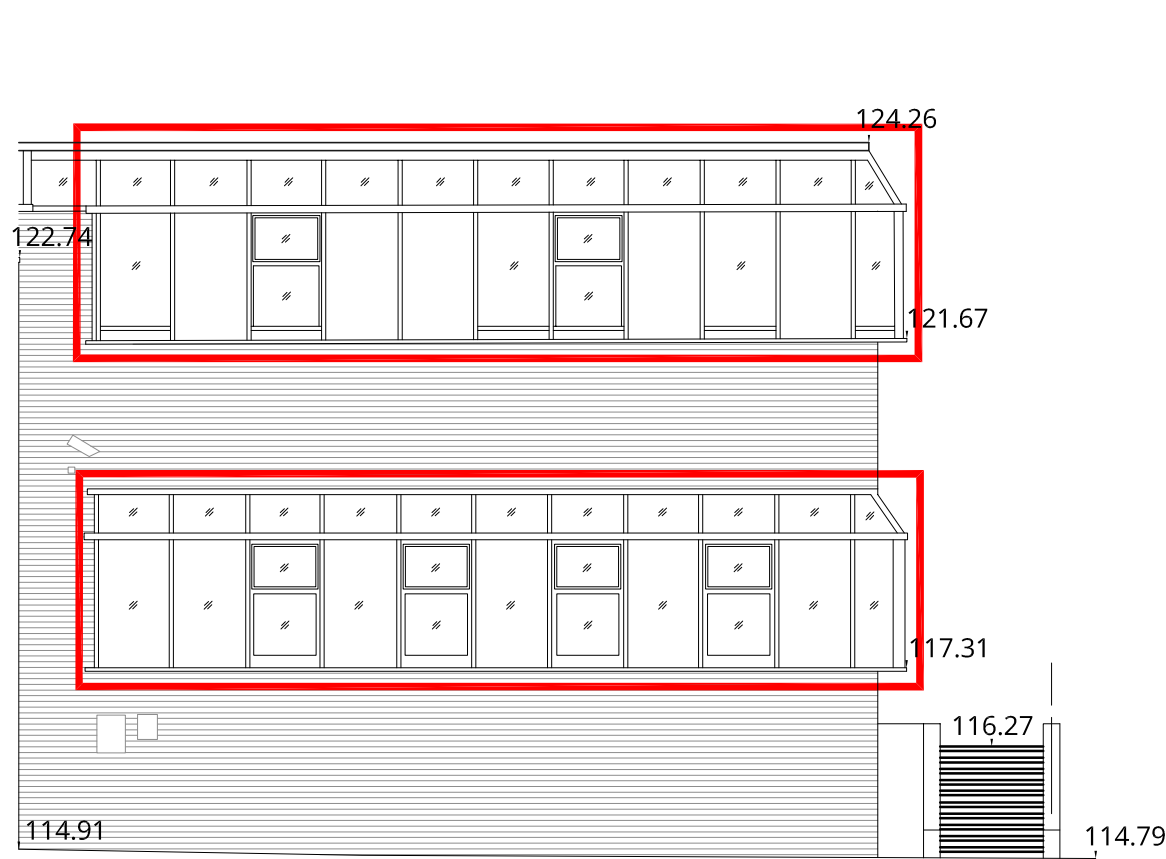


EXISTING WEST ELEVATION
SCALE 1:100

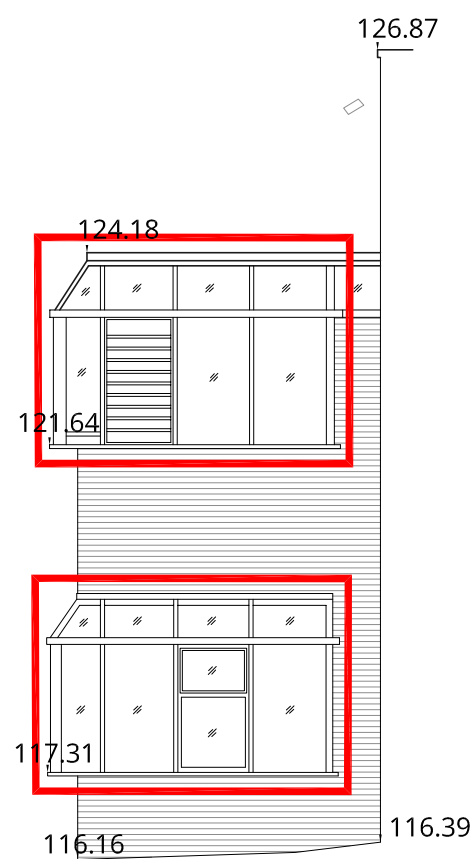

EXISTING NORTH ELEVATION
SCALE 1:100

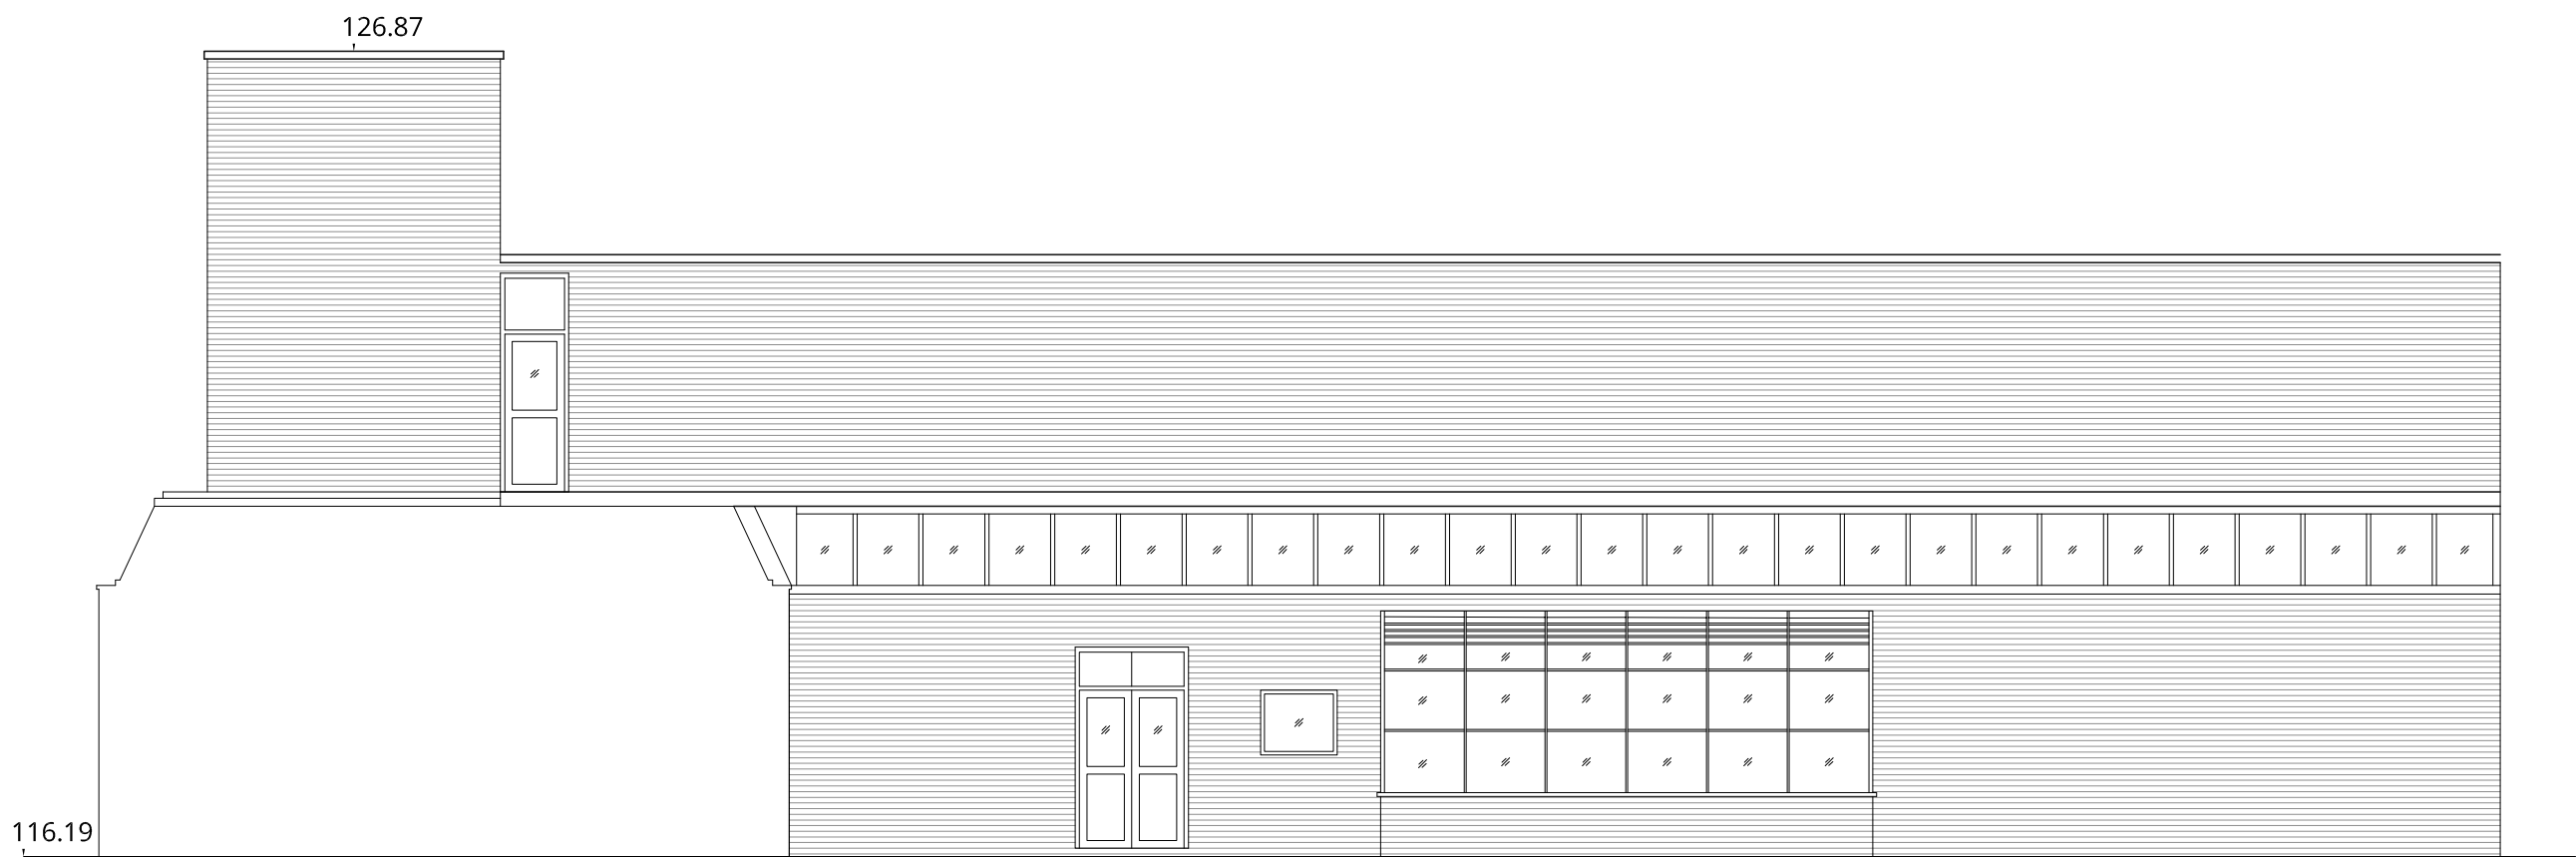

EXISTING EAST ELEVATION (2)
SCALE 1:100

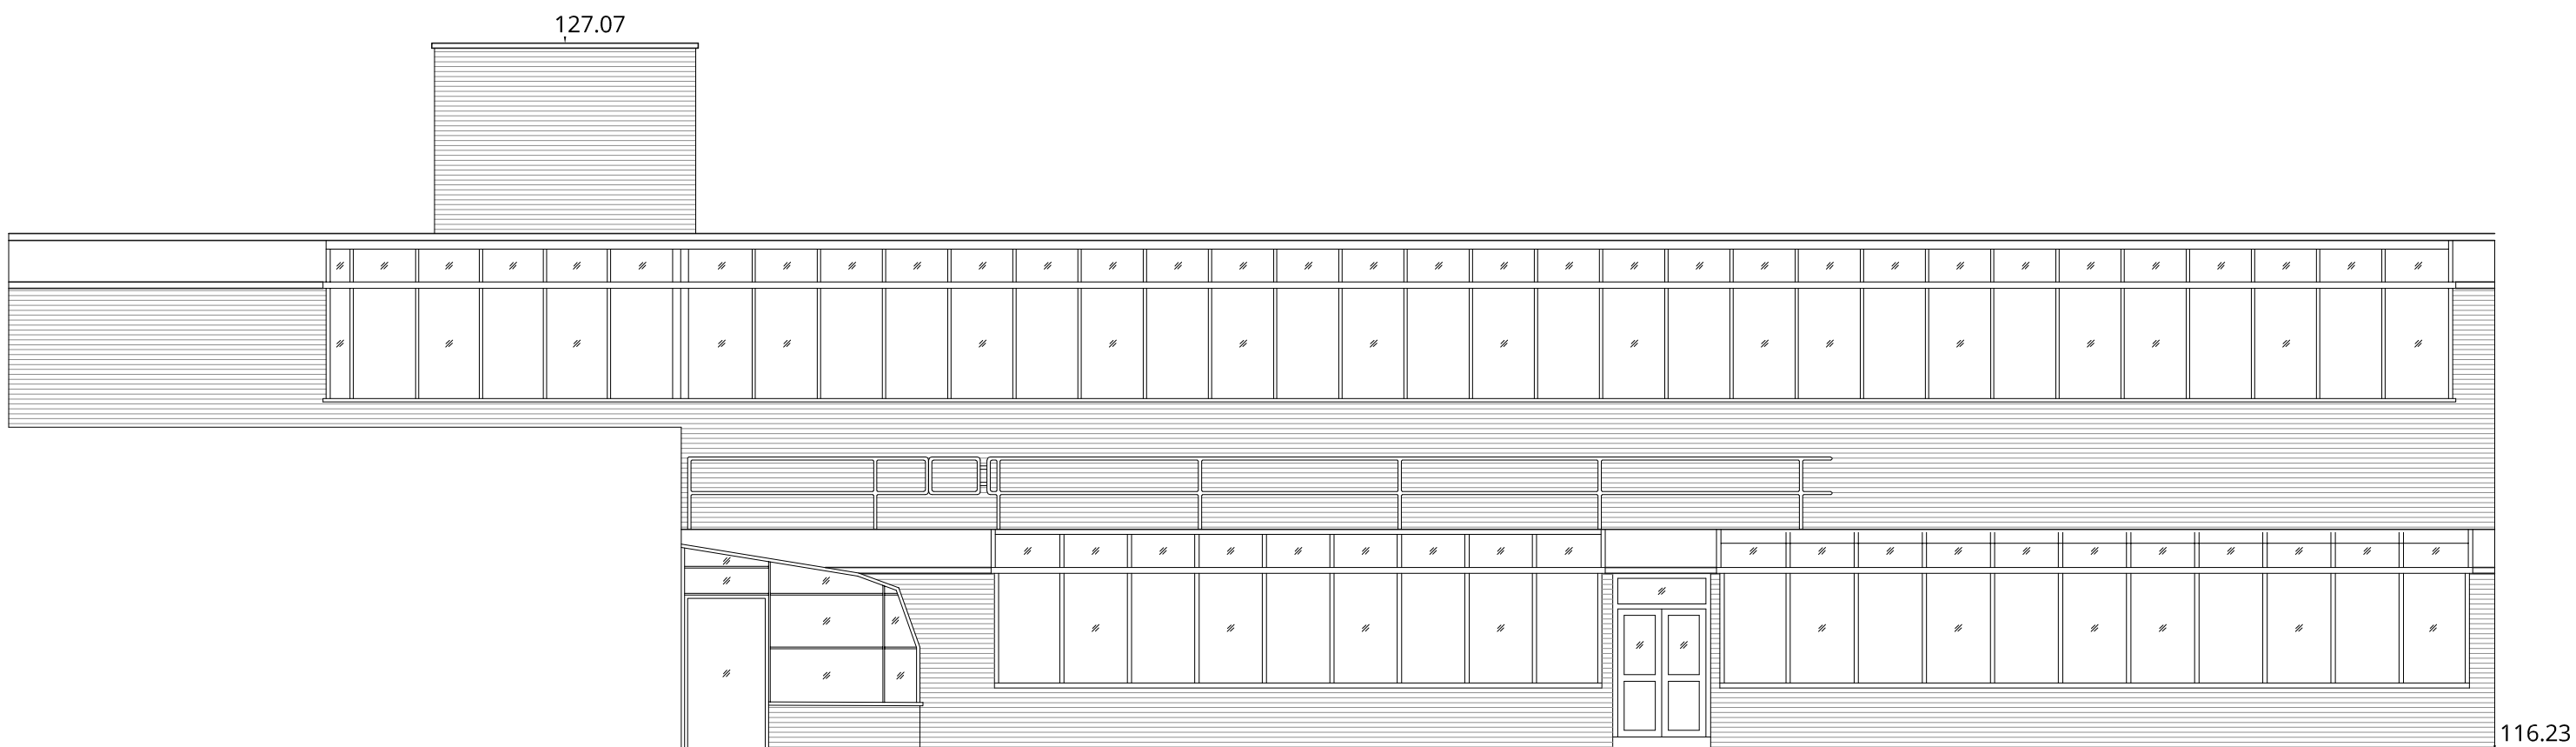

EXISTING SOUTH ELEVATION (2)
SCALE 1:100

0 1 2 3 4 5 Scale 1:100
10 (metres)

PLANNING			
P01	ISSUED FOR PLANNING	08/08/24	YK
Rev	Description	Date	By

Barker Majesty House, Avenue West Skyline 120,
Braintree Essex, CM77 7AA
T: 01279 647111
W: www.barker-associates.co.uk
E: mail@barker-associates.co.uk
© THIS DRAWING IS A COPYRIGHT OF BARKER ASSOCIATES.

Client: UNITED LEARNING

Project Title: HEATH LANE ACADEMY, EARL SHILTON, LE9 7PD

Drawing Title: EXISTING ELEVATIONS

ARCHITECTURAL

Project No. P24-0605	Date AUG. 24	Drawn YK	Checked JW
Scale: 1:100 @A1	Status SO	Revision	P01
Drawing Number: P24605-BA-A1-ZZ-DR-A-2002			