



NOTES:
ALL LEVELS, ANGLES AND DIMENSIONS TO BE CHECKED
ON SITE PRIOR TO COMMENCEMENT OF WORKS.


THIS DRAWING IS TO BE READ IN CONJUNCTION WITH ALL
RELEVANT BARKER ASSOCIATES DRAWINGS, SCHEMATICS,
ARCHITECTS, STRUCTURAL AND ALL OTHER SERVICES
DRAWINGS, SPECIFICATIONS AND SCHEDULES.

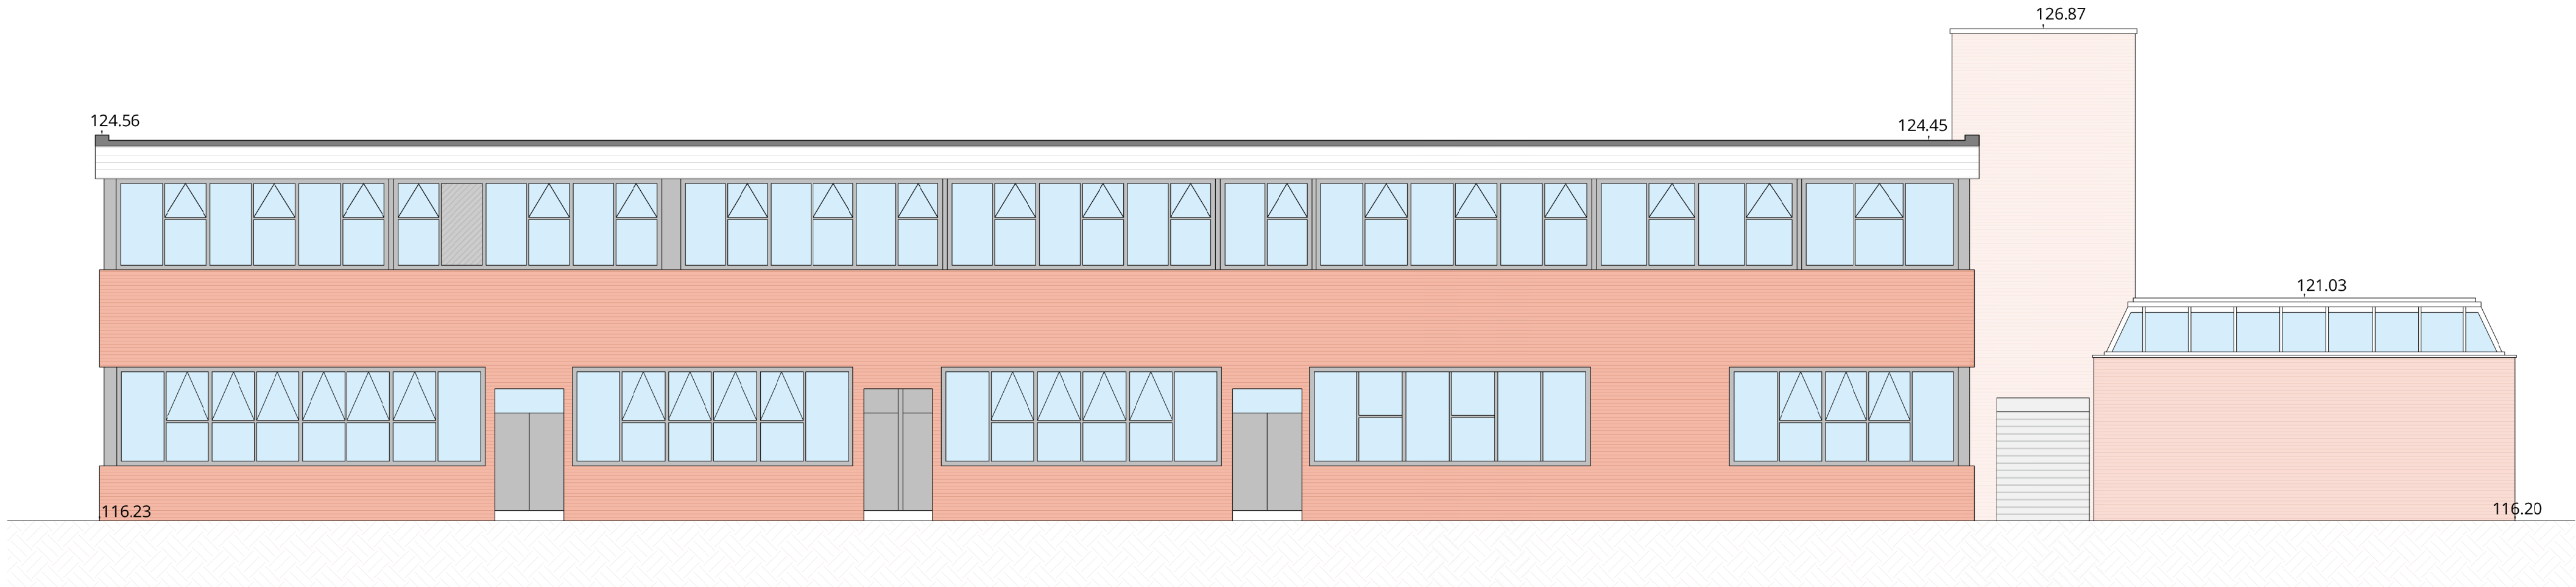


PROPOSED EAST ELEVATION
SCALE 1:100

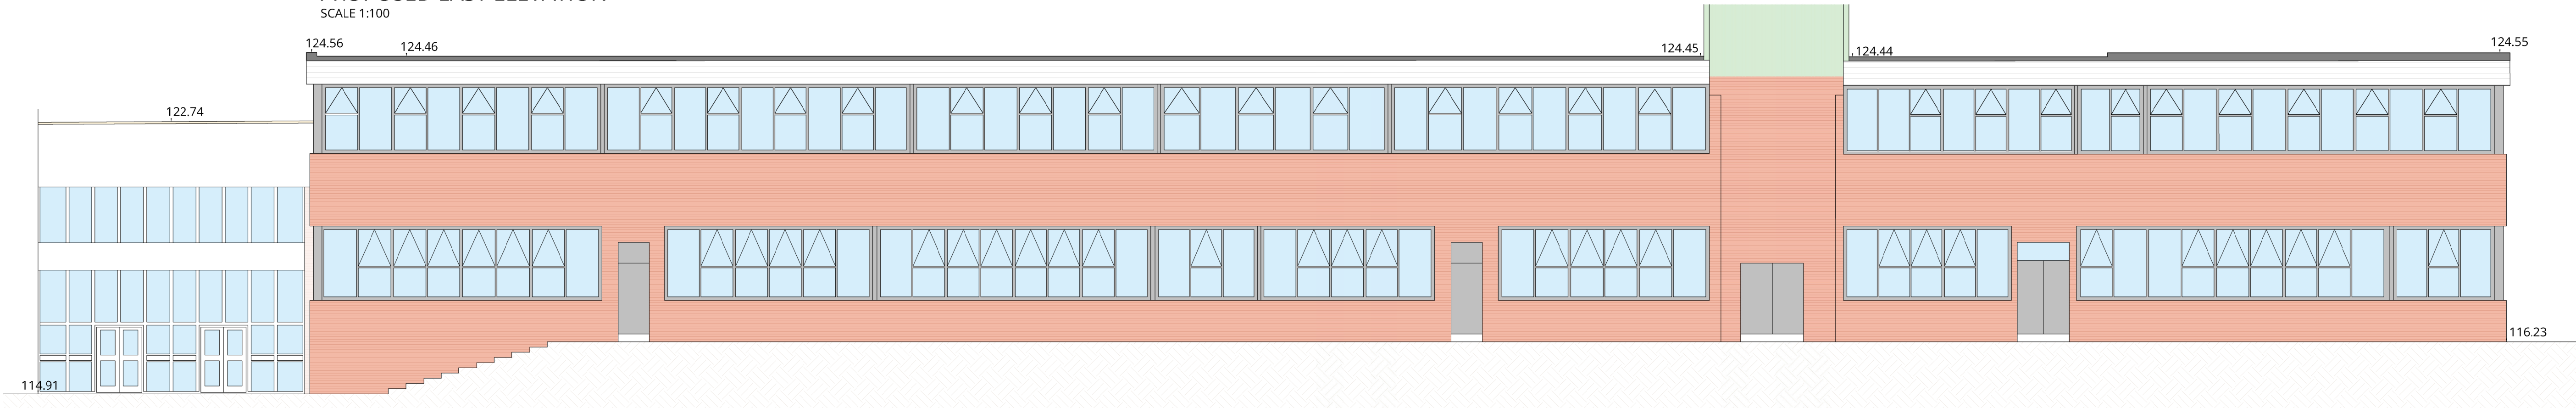


PROPOSED SOUTH ELEVATION
SCALE 1:100

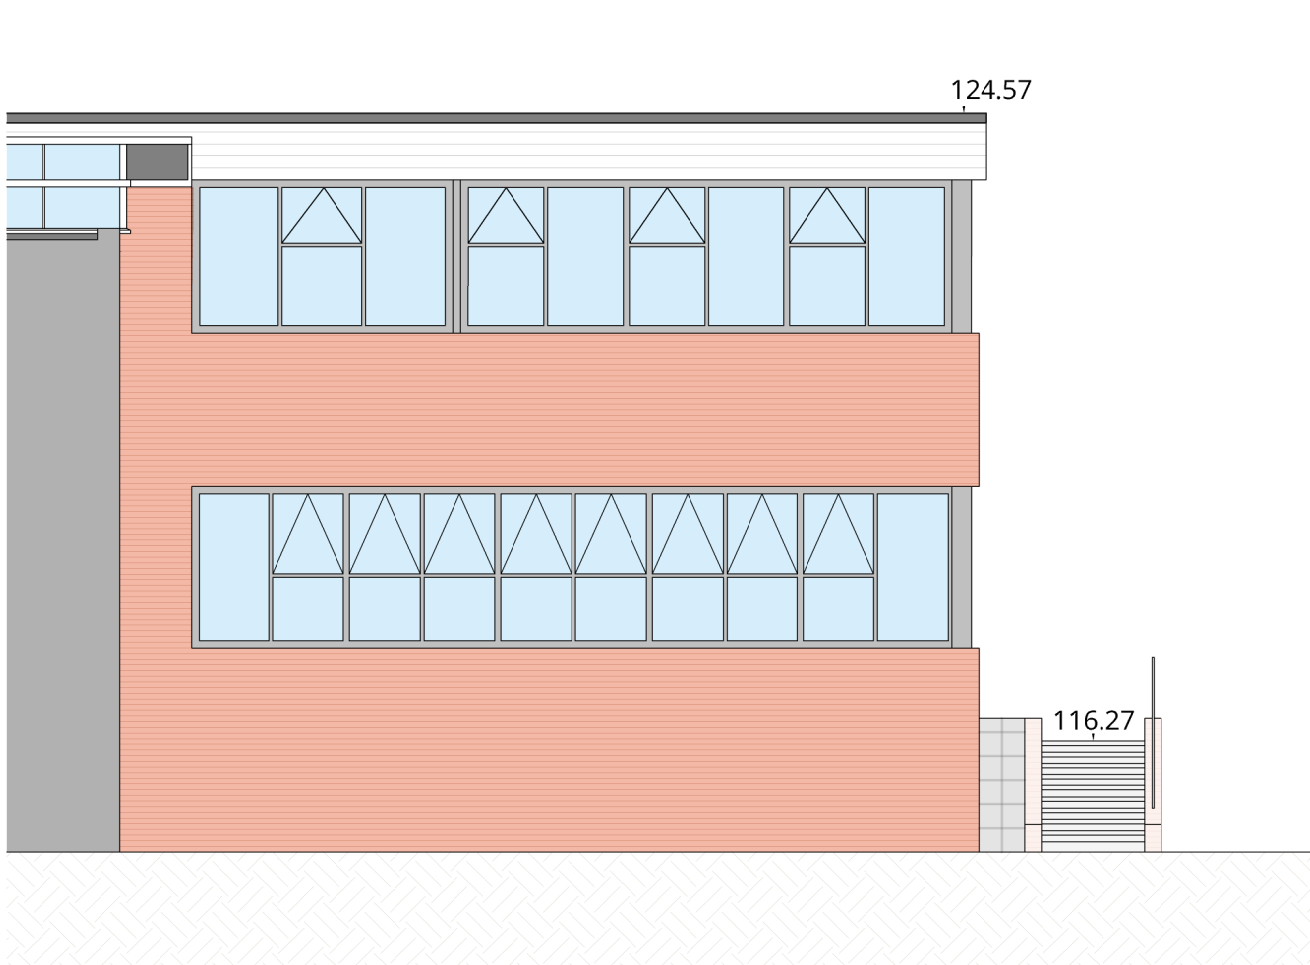


PROPOSED WEST ELEVATION
SCALE 1:100

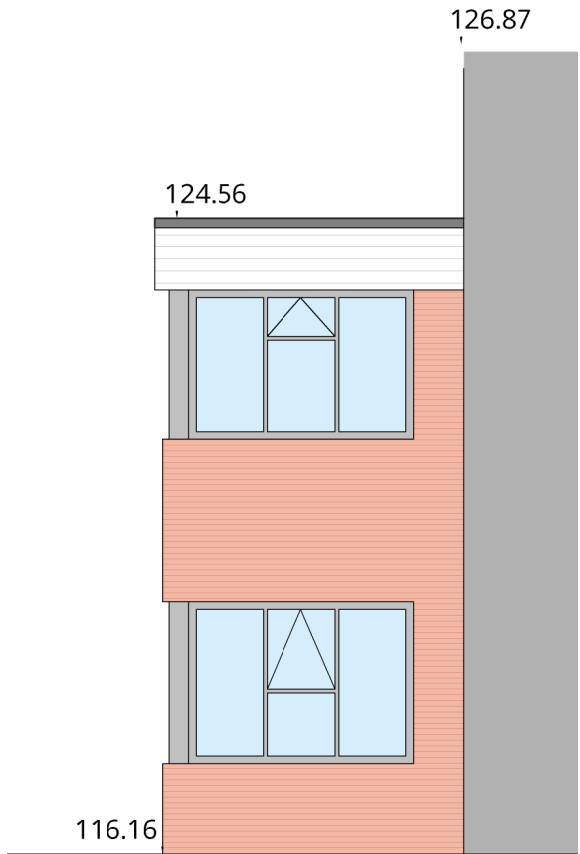

PROPOSED NORTH ELEVATION
SCALE 1:100

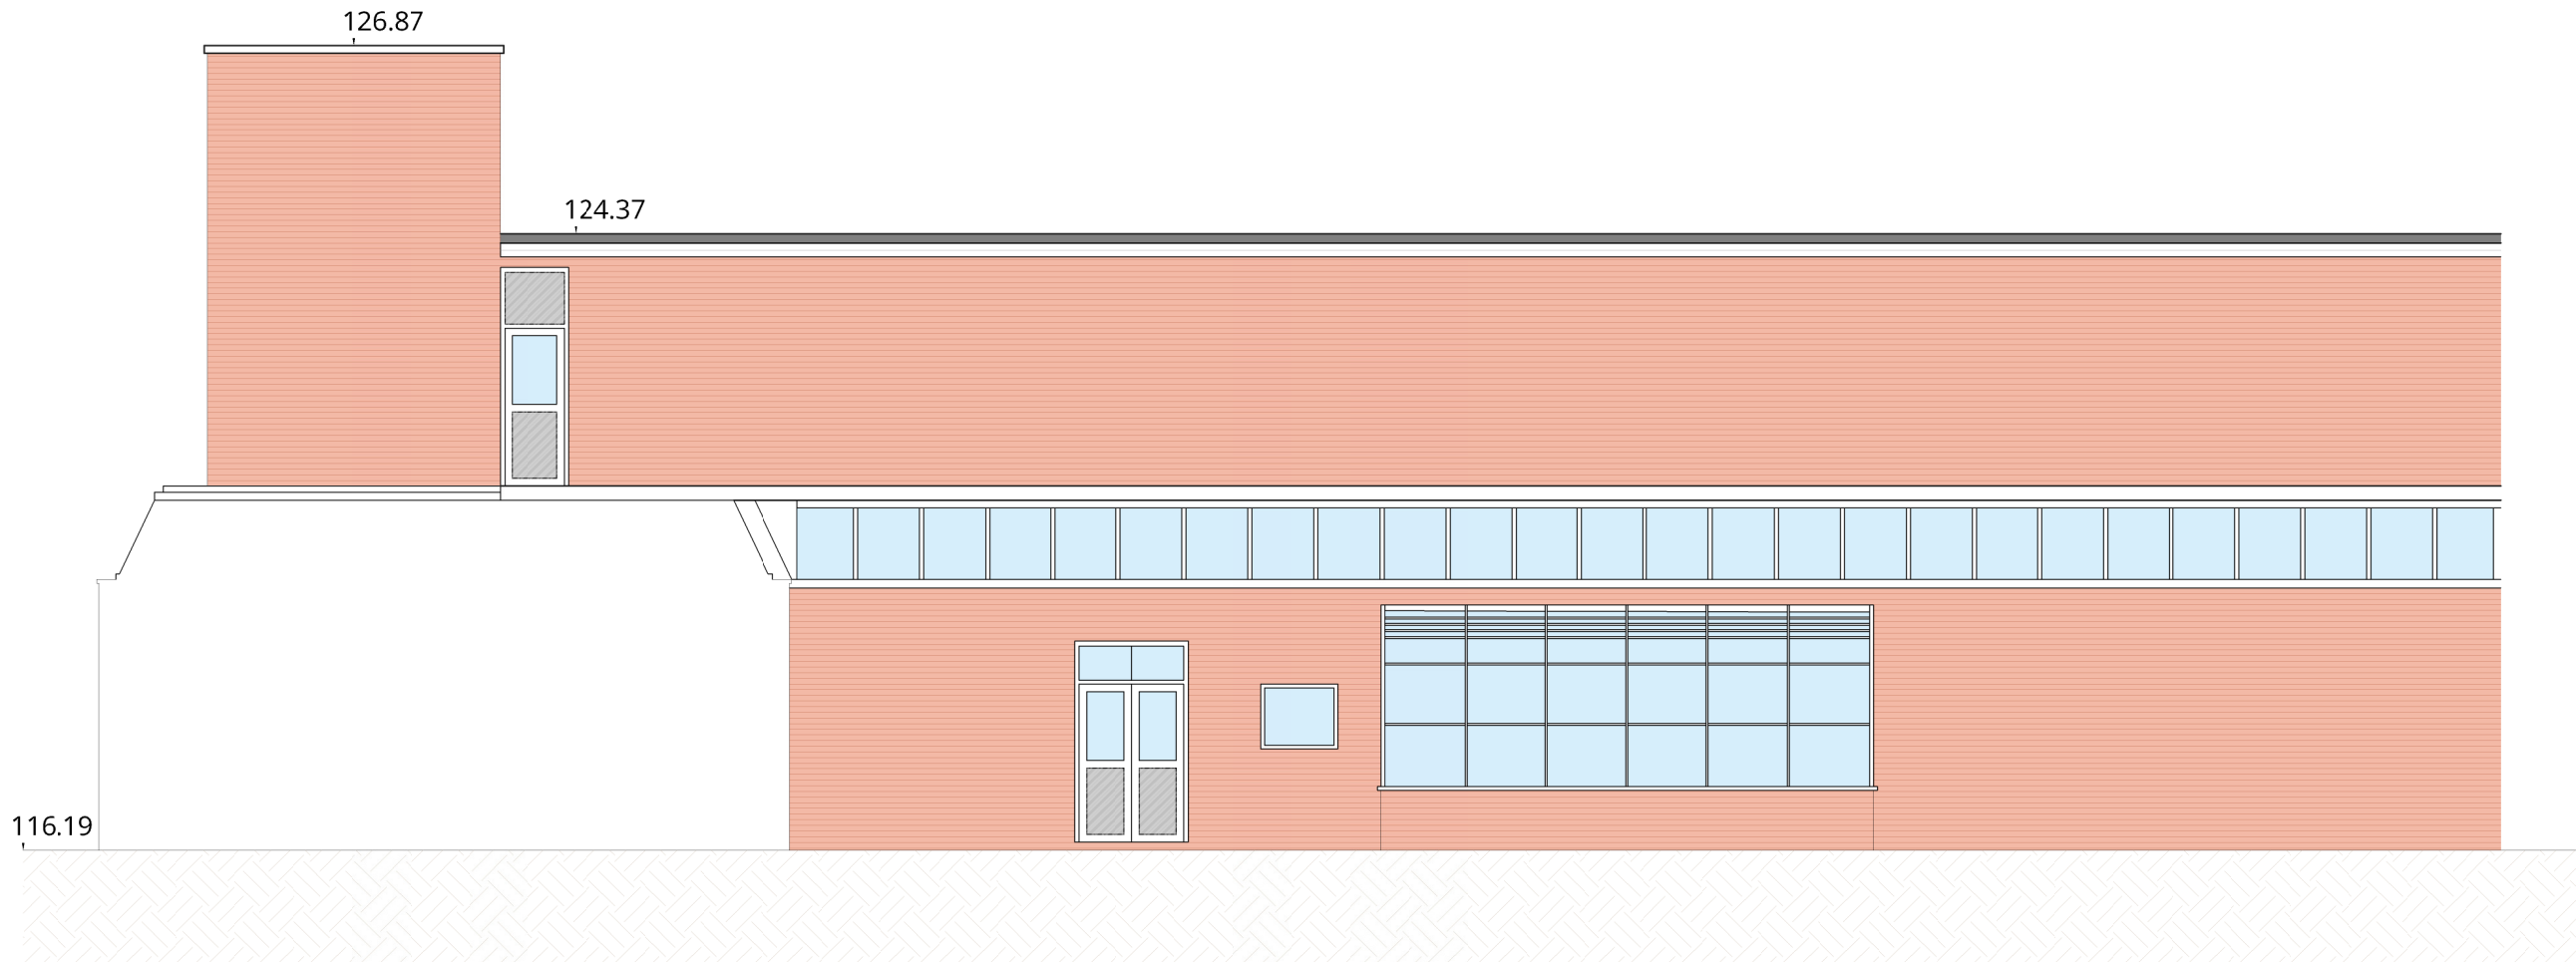

PROPOSED EAST ELEVATION (2)
SCALE 1:100

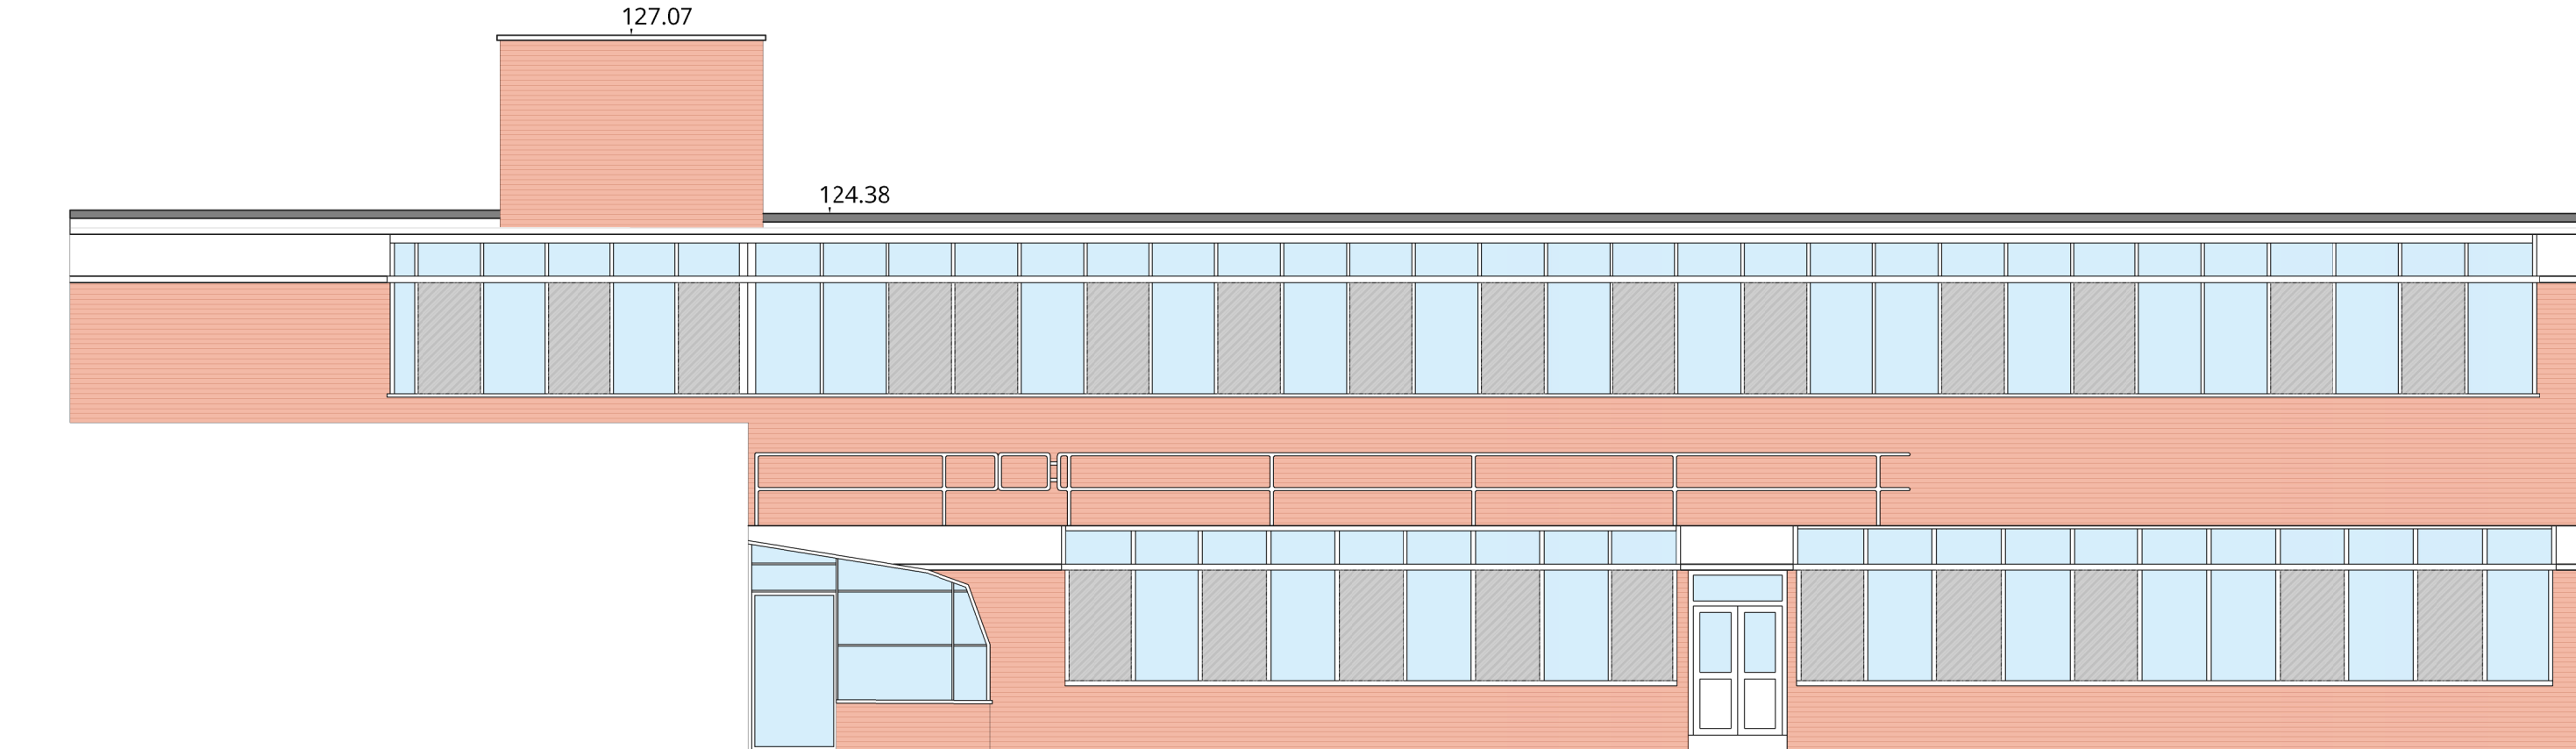

PROPOSED SOUTH ELEVATION (2)
SCALE 1:100

0 1 2 3 4 5 Scale 1:100
10 (metres)

Drawing Status:			
PLANNING			
P01	ISSUED FOR PLANNING	08/08/24	YK
Rev	Description	Date	By
Client			
UNITED LEARNING			
Project Title			
HEATH LANE ACADEMY, EARL SHILTON, LE9 7PD			
Drawing Title			
PROPOSED ELEVATIONS			
ARCHITECTURAL			
Project No: P24-0605	Date: AUG. 24	Drawn: YK	Checked: JW
Scale: 1:100 @A1	Status: SO	Revision: P01	
Drawing Number			
P24605-BA-A1-ZZ-DR-A-2004			

